



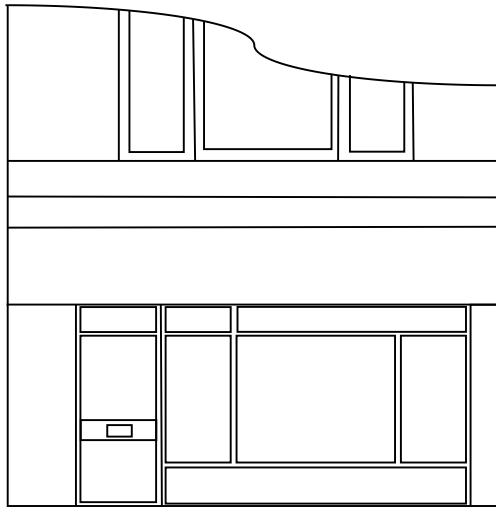

EXISTING FRONT SIDE ELEVATION

SCALE 1:100

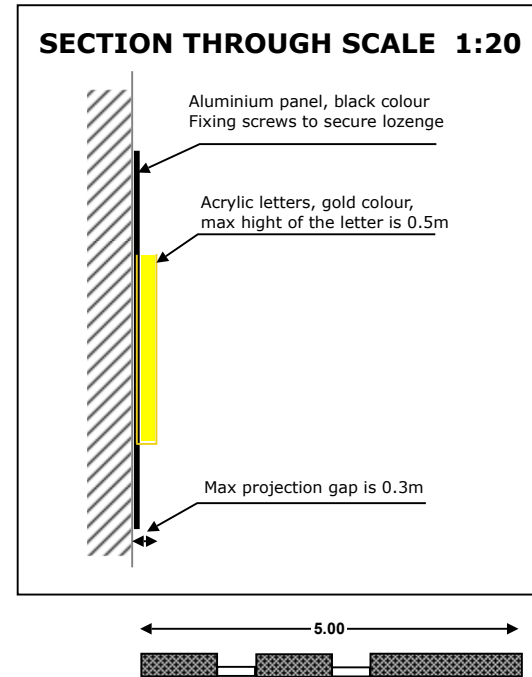

SCALE BAR, 1:100



PROPOSED FRONT SIDE ELEVATION

SCALE 1:100

PROPOSED FASCIA SIGN:

- 1. New Fascia Sign's material: Aluminium fascia panel in black.**
- 2. Letters: Acrylic, gold colour and LED Illumination On Zintec Tray Inside Fascia.**
- 3. Max height of any of the individual letters and symbols are 0.50m**
- 4. Max projection for the proposed fascia is 0.3m**

**TITLE: EXISTING AND PROPOSED FRONT SIDE ELEVATION DRAWING
WITH A NEW FASCIA SIGN
APPLICANT: MR. PHONG BUI VAN**

**DATE: 14/12/2024
DRAWING No. 14.12.24.2**

SITE ADDRESS: 1a, Wind Street, Neath, SA11 3EG.