
Superseded

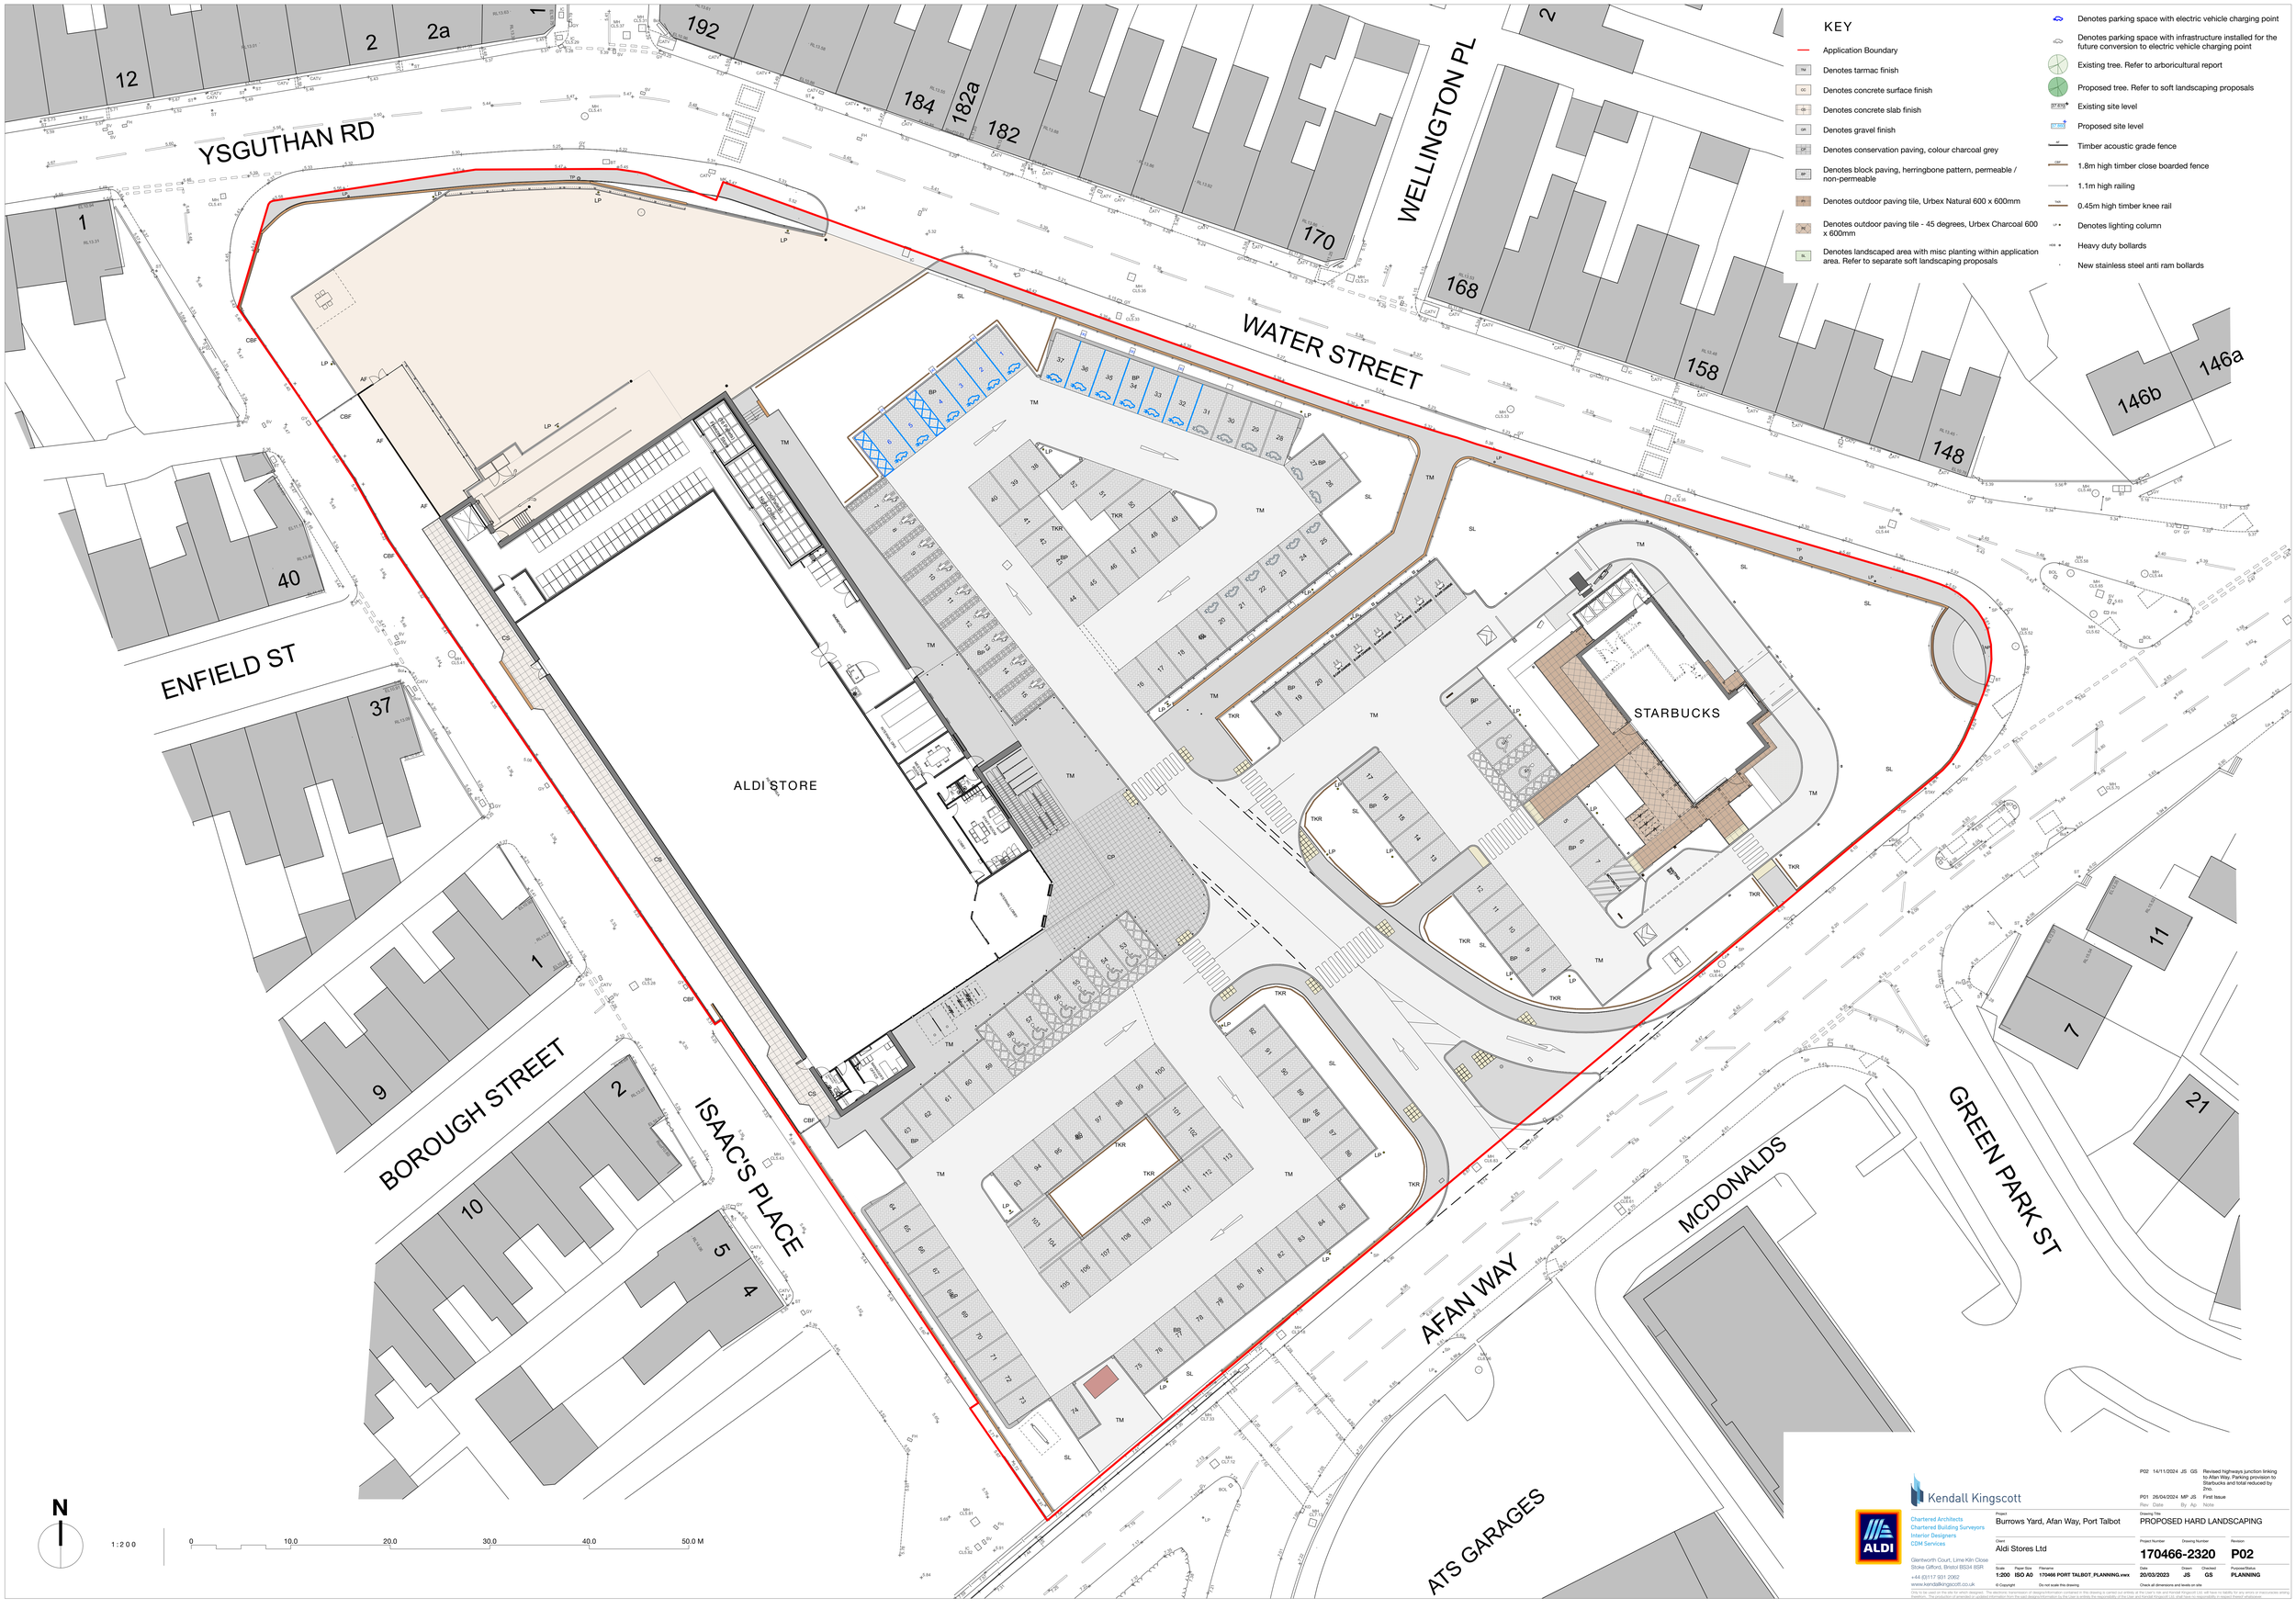

Kendall Kingscott

Chartered Architects
Chartered Building Surveyors
Interior Designers
CDM Services

Glentworth Court, Lime Kiln Close
Stoke Gifford, Bristol BS34 8SR
+44 (0)117 931 2062
www.kendallkingscott.co.uk

Rev	Date	By	Ap	Note
P02	14/11/2024	JS	GS	Revised highways junction linking to Afan Way. Parking provision to Starbucks and total reduced by 2no.
P01	26/04/2024	MP	JS	First Issue

Project: Burrows Yard, Afan Way, Port Talbot
Drawing Title: PROPOSED HARD LANDSCAPING
Client: Aldi Stores Ltd
Project Number: 170466-2320
Drawing Number:
Revision: P02
Scale: 1:200 | Paper Size: ISO A0 | Filename: 170466 PORT TALBOT_PLANNING.vwx
Date: 20/03/2023 | Drawn: JS | Checked: GS | Purpose/Status: PLANNING

© Copyright
Do not scale this drawing
Check all dimensions and levels on site
Only to be used on the file for which designed. The electronic transmission of designed information contained on this drawing is carried out entirely at the user's risk and Kendall Kingscott Ltd. will have no liability for any errors or inaccuracies arising therefrom. The production of amended or updated information from the said designs/information by the user is entirely the responsibility of the User and Kendall Kingscott Ltd. shall have no responsibility in respect thereof whatsoever.