


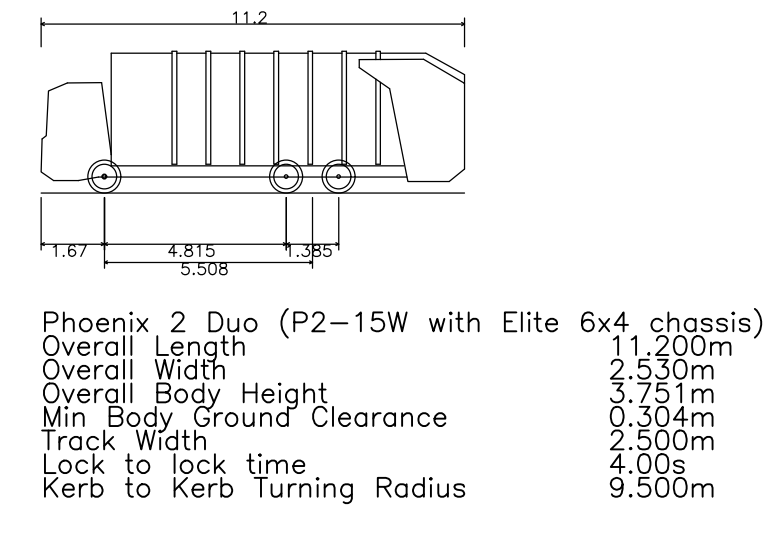

- | | | | |
|-----------|---|----|----------|
| | | | |
| B | DRAWING REVISED TO INCLUDE NOTE AS REQUIRED BY NPT. | DH | 22.11.24 |
| A | REVISED TO SUIT COMMENTS FROM HIGHWAYS | EP | 06.08.24 |
| Rev. | Detail | By | Date |
| Revisions | | | |


Structural & Civil Engineering Consultants

First Floor
7 St James Crescent
Swansea
SA1 6DP

+44 1792 473 182
e-mail
web
www.cb3consult.co.uk



Hale

Project

**HOUSING DEVELOPMENT
DEVONSHIRE PLACE
PORT TALBOT**

SECTION 278
VEHICLE TRACKING
ANALYSIS

INFORMATION			
Project No. C2189		Drawing No. C-S278-09	
Scales AS SHOWN		Date 20.05.2024	Revision
Drawn MK	Checked DF	Sheet Size A1	B

PHOENIX 2 DUO (P2-15W WITH ELITE 6X4 CHASSIS) SITE INGRESS AND EGRESS
SCALE 1:200