
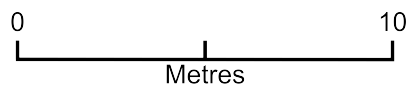


29 Old Road, Neath, SA11 2BT

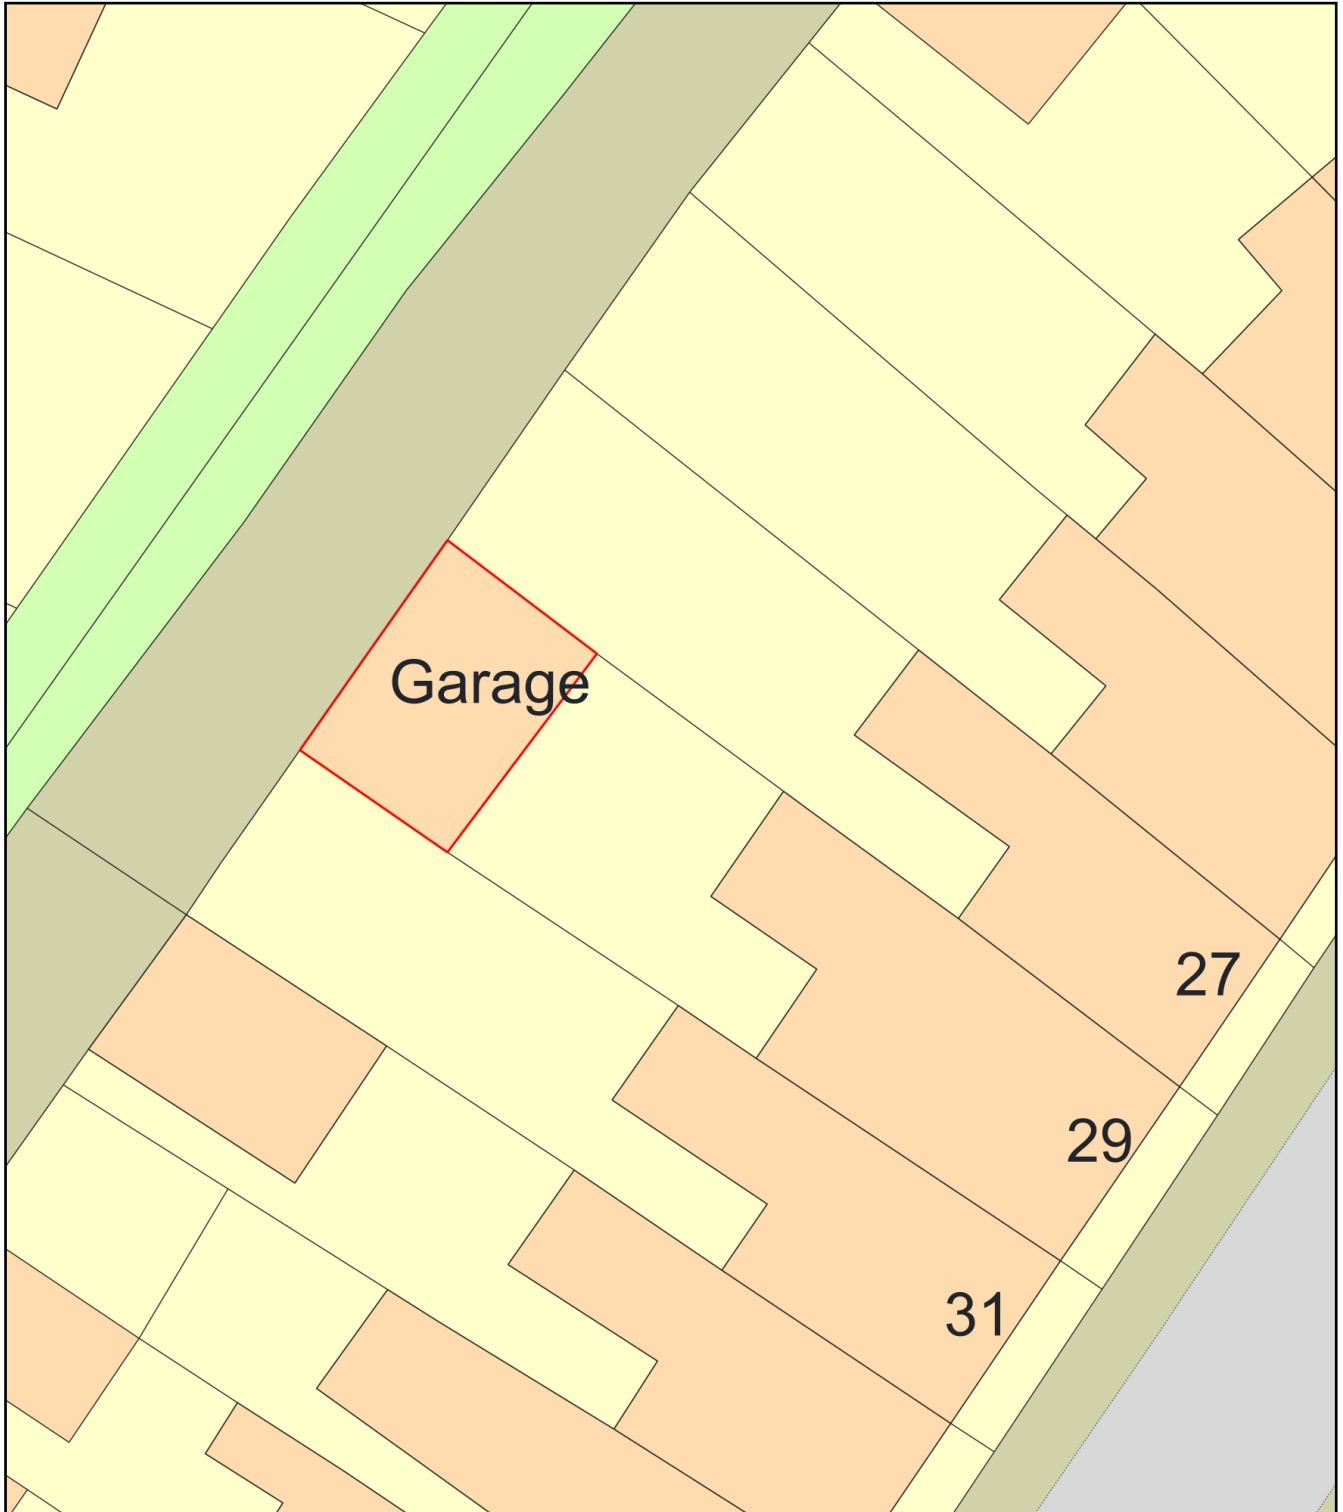

Plan Produced for: Andrew Welburn

Date Produced: 30 Jul 2021

Plan Reference Number: TQRQM21211115340379

Scale: 1:200 @ A4