


29 Old Road, Neath, SA11 2BT

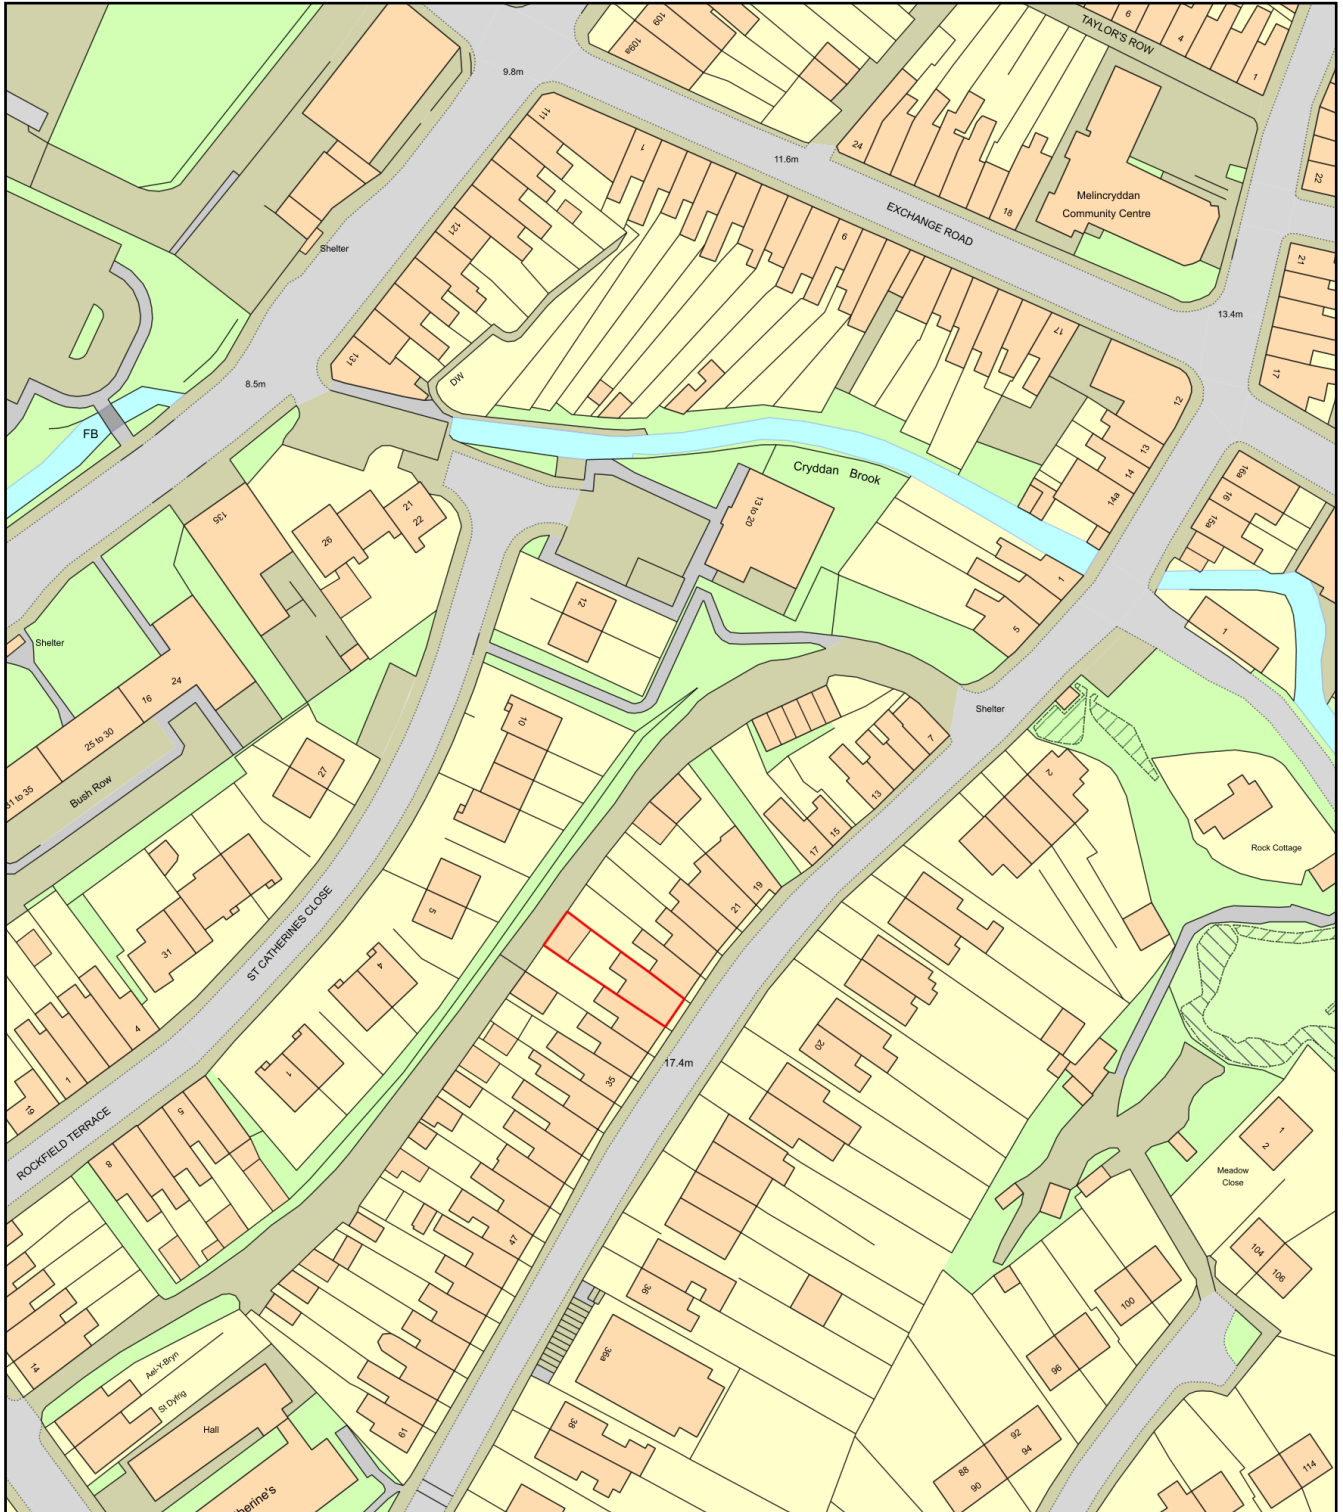

0 50
Metres



Plan Produced for: Andrew Welburn
Date Produced: 30 Jul 2021
Plan Reference Number: TQRQM21211112818601
Scale: 1:1250 @ A4