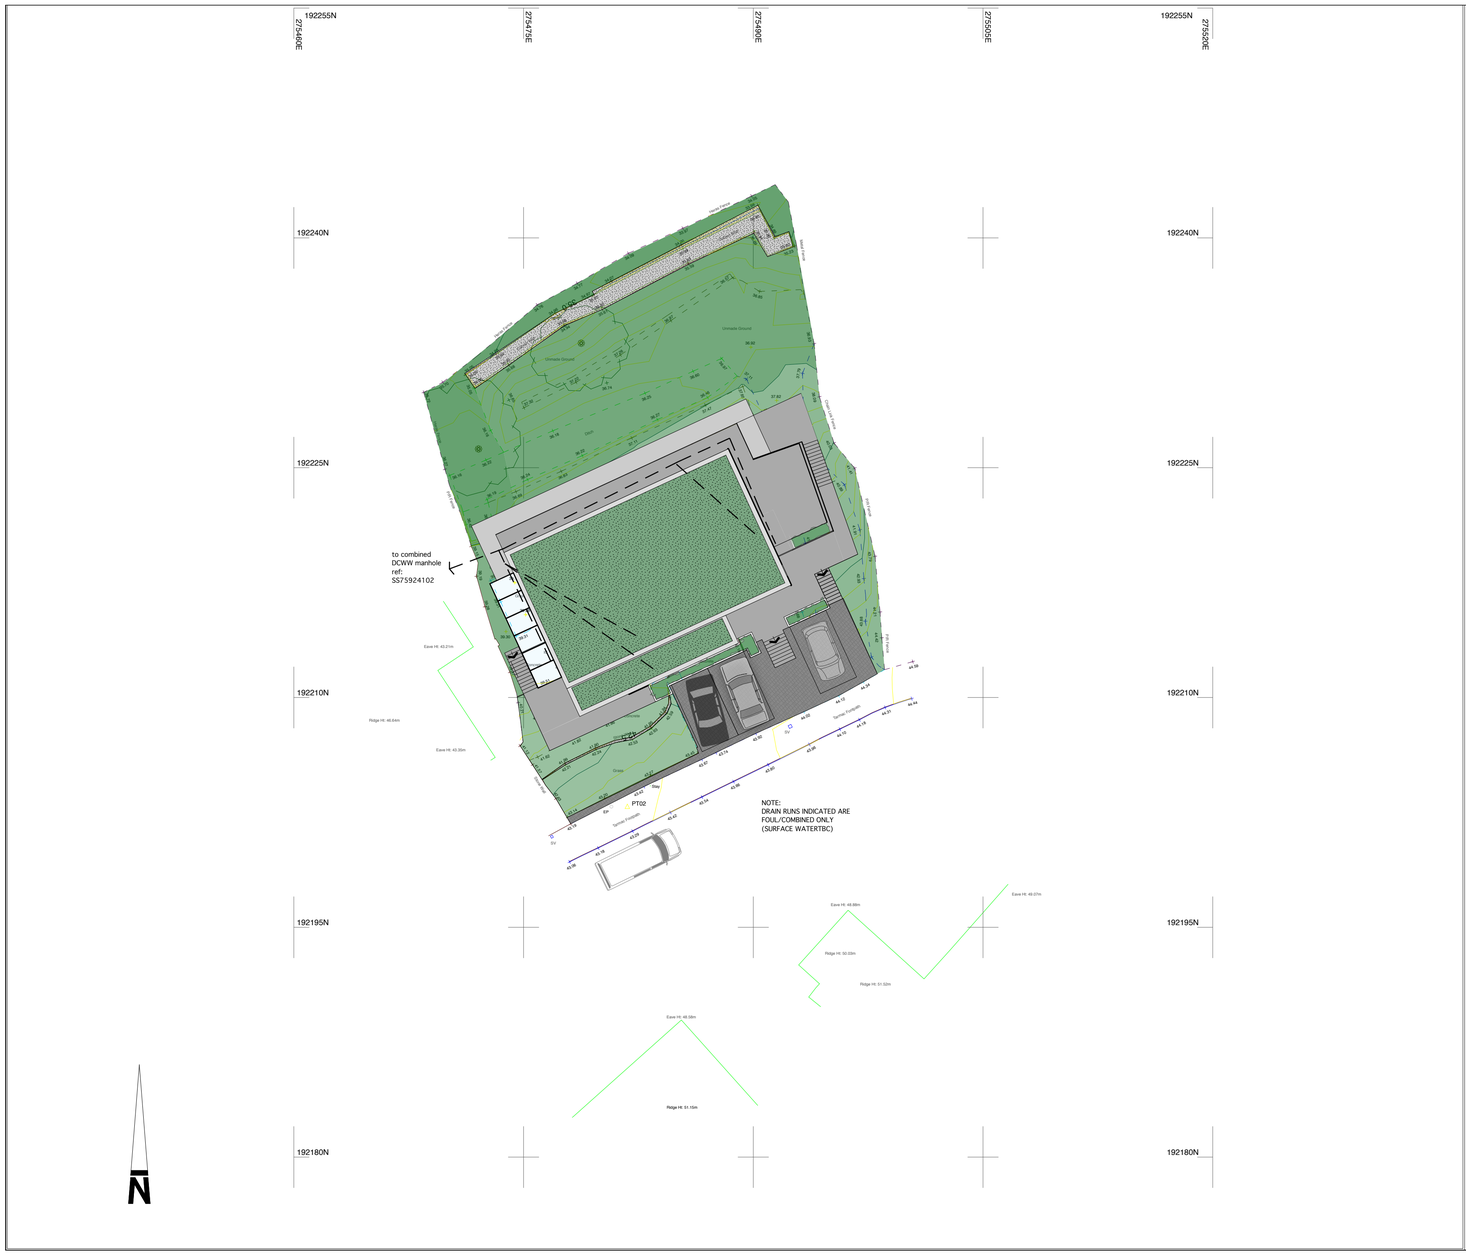

Topographical Survey

Station Coordinate List

Station	Easting	Northing	Level
PT02	275481.774	192202.847	43.39
PT03	275496.850	192214.301	44.01
PT04	275488.713	192227.249	39.40
PT05	275474.403	192219.753	39.39

Drawing Key

- Bin — Bin
- BH — Borehole
- BM — Benchmark
- B — Bollard
- CCTV — Camera / CCTV
- Col — Column
- Tree Trunk (Varying Sizes)
- DP — Downpipe
- DPG — Downpipe / Gulley
- EP — Electic Post
- ER — Earthing Rod
- Gas — Gas Cover
- G — Small Gully
- IC — Inspection Cover (Round)
- JB — Junction Box
- LB — Letter Box
- LP — Lamp Post
- Mkr — Marker
- MS — Milestone
- P — Post
- RE — Rodding Eye
- RS — Road Sign
- SC — Stop Cock
- SP — Sign Post
- Stay — Stay
- S — Tree Stump
- Tap — Water Tap
- TL — Traffic Light
- TP — Telegraph Post
- Tree (Varying Sizes)
- TV — TV Point
- VP — Vent Pipe
- Wet Area
- Bottom of Bank
- Bin
- Bottom of Kerb
- Building Line
- Boundary
- Edge of Path/ Back of Pavement
- Centre Line of Road
- Telephone Call Box
- Canopy Line
- Change of Surface
- Door
- Overhead Electric Cable
- Fence
- Gabian Wall
- Gate
- Gutter / Drain
- Hedge / Vegetation
- Metal Railings
- Open Sided Building
- Quarry Face
- Retaining Wall
- French Drain
- Sign
- Step
- Style
- Top of Bank
- Top of Kerb
- Watercourse Bottom
- Watercourse Top
- White Line
- Wall
- AV — Air Valve
- BT — British Telecom Cover
- CATV — Cable TV Cover
- FH — Fire Hydrant
- Gas — Gas Valve
- IC — Inspection Cover
- JB — Junction Box
- KO — Kerb Outlet
- G — Gully
- IC — Inspection Cover (Triangle)

REVISIONS/UPDATES & ASSOCIATED DETAILS

Dwg No	Details	By	Date
-	-	-	-

LANDMARK
SURVEYS WALES
THE SURVEY PEOPLE
~ www.lmswalesltd.co.uk ~ enquiries@lmswales.co.uk ~ Tel: 01554 821590

JOB TITLE

37 St Catherines Road
SA12 8AT

SHEET SIZE & SCALE	*DATE SURVEYED*
A2 @ 1:200	June 2024

DRAWING NUMBER	*DRAWN BY*
7018	KP

CLIENT

ASR Projects

Rev	Date:	Action:

This drawing is copyright.

Dimensions to be checked on site and any discrepancies reported to the Architect immediately .

Do not scale, use figured dimensions only.

cfw ARCHITECTS

D & R Morgan
37 St Catherine's Road
proposed site plan
1:1250 & 1:200 @ A1
2285-053 A

6 north road, cardiff. cf10 3du
029 2034 0491
www.cfw-architects.co.uk