



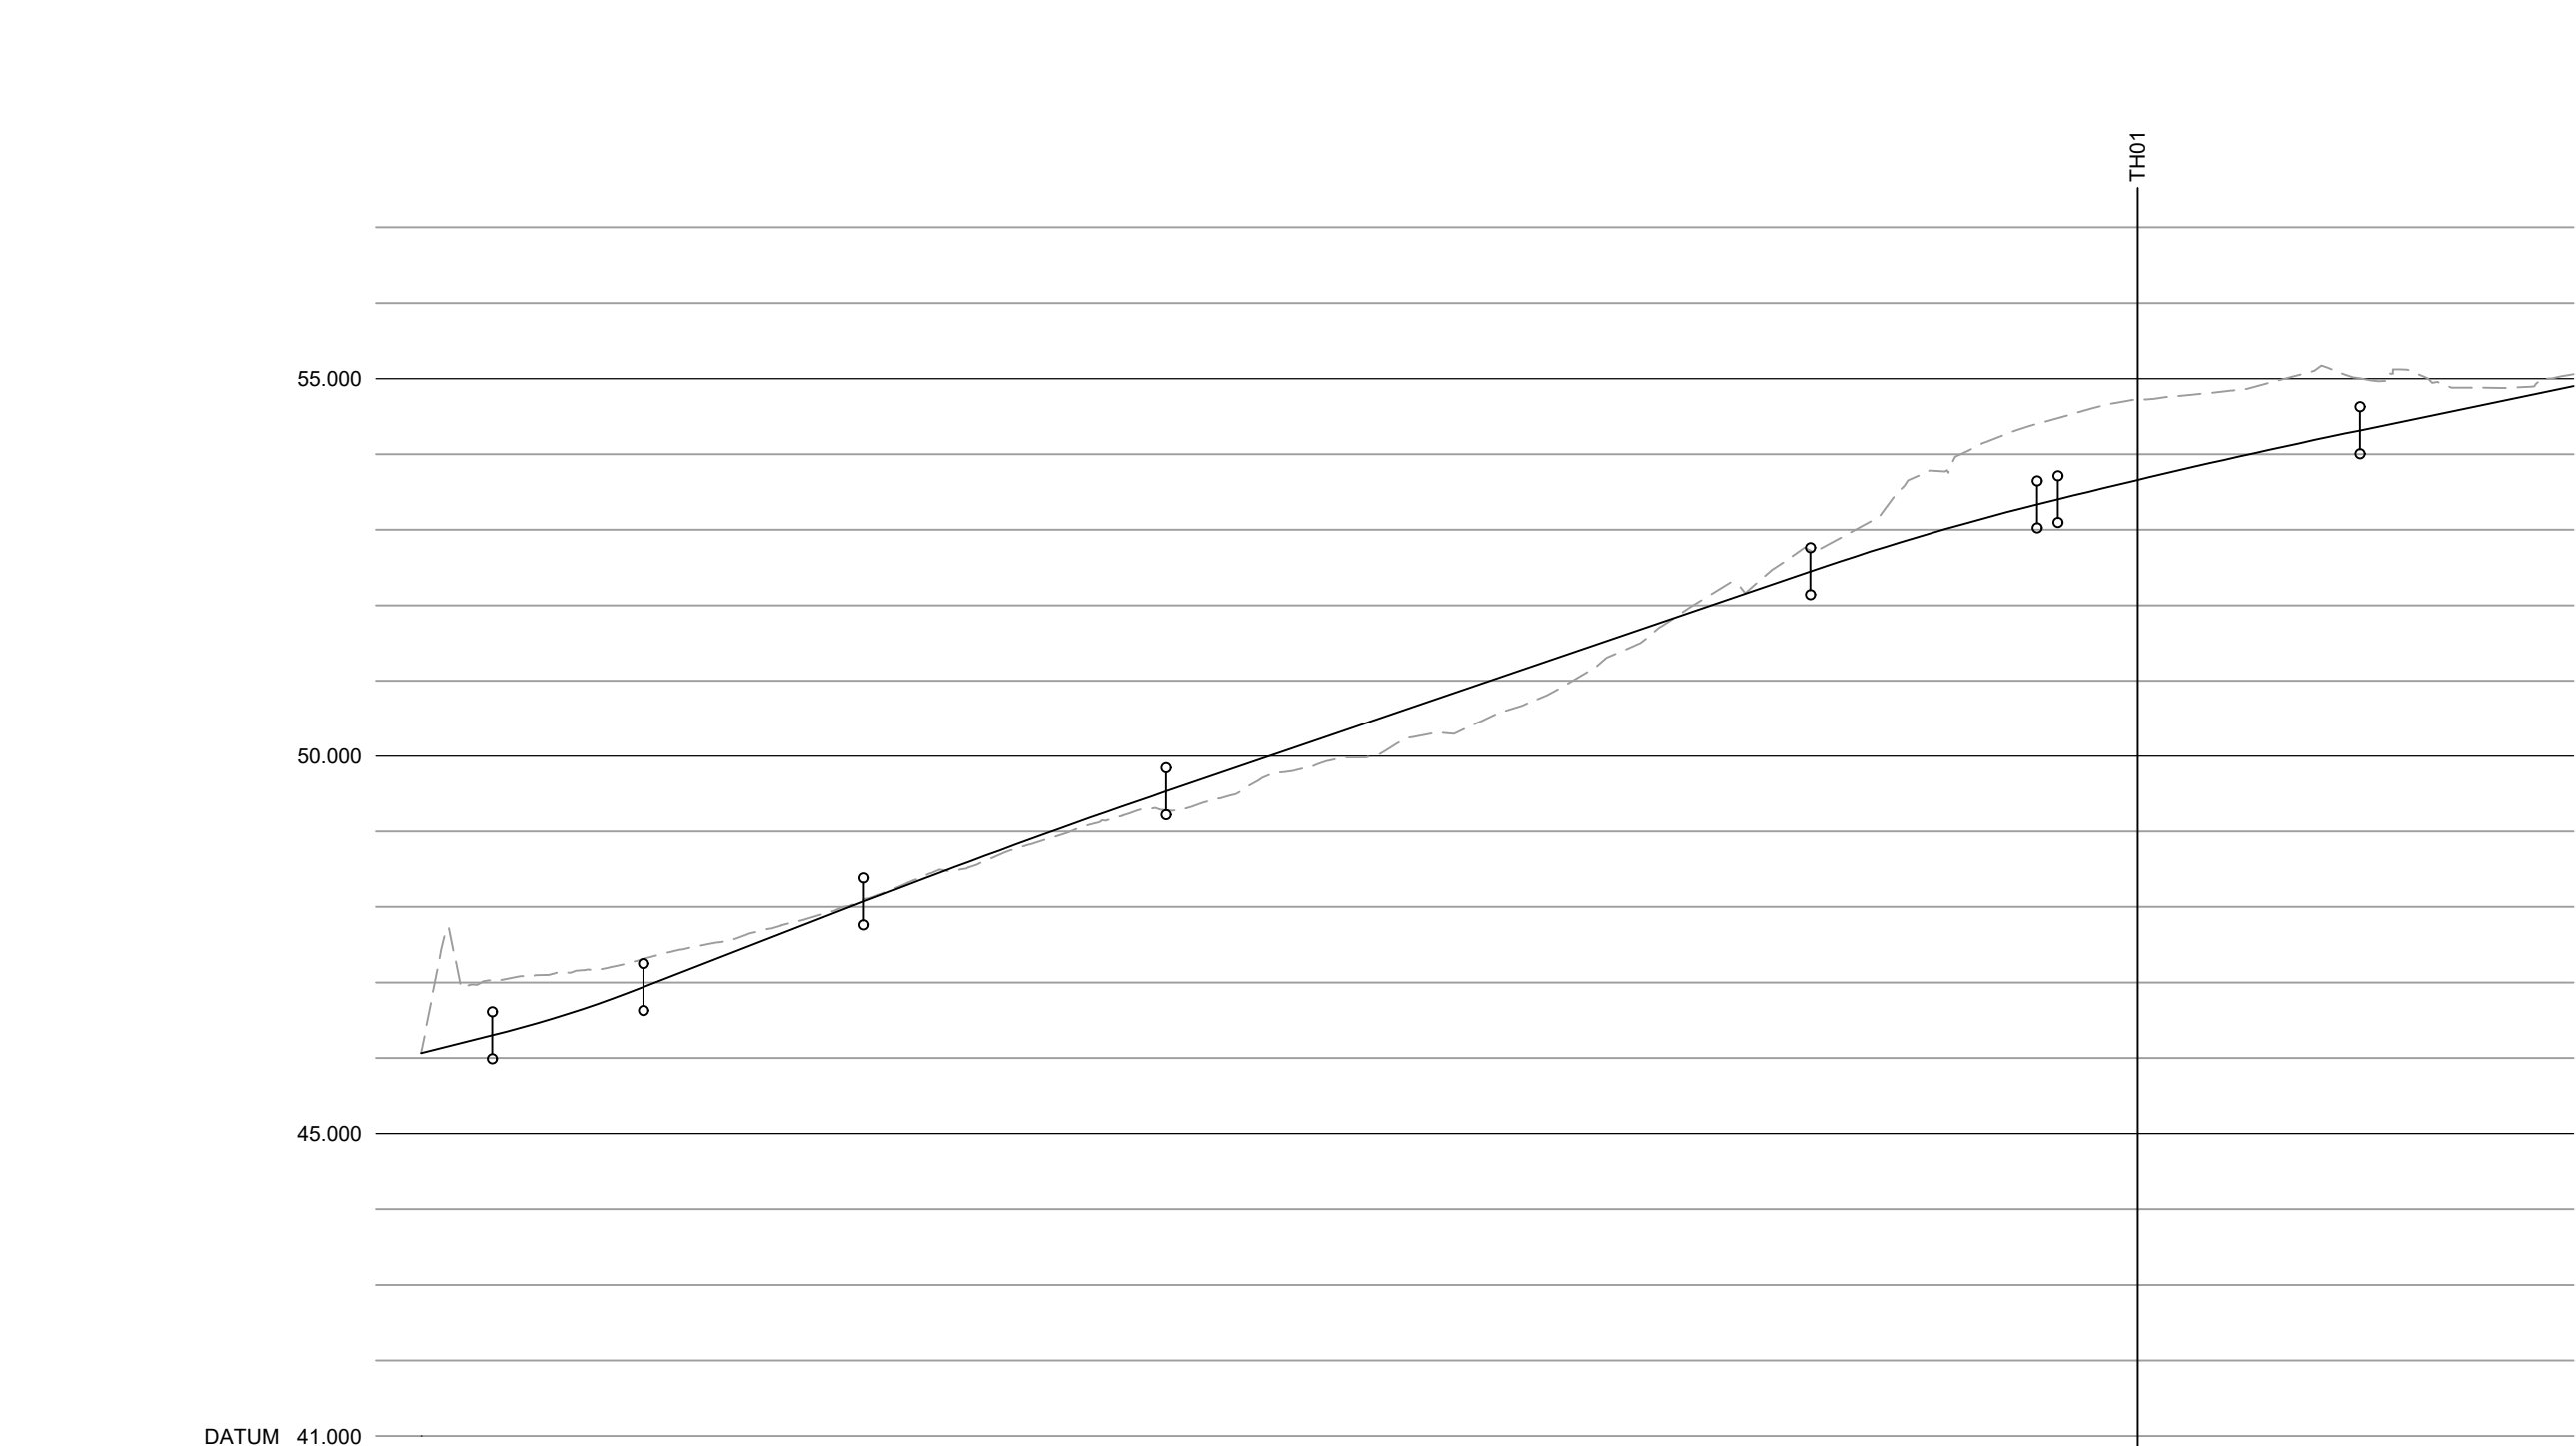

| ACCESS01              |                      |                         |           |                      |            |                           |            |                      |            |
|-----------------------|----------------------|-------------------------|-----------|----------------------|------------|---------------------------|------------|----------------------|------------|
| CHAINAGE              | 0.000                | 4.000                   | 10.000    | 14.000               | 18.000     | 22.000                    | 26.000     | 30.000               | 34.000     |
| EXISTING GROUND LEVEL | 46.063               | 46.063                  | 47.135    | 47.543               | 47.543     | 48.813                    | 48.813     | 49.285               | 49.285     |
| ALIGNMENT LEVEL       | 46.063               | 46.063                  | 46.602    | 47.348               | 47.348     | 48.507                    | 48.507     | 49.222               | 49.222     |
| VERTICAL ALIGNMENT    | G= 5.000%<br>1: 20.0 | R= 360.638<br>L= 10.000 |           | G= 7.773%<br>1: 12.9 |            | L= 20.000<br>R= -2135.963 |            | G= 6.837%<br>1: 14.6 |            |
| HORIZONTAL ALIGNMENT  |                      |                         | R= 29.750 |                      | R= 200.000 |                           | R= 235.000 |                      | R= 200.000 |

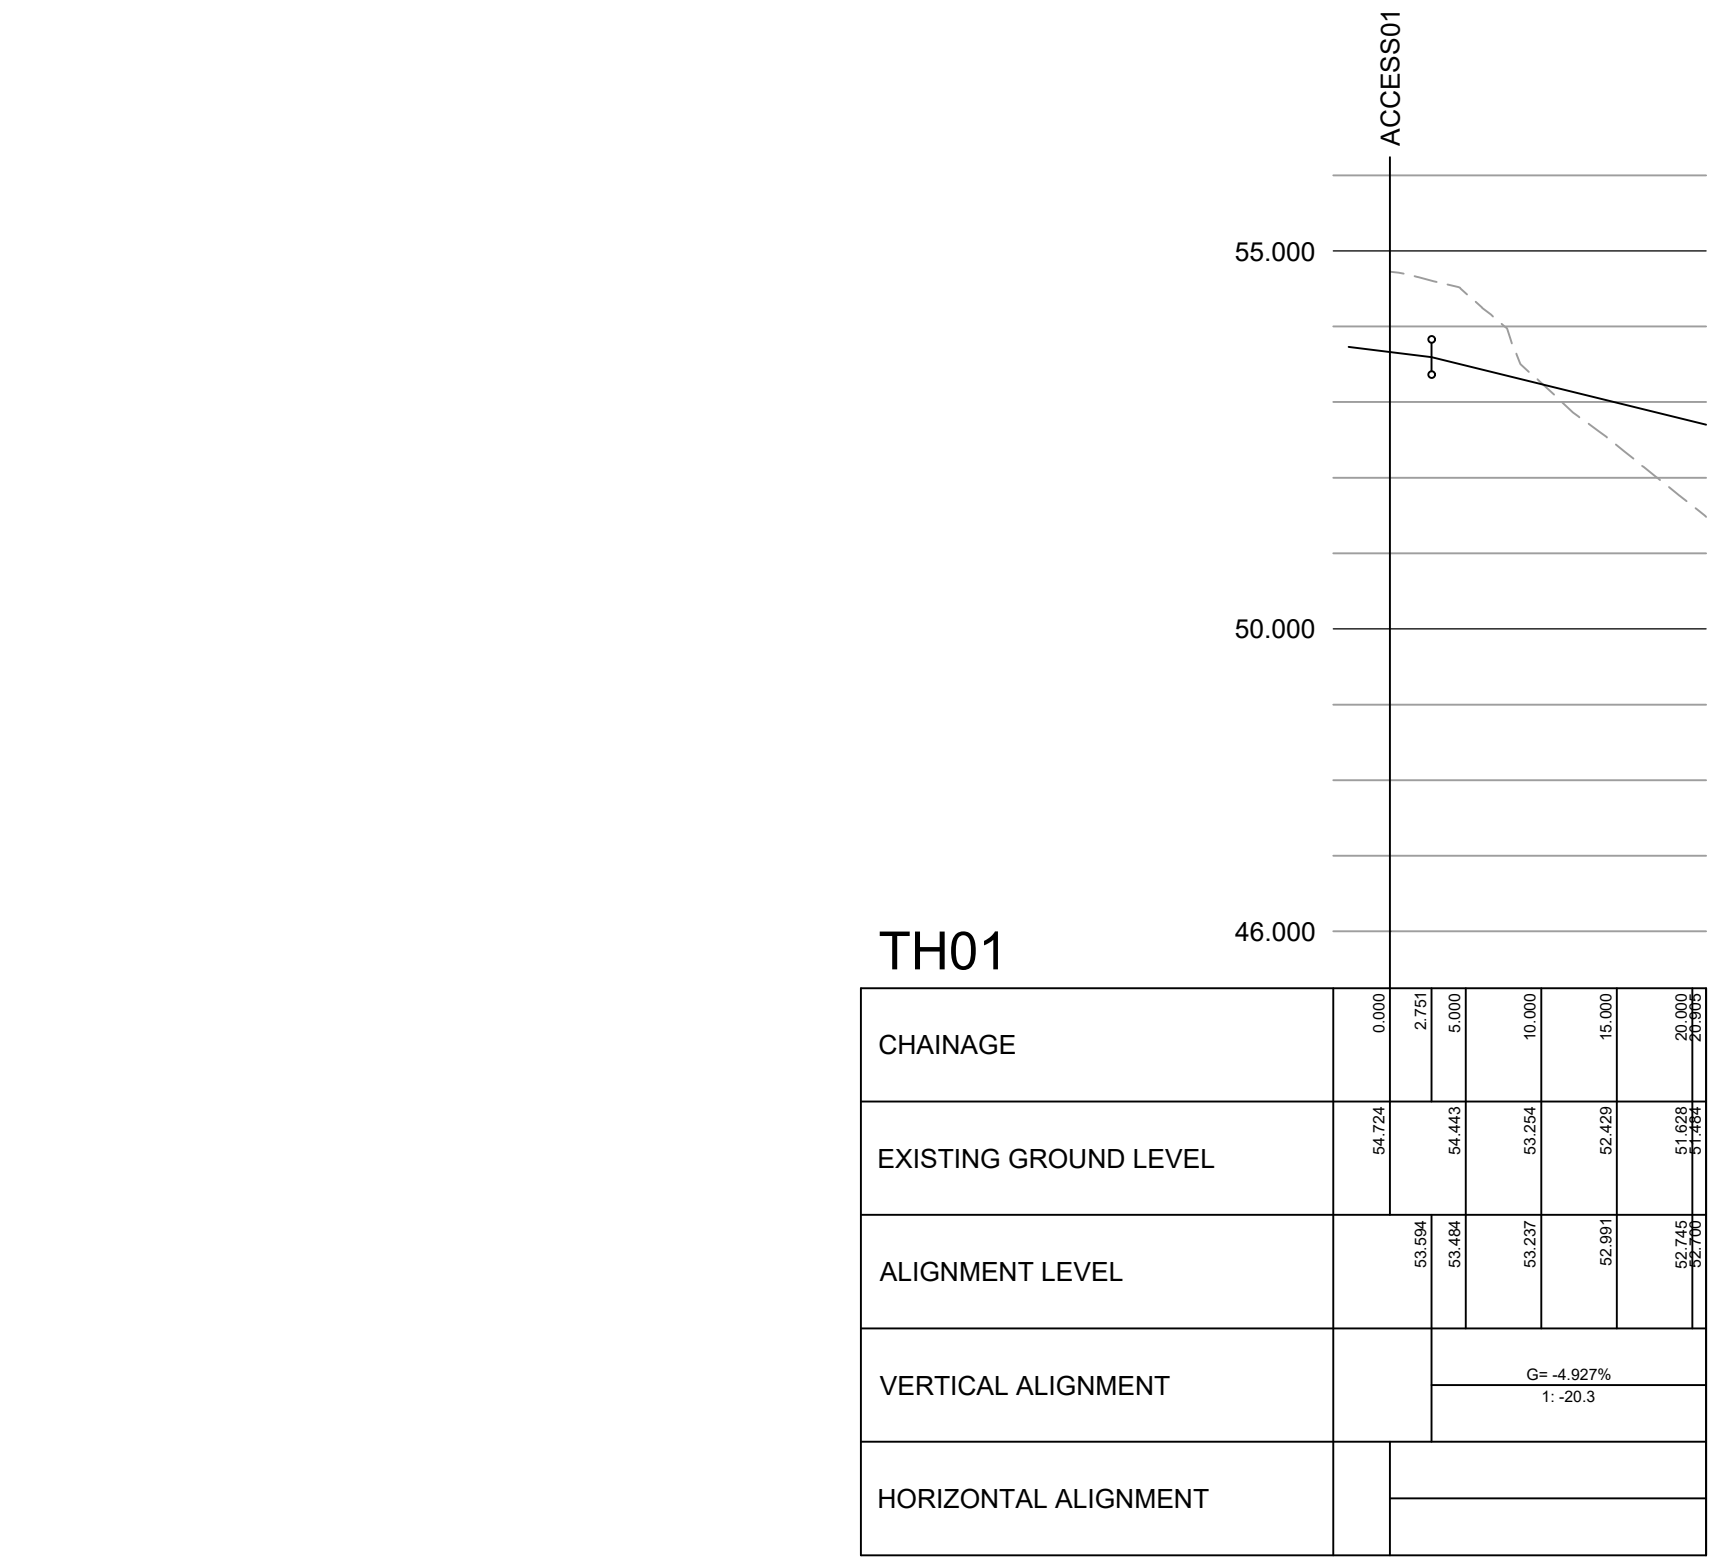

This drawing is copyright and its use or reproduction without the permission of Spring Design Consultancy Limited. All rights are reserved until invoices are paid in full. No responsibility will be taken for any design used for construction prior to receipt of relevant approvals.

rev A  
date 20.12.24  
description Updated to suit revised Site Layout.

by MCC

Status:

PLANNING

Drawn: MCC  
Checked: MCC  
Date: Sept 2024  
Scale: As Shown(A1)

Client: Linc Cymru  
Project: Caewern House, Neath  
Title: Road Longitudinal Section  
Ref: 2609-600

Rev: A

spring design  
Unit 2 Chapel Barns | Merthyr Mawr  
Bridgend | CF32 0LS | 01656 656267  
mail@spring-consultancy.co.uk