



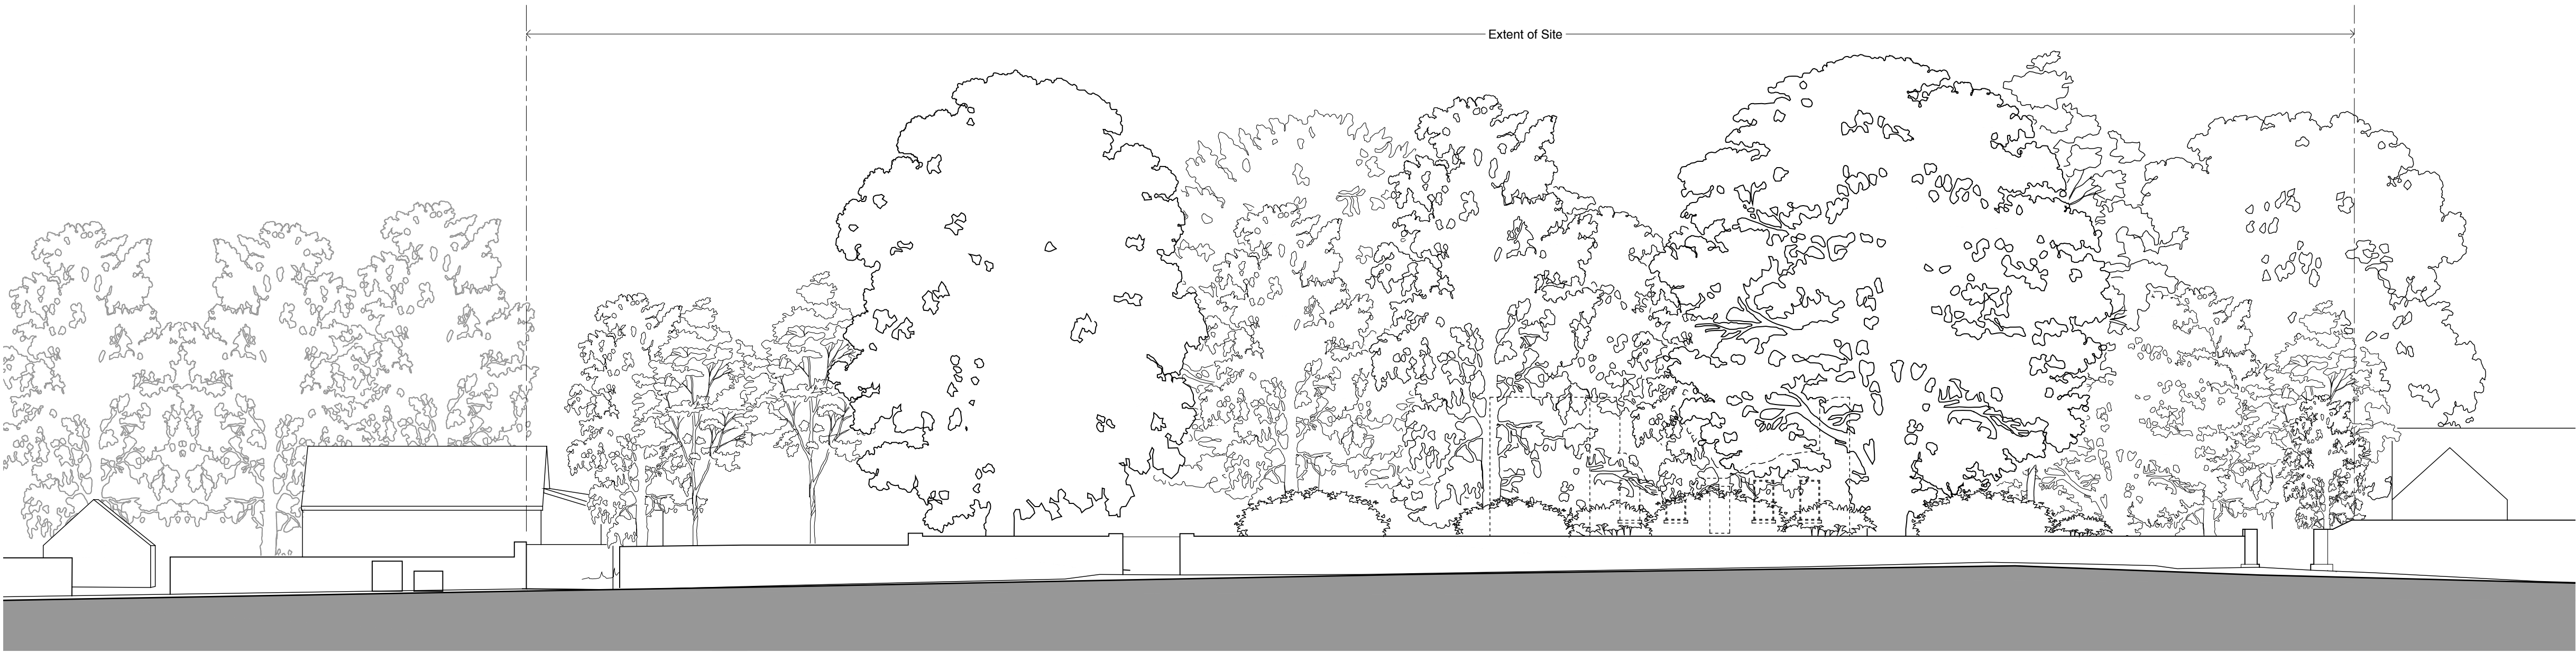

Section A-A (Elevation to Henefaes Road) as Existing

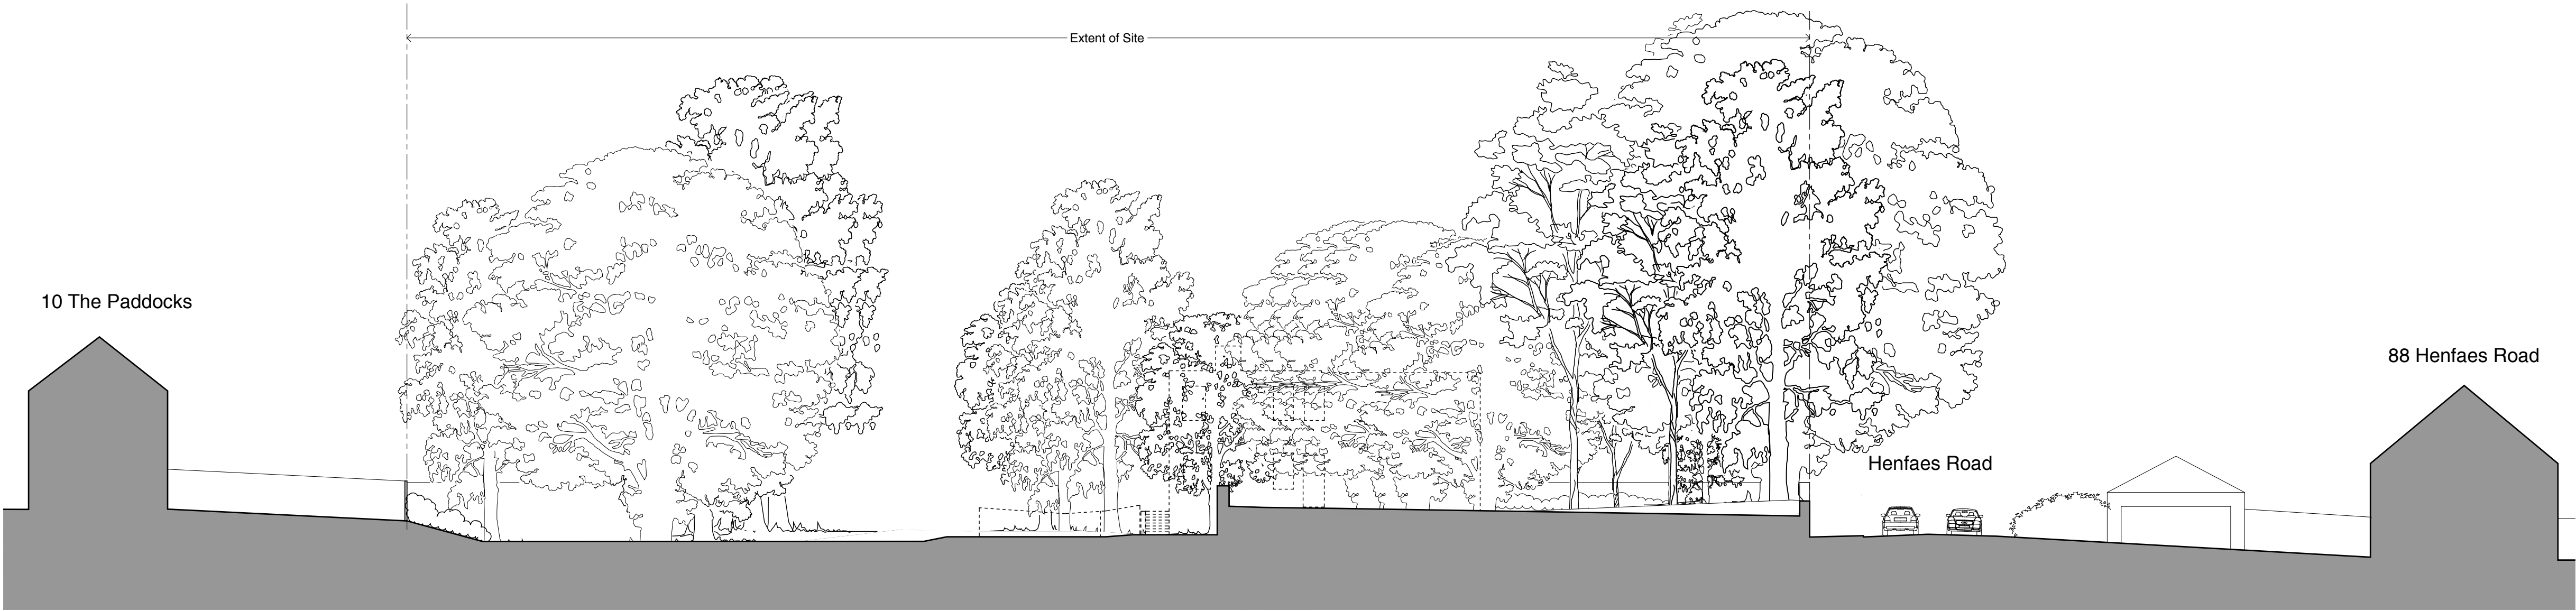

Section B-B as Existing



Section D-D as Existing

