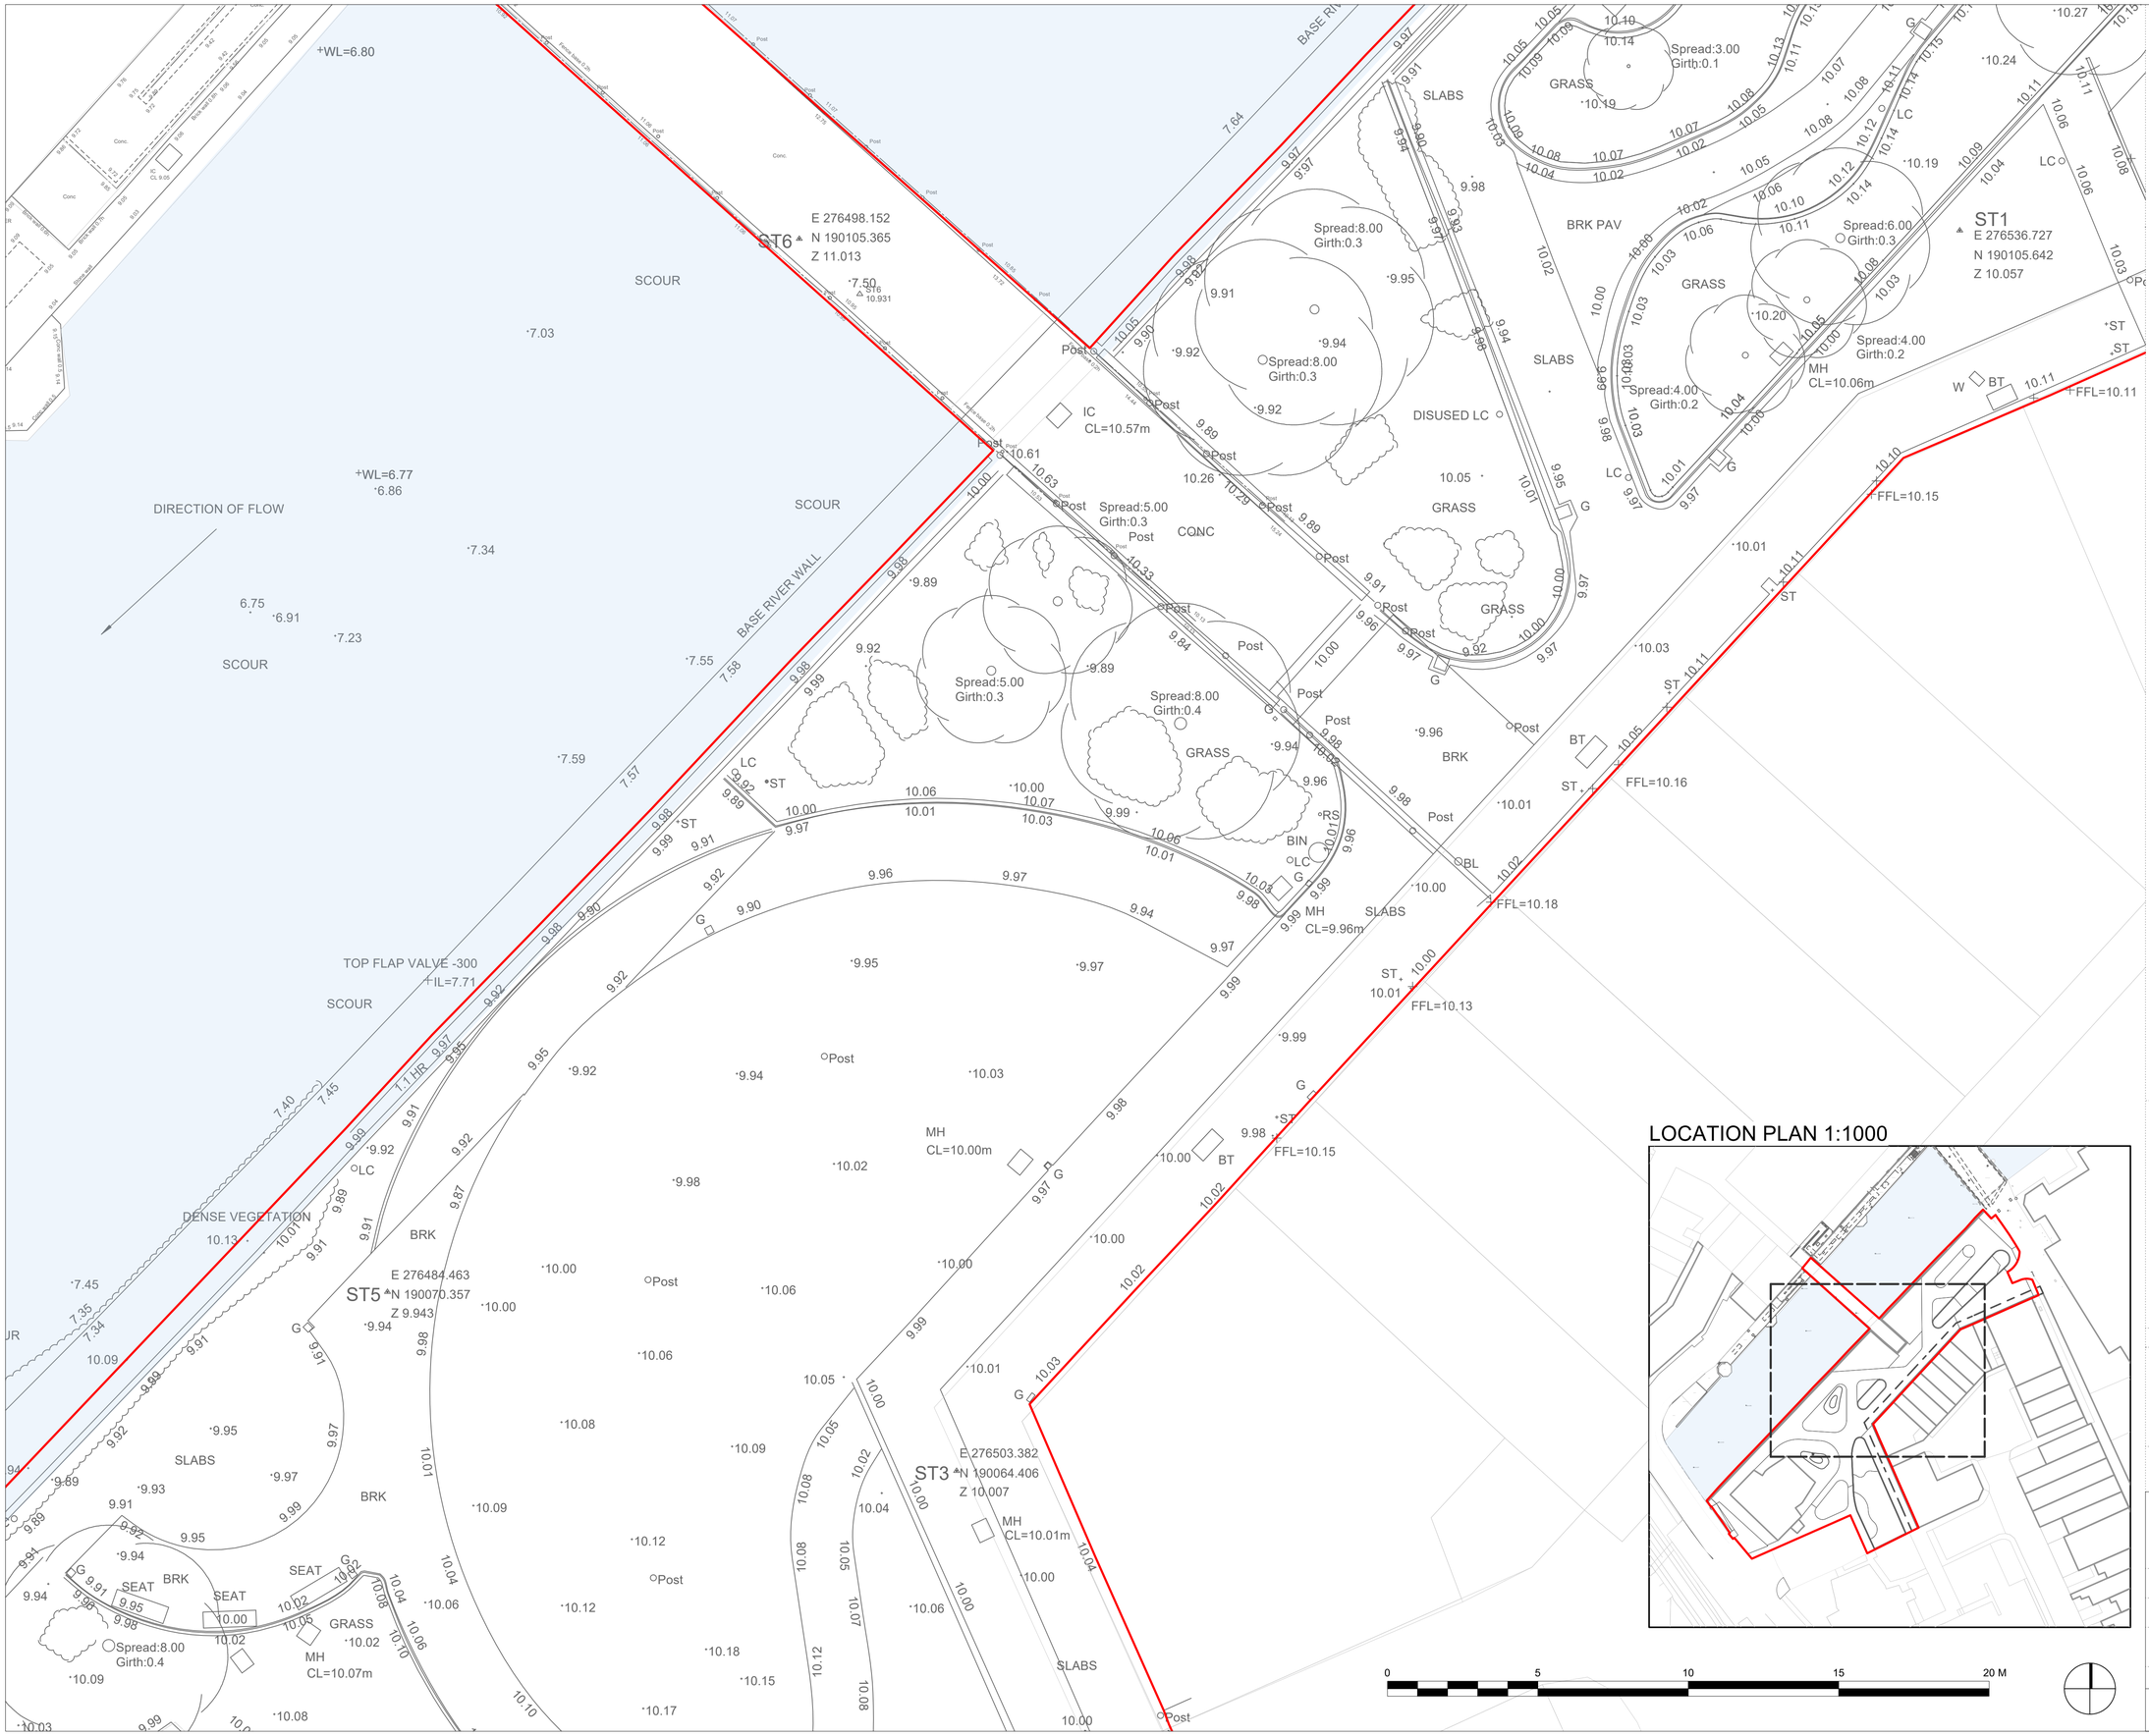

Key

Redline Boundary

LOCATION PLAN 1:1000

NOTES:

NOT FOR SITE PURPOSES: This drawing is a general arrangement plan only and is not intended for site purposes.

SCALE: Do not scale from this drawing.

SETTING OUT: All setting out, levels, dimensions to be agreed on site. Do not use the information on this drawing without checking all dimensions on site. Any discrepancies between drawings, specifications and site works are to be reported to The Urbanists. Order of construction and setting out is to be agreed on site.

CHECK: This drawing must be the latest revision, read in conjunction with all other drawings, details, specifications and schedules. All dimensions are in millimetres unless otherwise stated. Where and contradicition or uncertainty arises between the drawings and/or the schedule of works, it is the contractor's responsibility to seek verification from The Urbanists before proceeding. No claims will be met by The Urbanists, where the contractor continues work in absence of such confirmation.

No.	Date	By	Revision Notes
P01	06/12/2024	WA	Planning Issue

PROJECT STATUS:

S4 (SUITABLE FOR APPROVAL)

theurbanists

Client	Morgan Sindall
Project	Port Talbot LUF - Princess Theatre & Riverside
Title	Riverside Existing site plans (topograhic survey) 2 of 3

Project code	Originator	Functional Breakdown	Spatial Breakdown	Form	Role	Number	Rev.	Status
26CC03	URB	30	RXX	D	L	00052	P01	S4

Drawn WA Date 06/12/2024 Checked MJ Scale 1:100@A1

The Urbanists - The Creative Quarter - 8A Morgan Arcade - Cardiff - CF10 1AF
T: 029 2023 6133 E: info@theurbanists.net W: www.theurbanists.net
© This drawing is copyright and may not be reproduced in whole or part without written authority.