
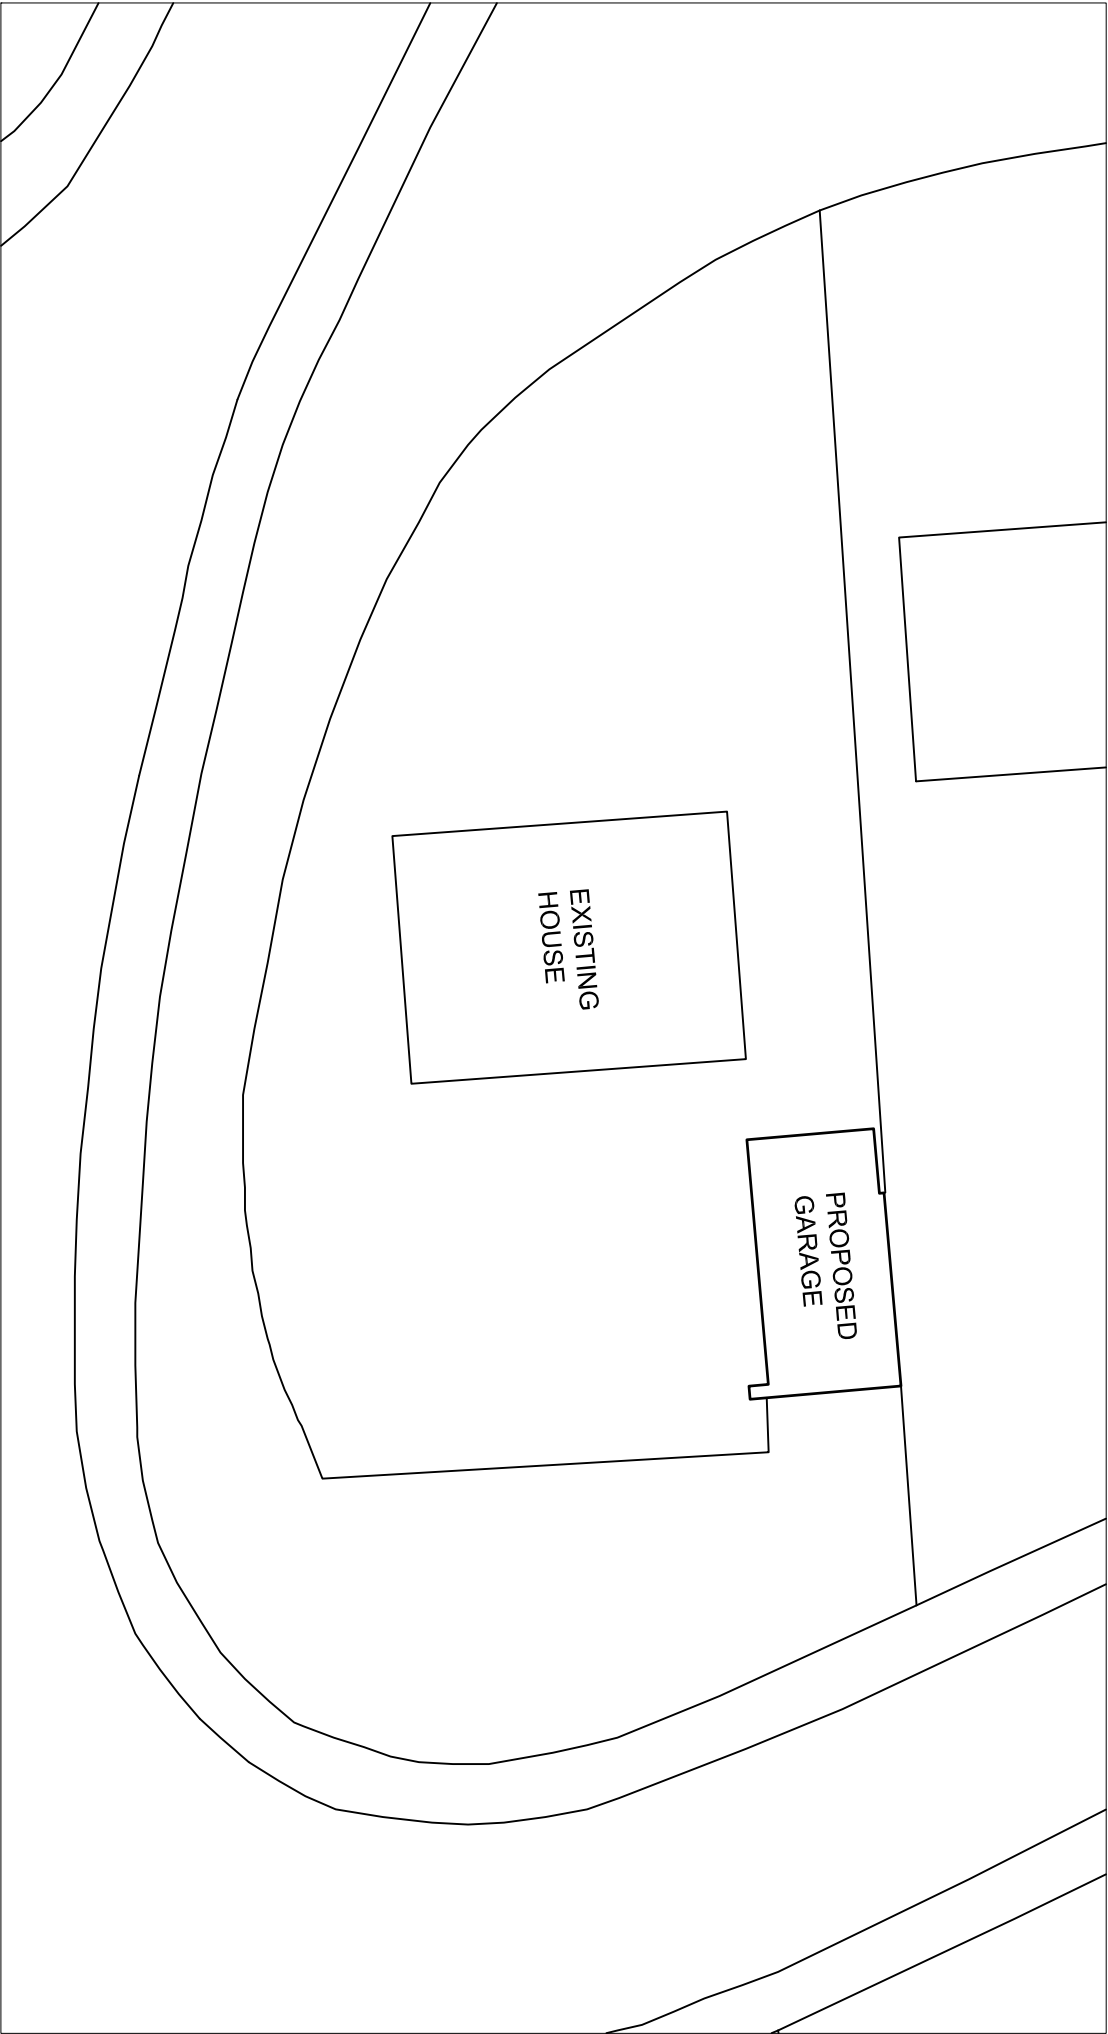
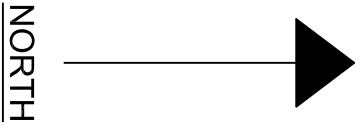


SITE BLOCK PLAN - SCALE 1:200

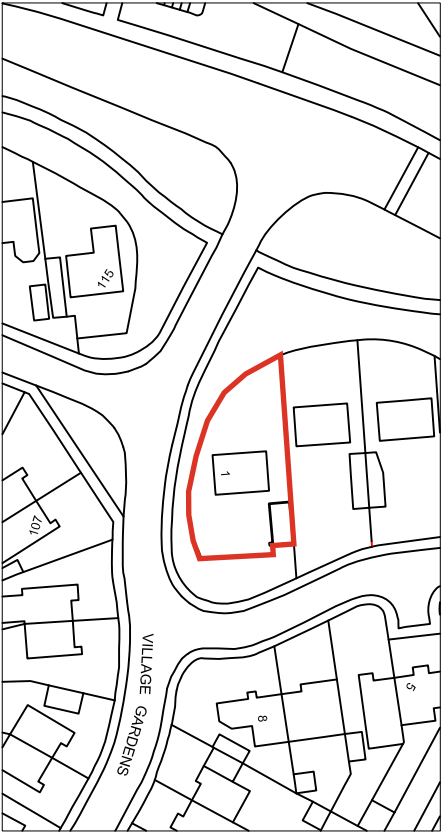

LOCATION PLAN - SCALE 1:1250

P1		FIRST ISSUE ISSUE		BM	04.12.2024
Rev	Desc.	By	Date		

STATUS					
PLANNING					

ADDRESS					
1 VILLAGE GARDENS, PORT TALBOT, SA12 7LW					

TITLE					
BLOCK AND LOCATION PLAN					

SCALE	DATE	DRAWN	DRAWING No.	REV
-	04.12.24	BM	SA12_7LW-01	P1