


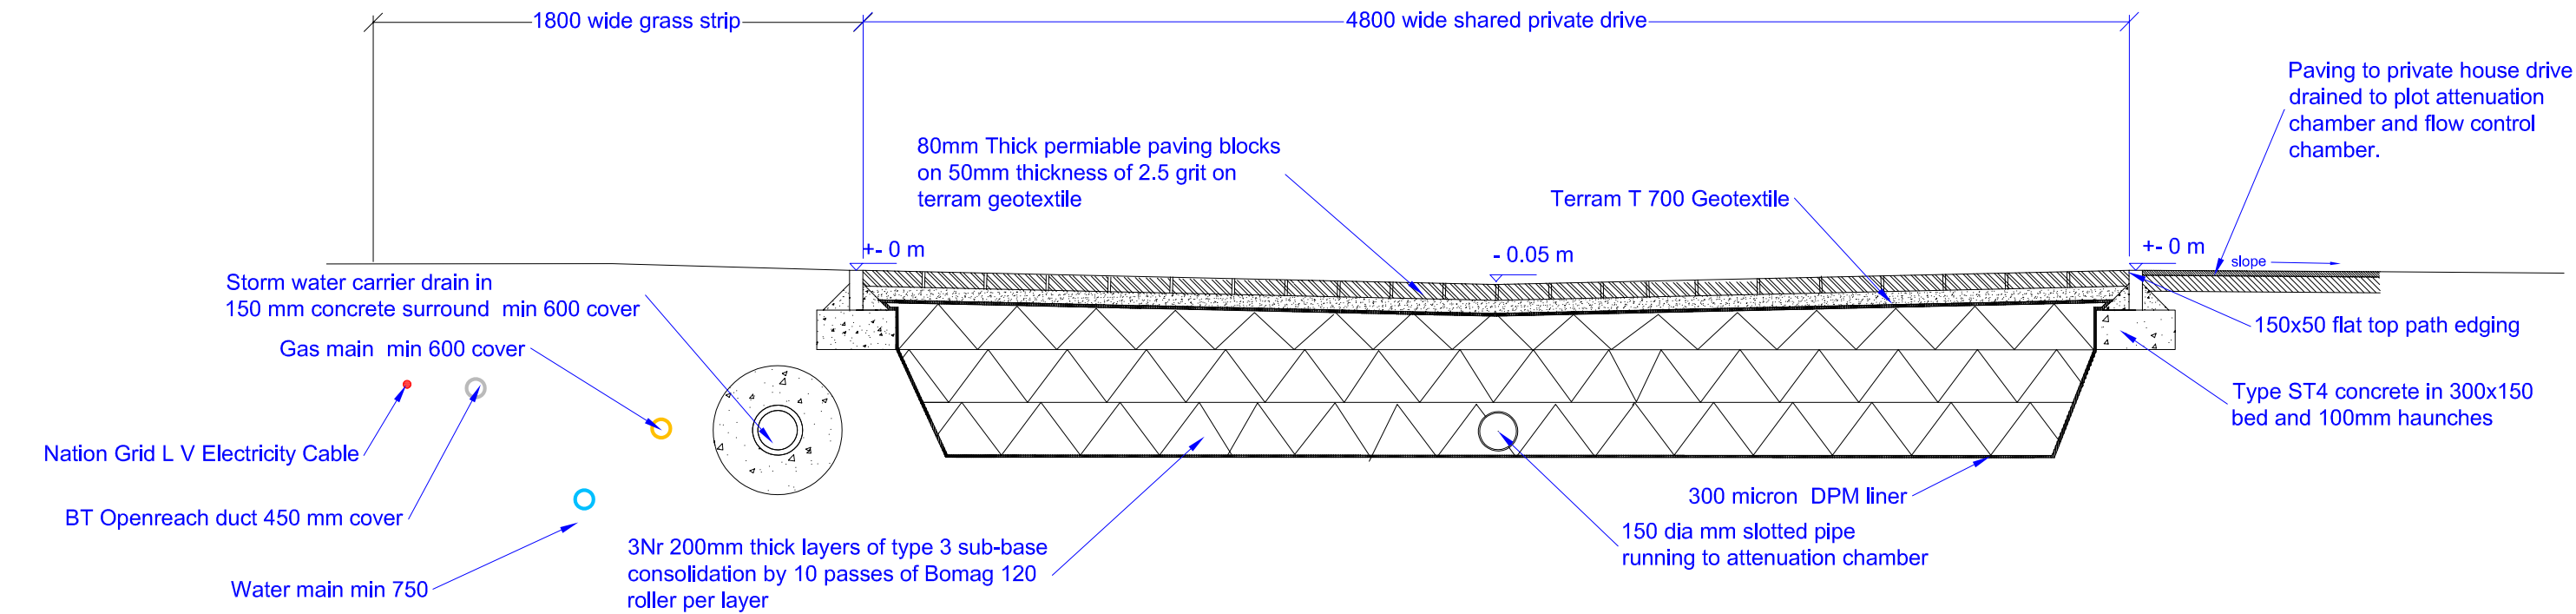

			NOTES				Project: Infrastrucure to support development at Old School Court Neath Road Bryn, Port Talbot SA13 2BJ	PLANABUILD 8 Ely Court, Francis Street Tonyrefail, CF39 8EP Tel: 01443 674935 Email: planabuild@btinternet.com © Drawing Copyright Planabuild 2024
			Scale	1:25	1177-R-04	.	Title: Detail "A" - Cross Section through Shared Private Drive	
REV.	DESCRIPTION	DATE	Date	10/11/24				
			Drawn	J W				