



ELEVATION OF VEHICULAR CROSSOVER

NOTE

1. Where the driveway falls away from the footway, it is the developer's responsibility to ensure the vehicles do not ground on the crossover.
2. Where the driveway falls towards the footway, surface water shall not be allowed to drain across the footway.
3. All dimensions are in millimetres unless otherwise stated.

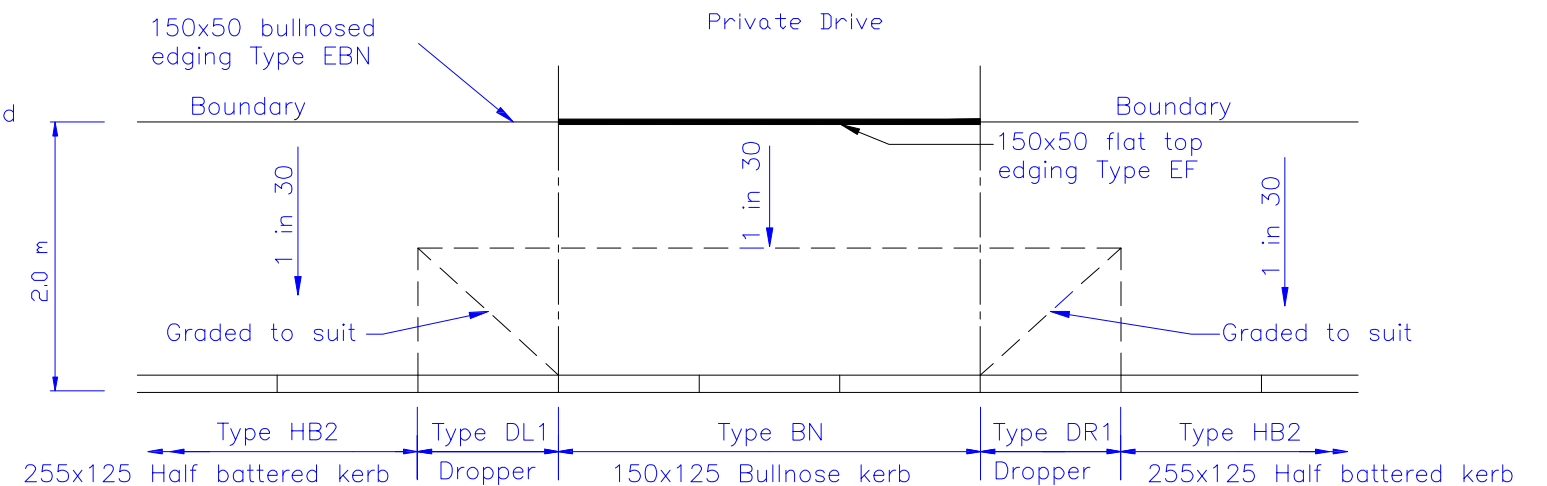

PLAN OF VEHICULAR CROSSOVER

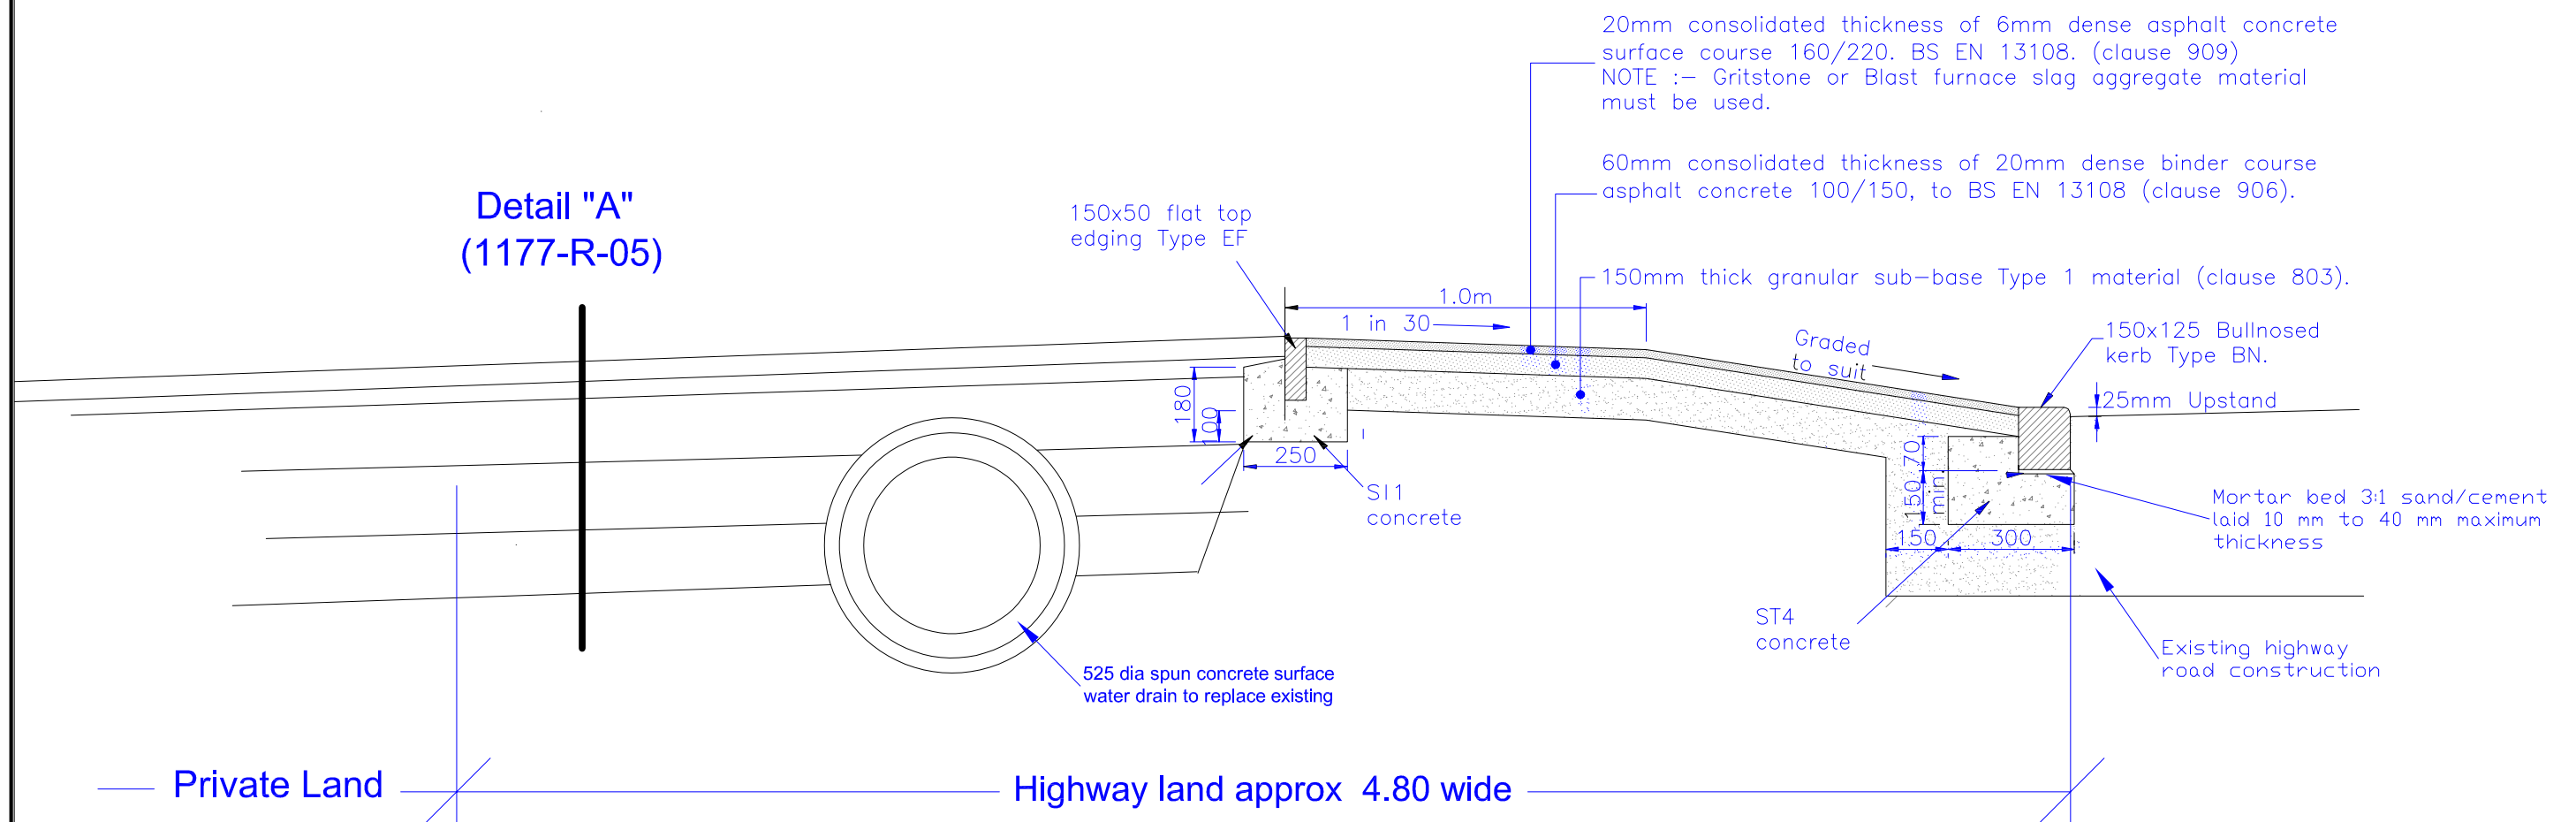

CROSS SECTION

			NOTES				Project: Infrastrucure to support development at Old School Court Neath Road Bryn, Port Talbot SA13 2BJ	PLANABUILD 8 Ely Court, Francis Street Tonyrefail, CF39 8EP Tel: 01443 674935 Email: planabuild@btinternet.com © Drawing Copyright Planabuild 2024
			Scale	1:20	1177-R-05	.		
			Date	21/10/2024				
REV.	DESCRIPTION	DATE	Drawn	J.W.				
Title: Detail "C" Vehicular Crossovers								