


PRIVATE LAND - PLOT 2

HIGHWAY LAND

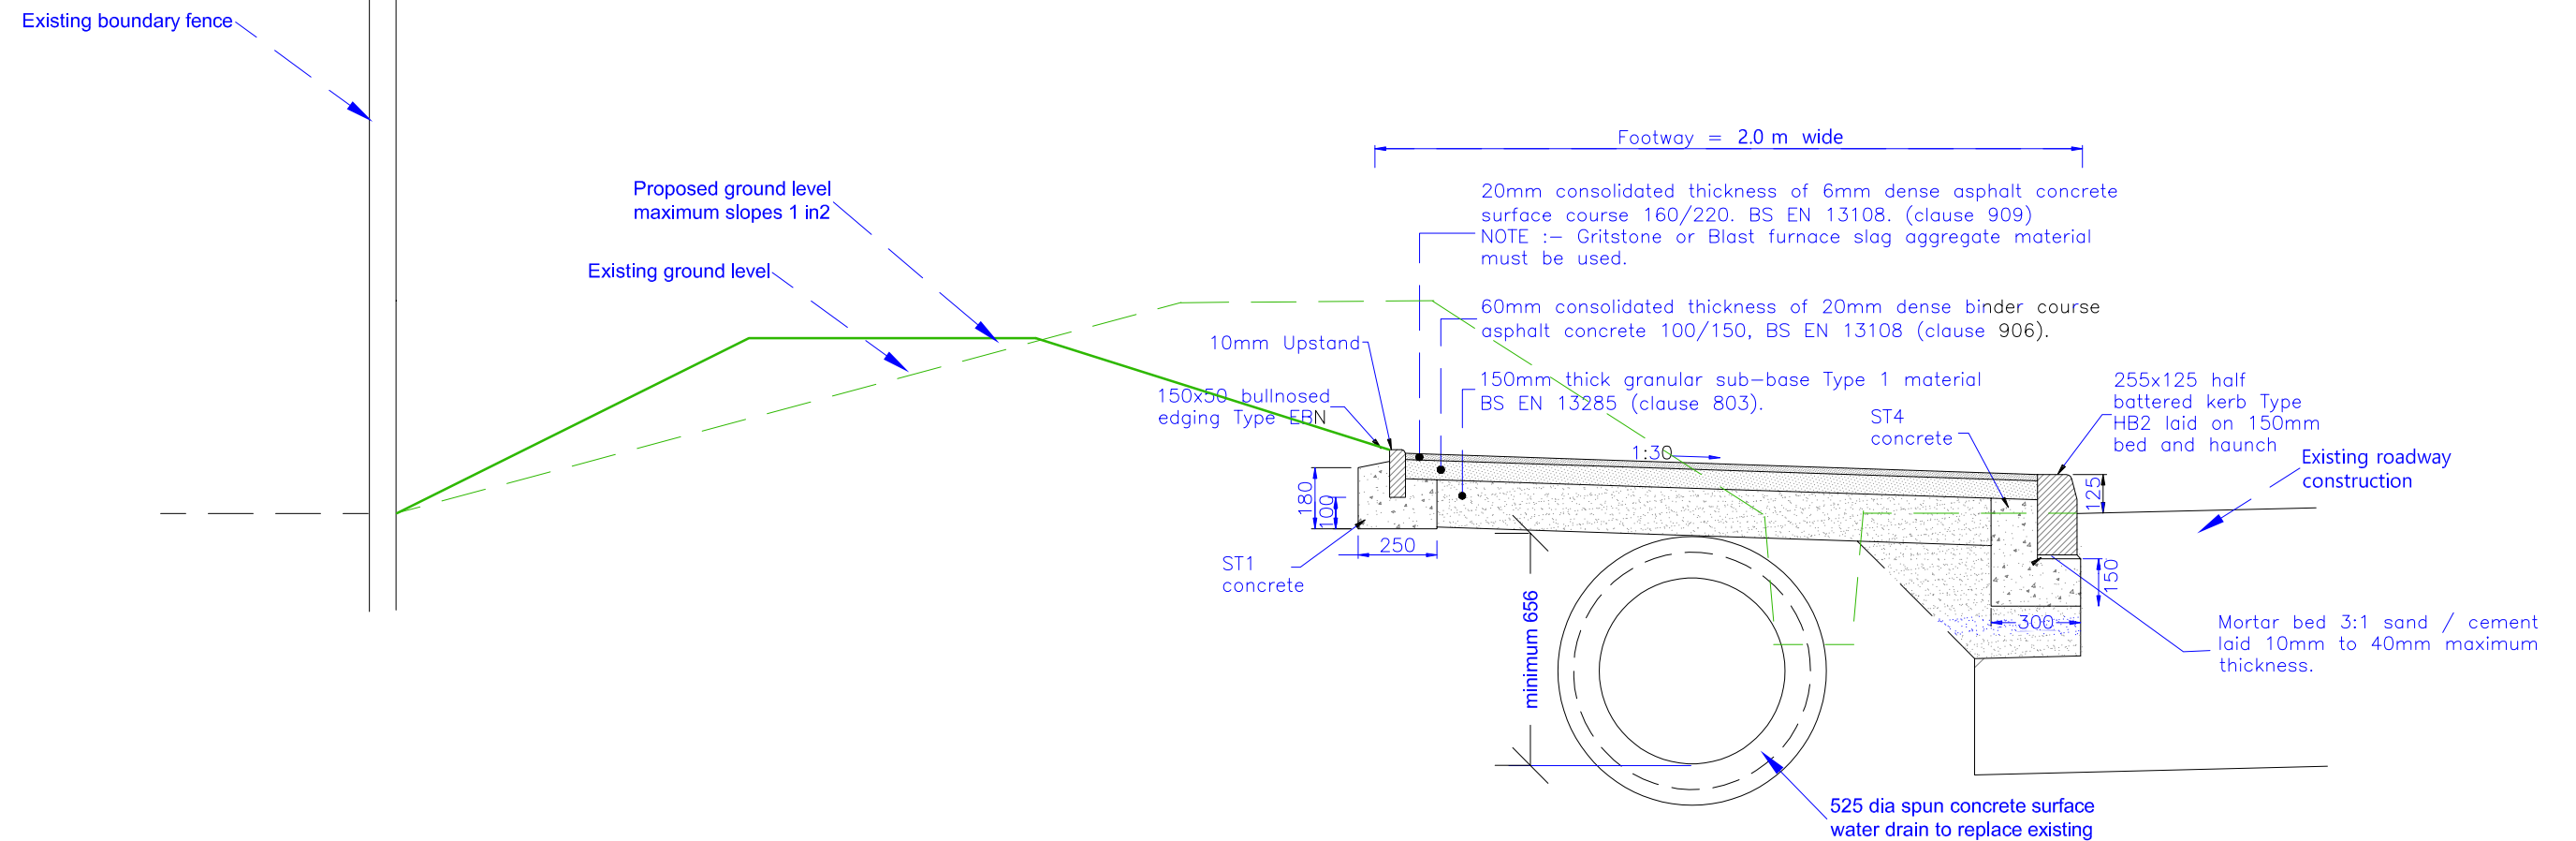

NOTES

1. When bituminous mixture is laid as base course and is not covered immediately with the binder course or binder course is laid and not immediately covered with surface course, then apply tack coat bituminous spray Class C40B4 cationic emulsion (BS EN 13808) at a rate of spread of 0.5 litres/m². (clause 920)
2. Production / laying / compaction requirements, sub-base – clause 802, capping layer – clause 612, asphalt concrete base course / binder course / surface course – clause 901 and 903.
3. The use of recycled material will require prior agreement and the provision sample test certificates indicating suitable grading characteristics and the absence of contamination. When permitted it may only be used as capping material or as sub-base in non-carriageway areas.
4. Weed killer to be applied at formation level or top of the sub-base to the approval of the Highway Engineer.

			NOTES				Project: Infrastrucure to support development at Old School Court Neath Road Bryn, Port Talbot SA13 2BJ	PLANABUILD 8 Ely Court, Francis Street Tonyrefail, CF39 8EP Tel: 01443 674935 Email: planabuild@btinternet.com © Drawing Copyright Planabuild 2024
			Scale	1:20	1336-R- 06	.	Title: Detail "B" New Footway	
			Date	21/10/2024				
REV.	DESCRIPTION	DATE	Drawn	J W.				