




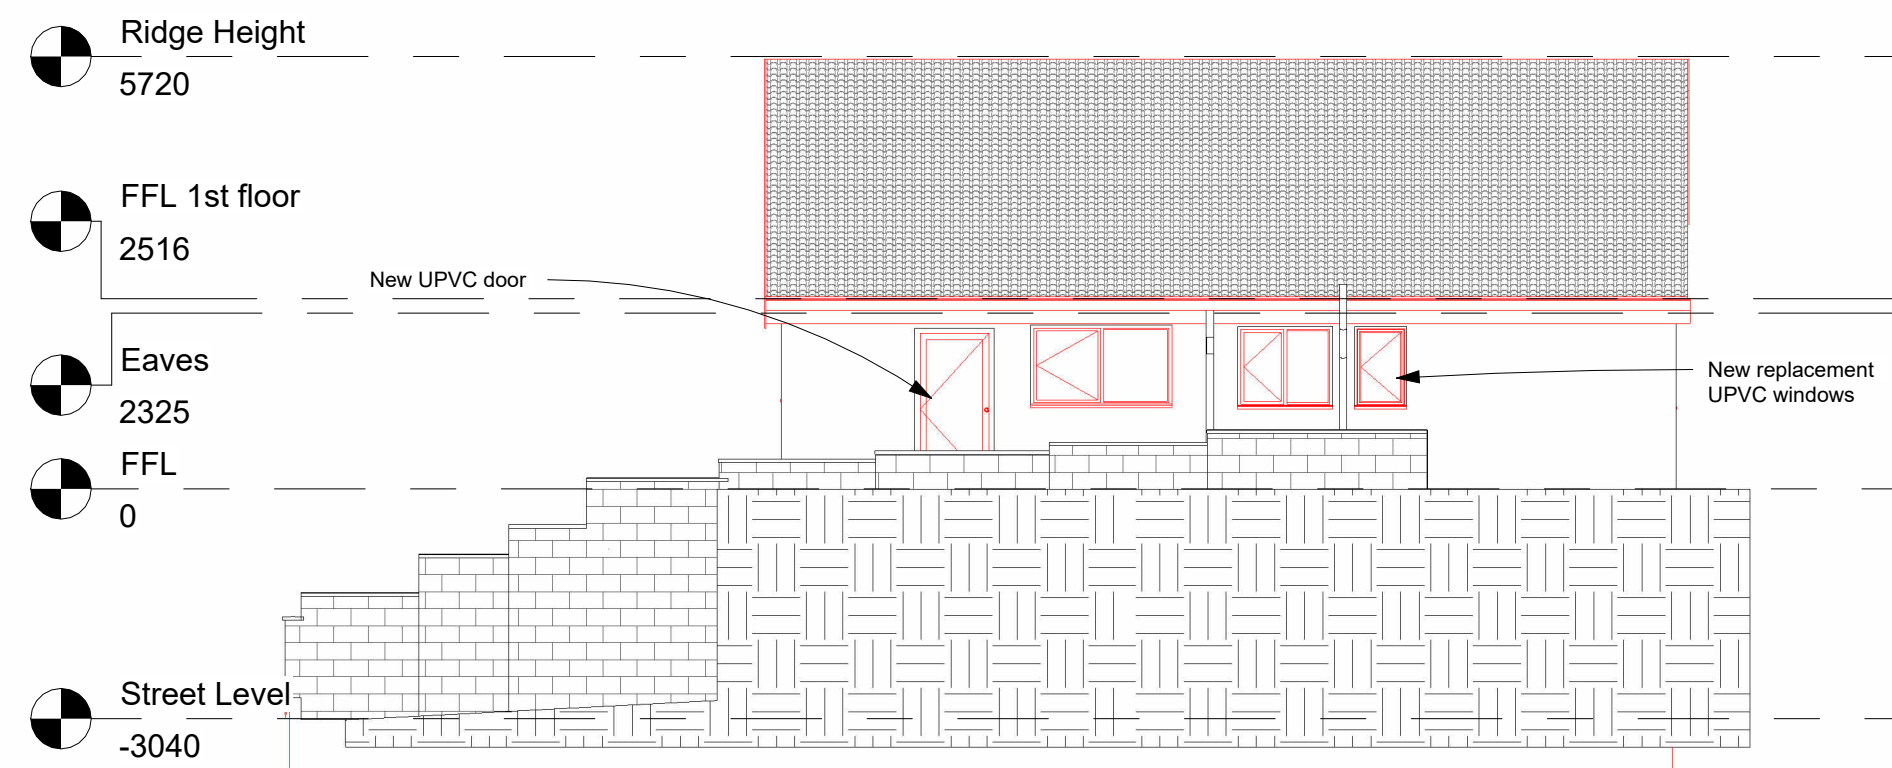


1 Proposed Right Elevation

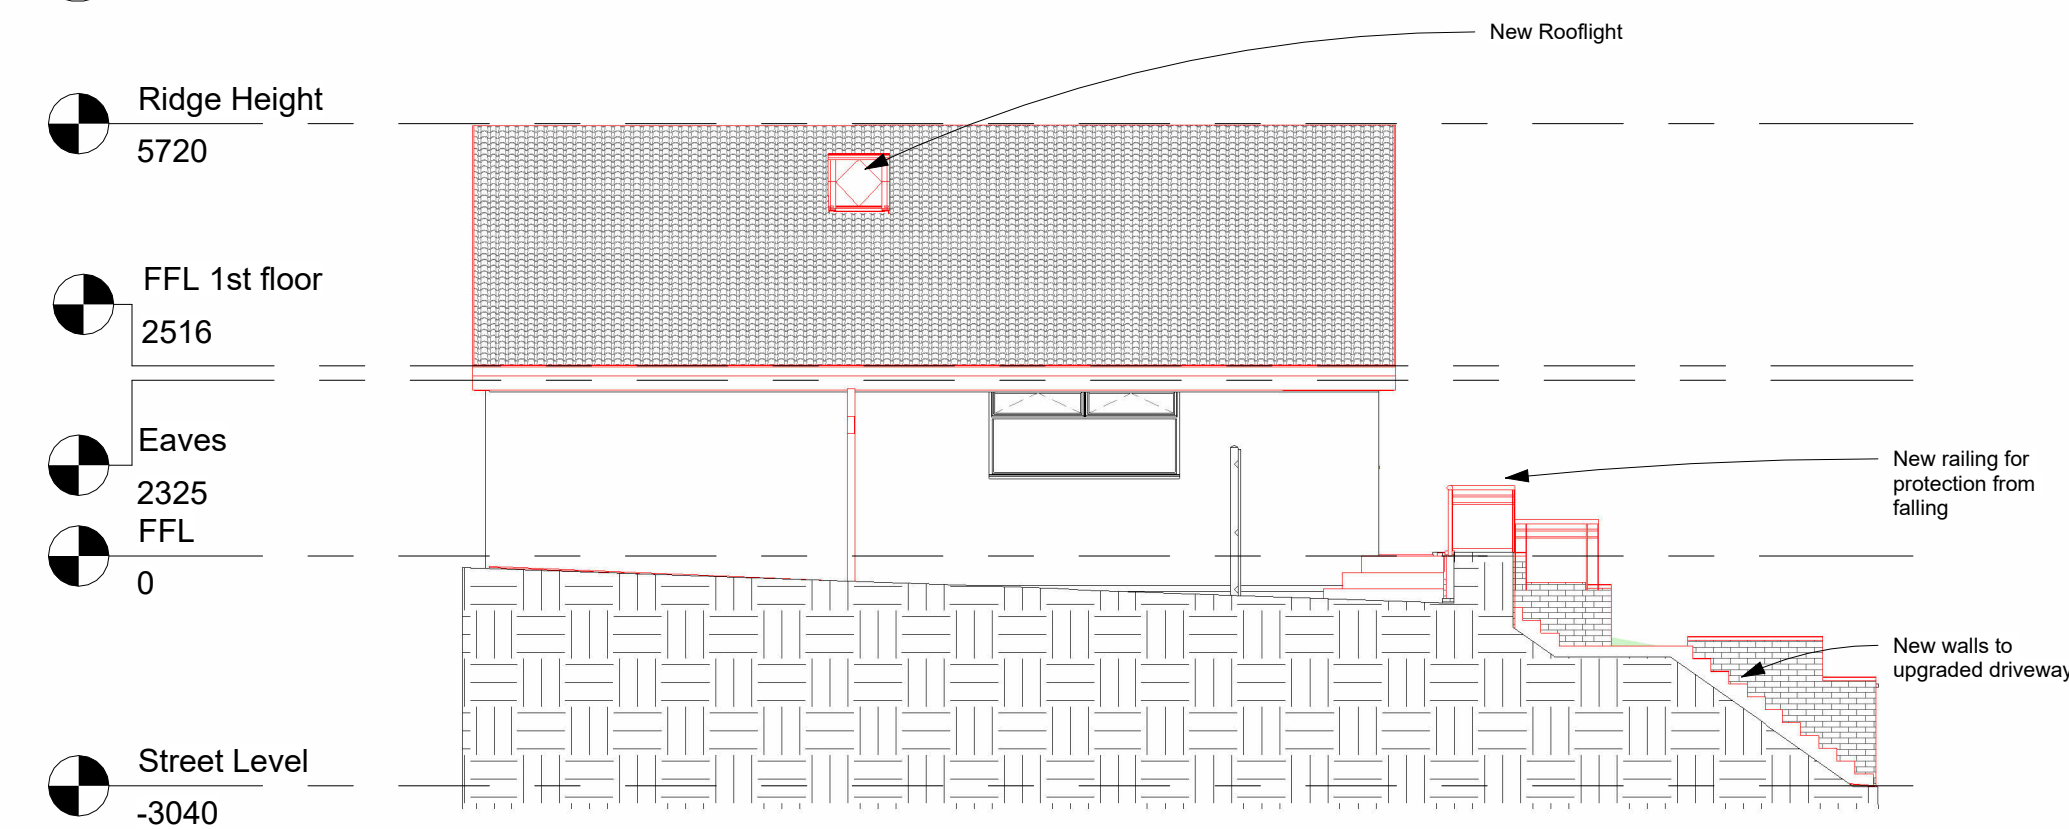



2 Proposed Left Elevation

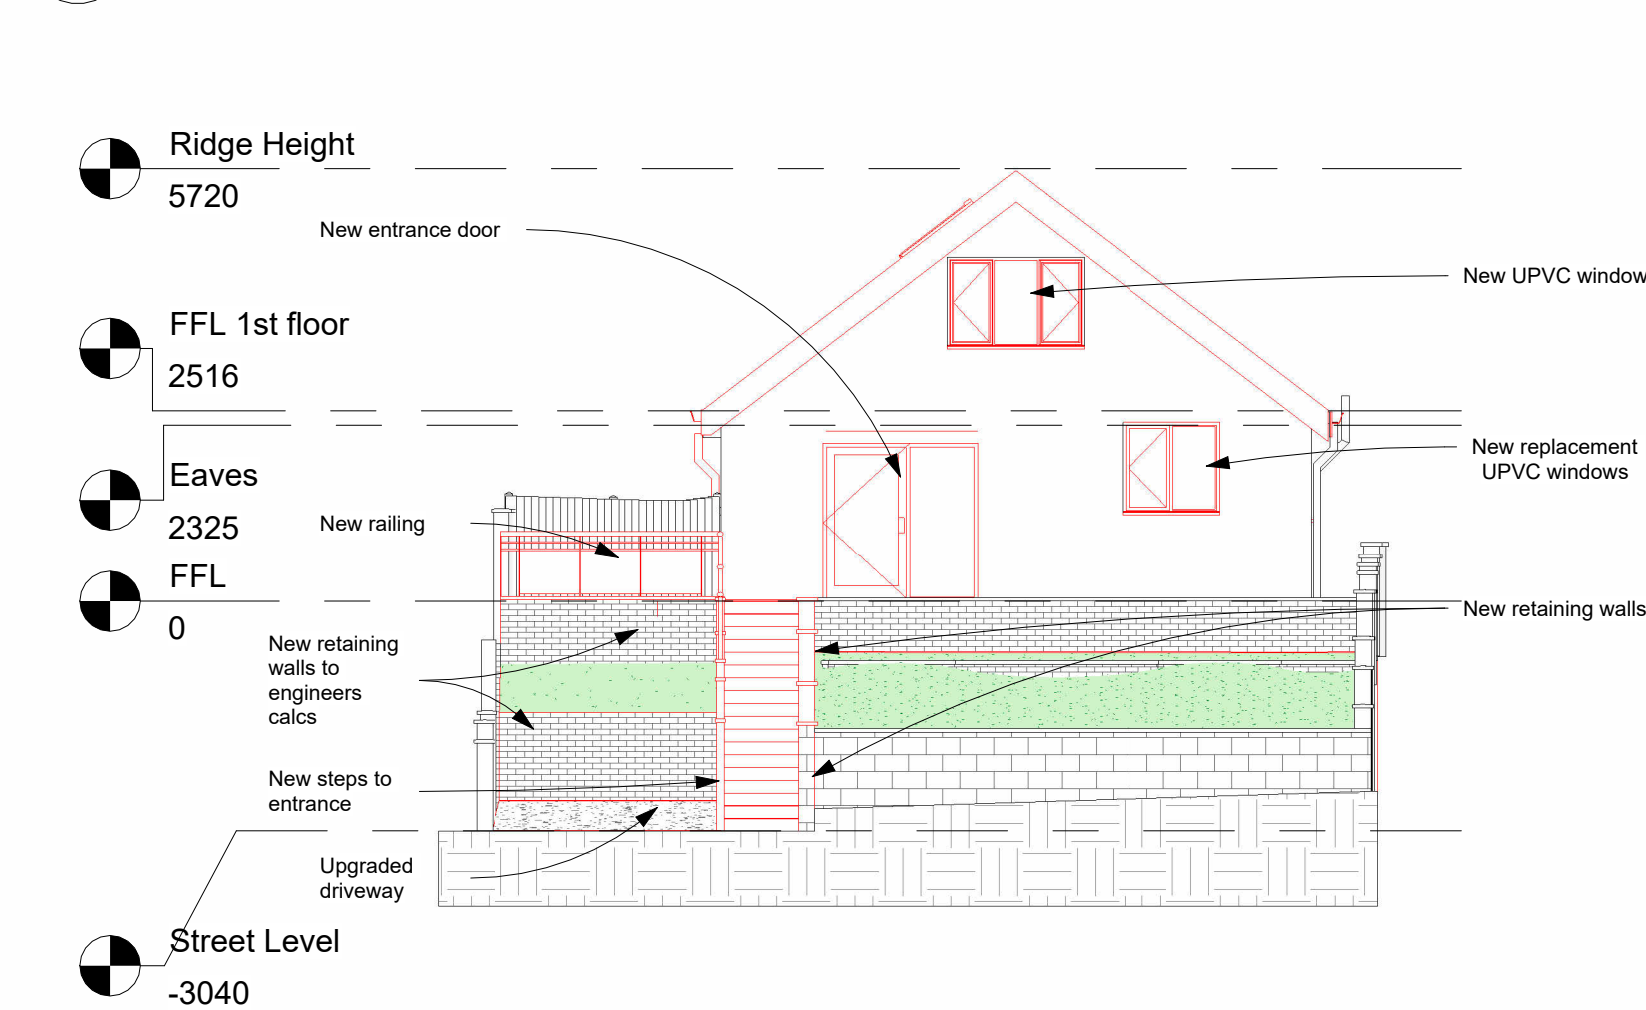

3 Proposed Front Elevation

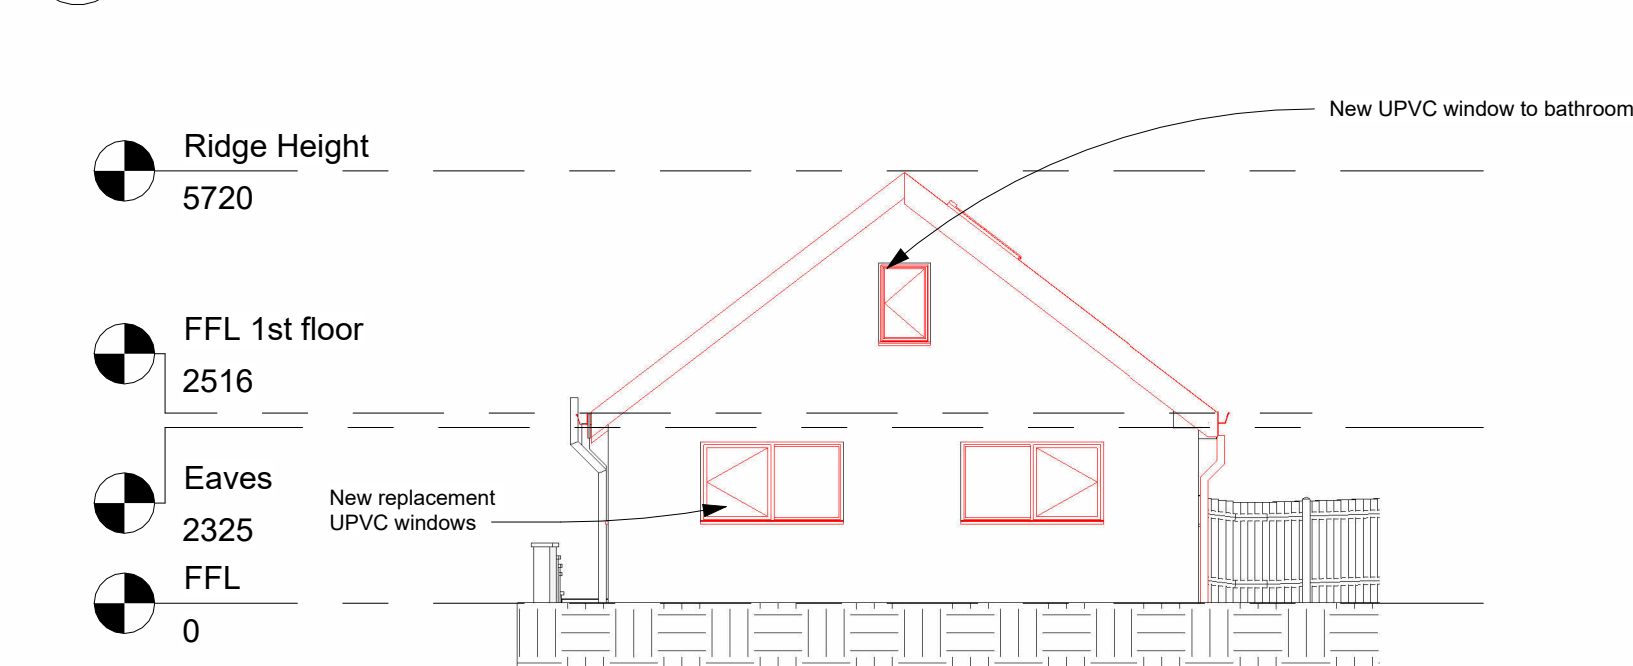


4 Proposed Rear Elevation

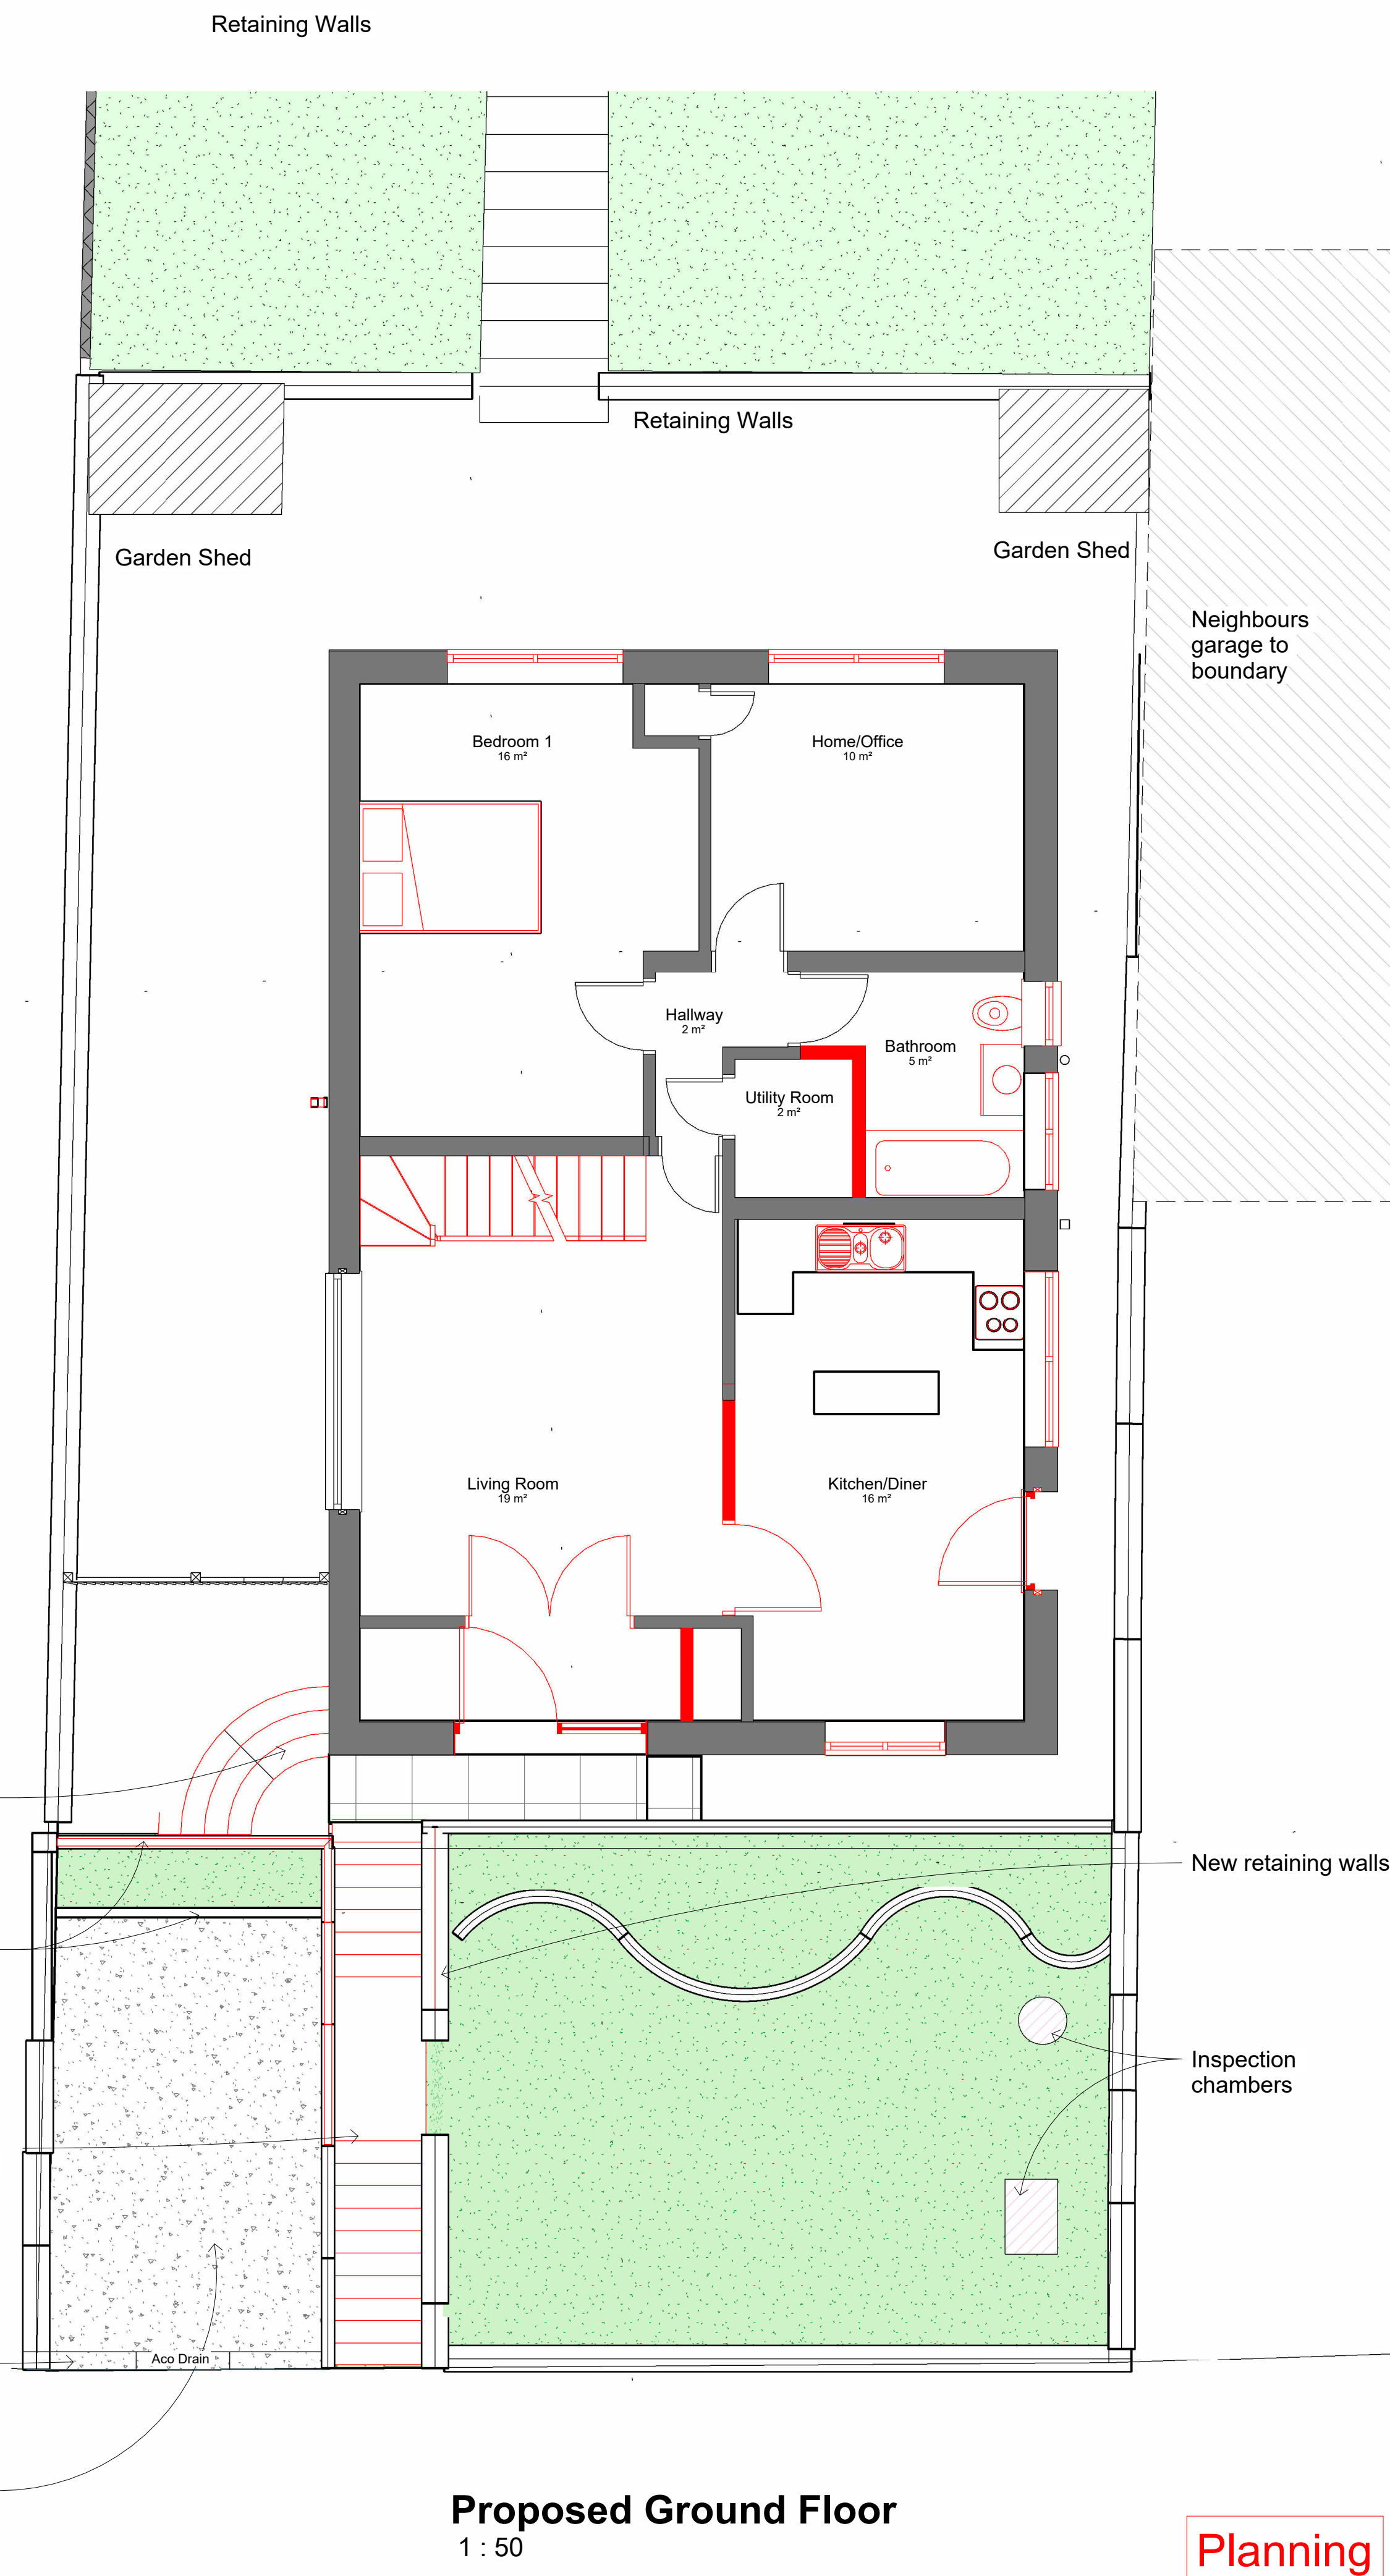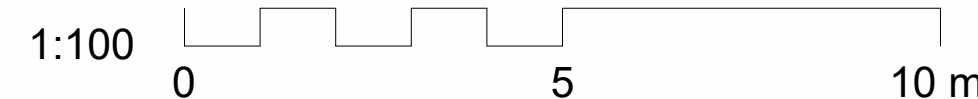


Proposed Ground Floor

Planning

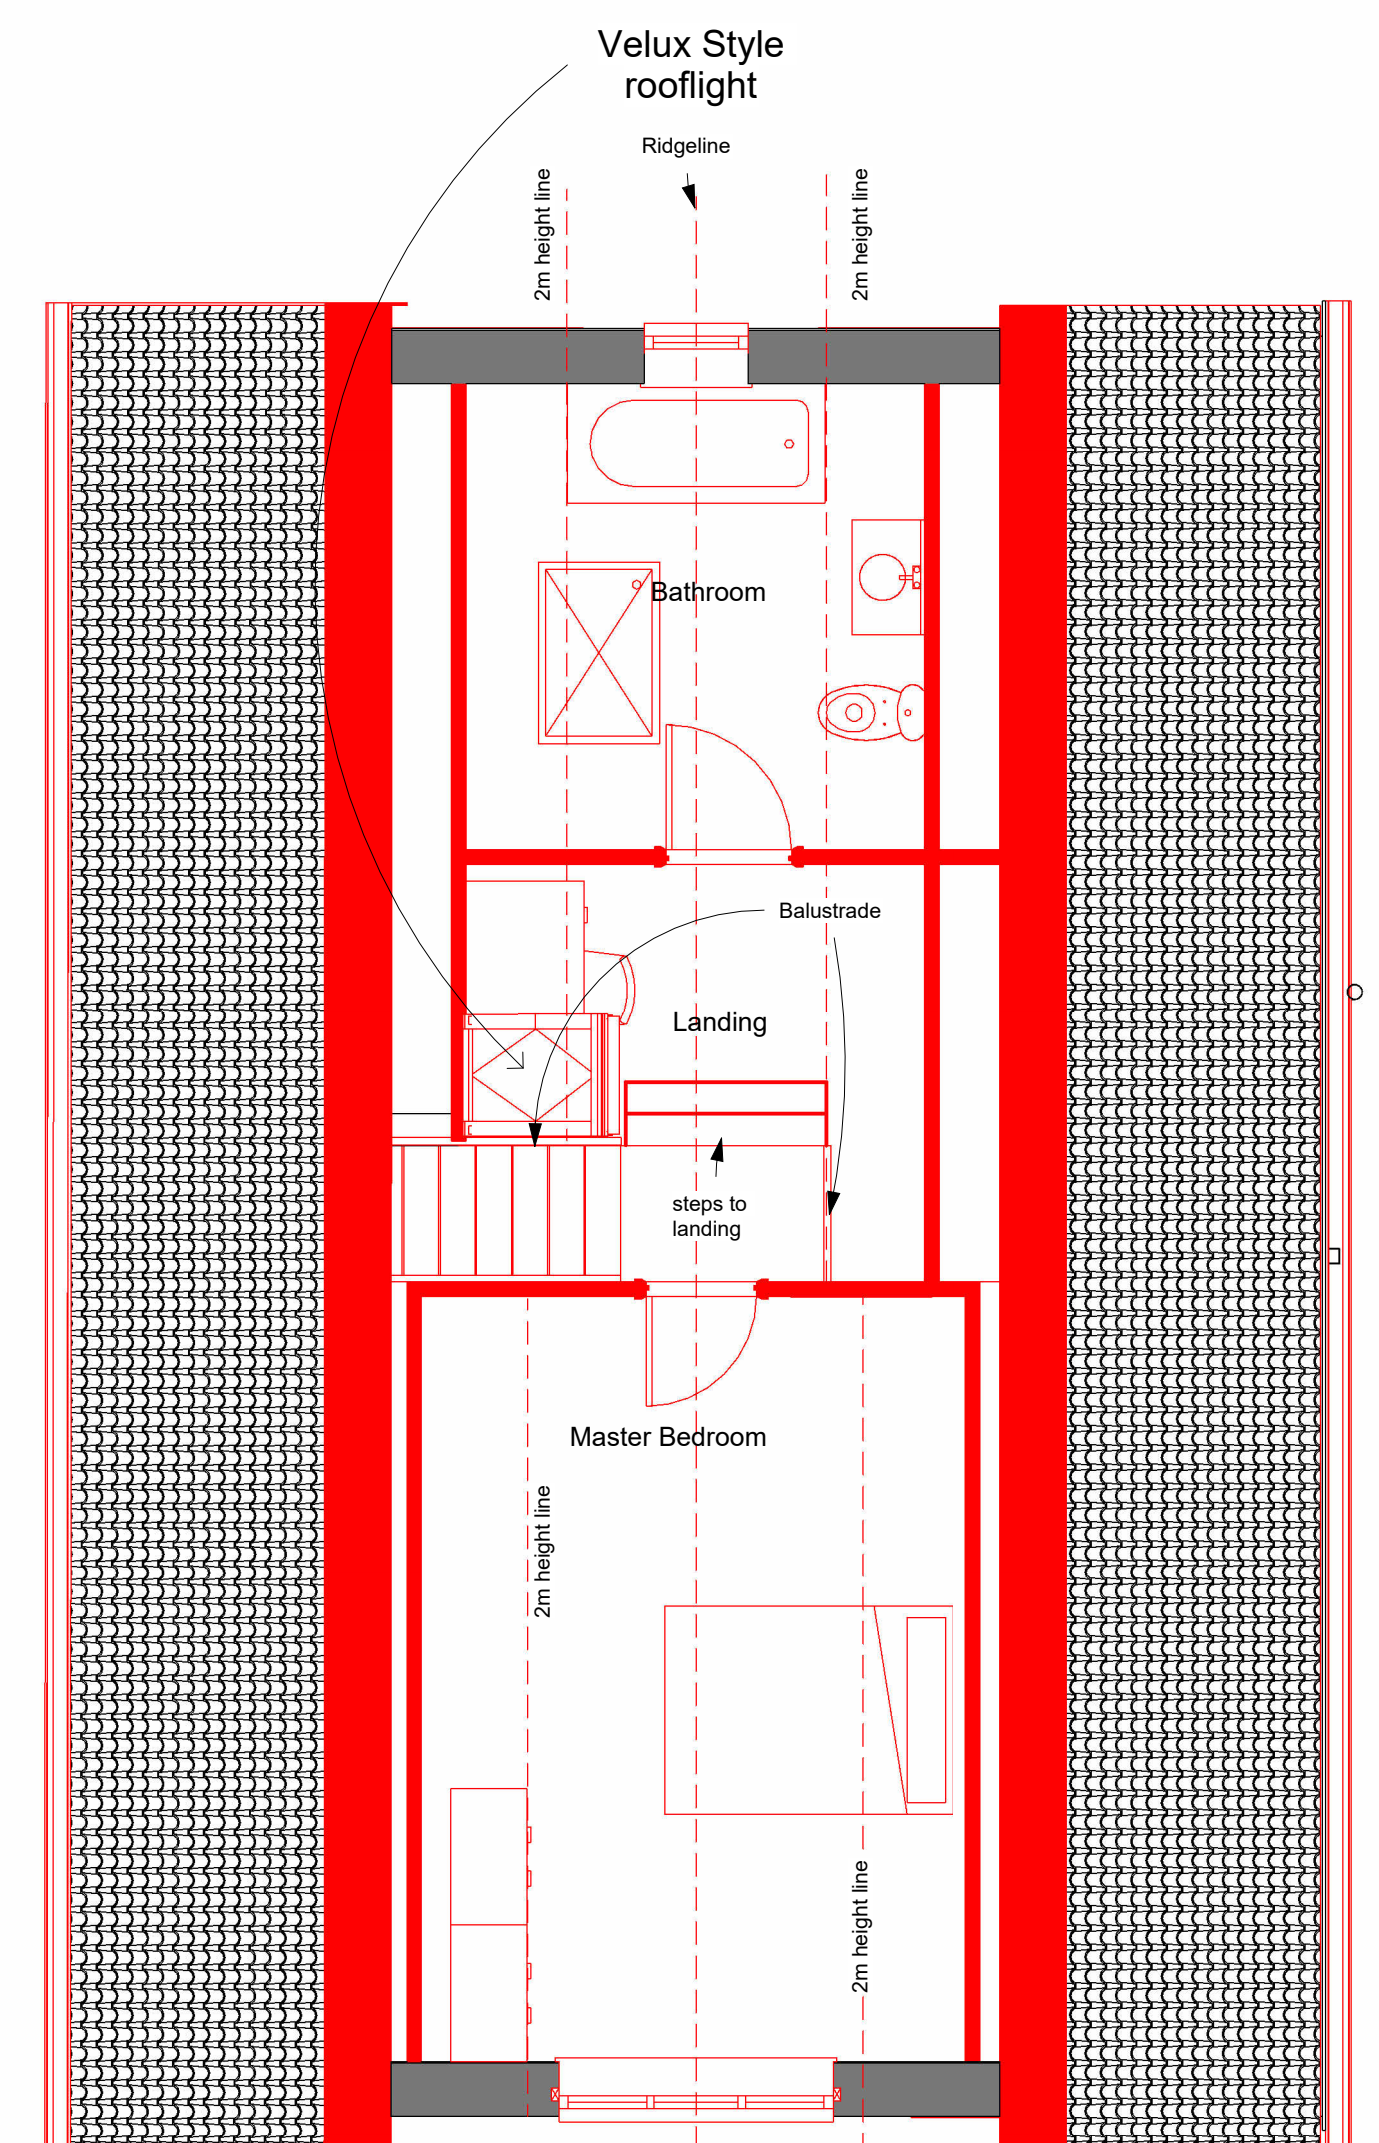

Proposed 1st Floor

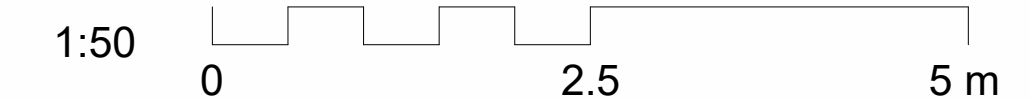[illegible]