




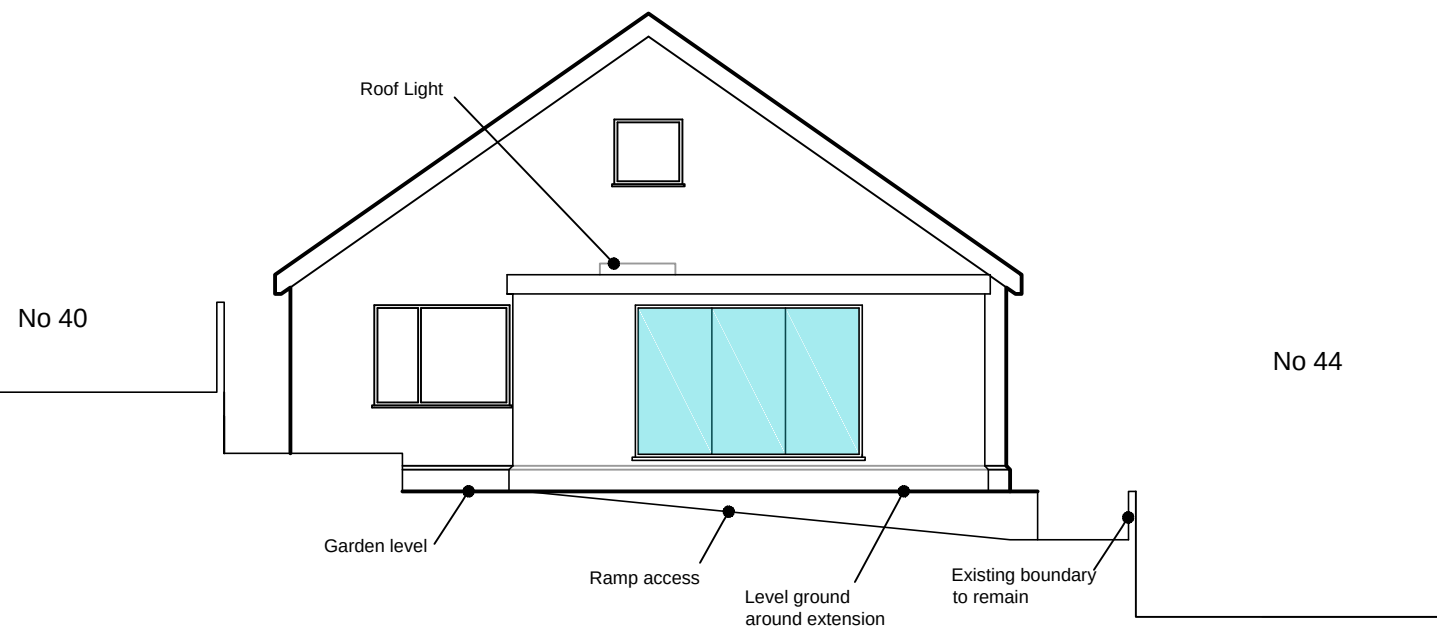

Ramp Section A-A 1-100

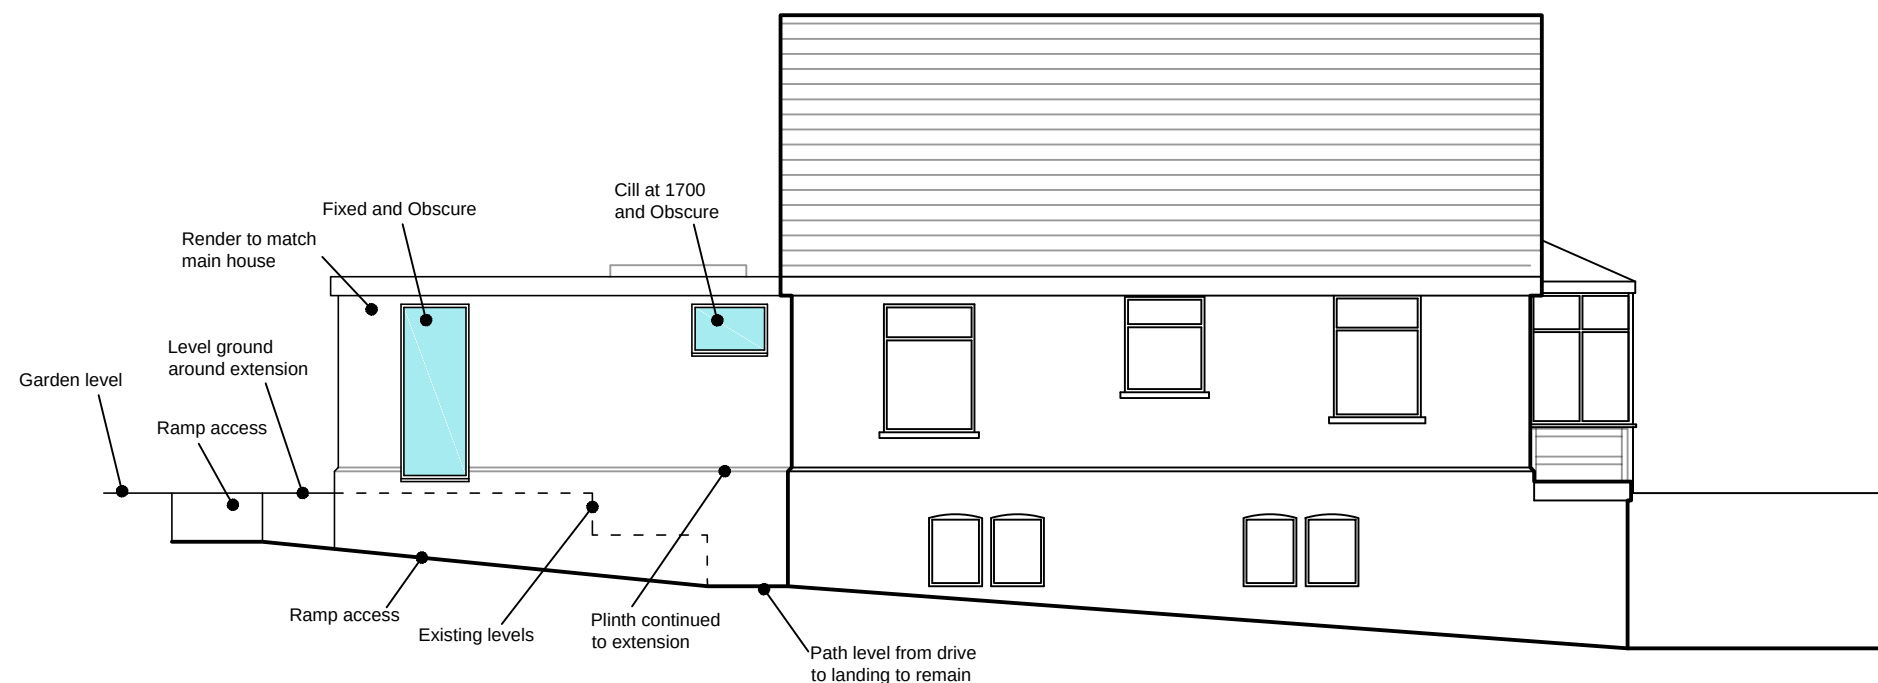

Ramp Section B-B 1-100

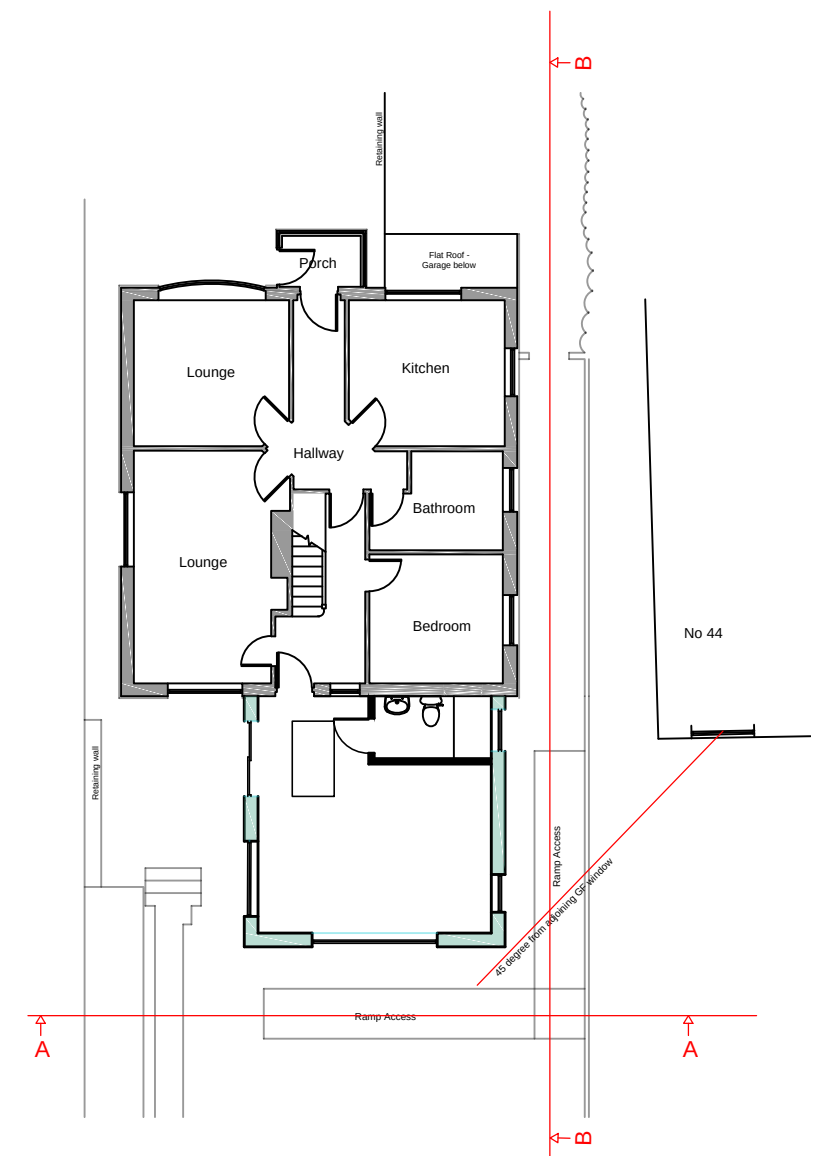

Section Locator Key- NTS

This drawing is copyright ©
NOTE: All dimensions to be checked on
site and not scaled from the drawing.



CLIENT Mr Jon Awbrey		JOB TITLE Rear Extension at 42 Pentwyn Baglan Road SA12 8EB		DRNG. TITLE Proposed Ramp Sections	
DATE: November 2024	SCALE: 1:100	A3	DRNG. NO. 24.12.09	REV. ---	PURPOSE Planning

Ferndale Architectural Solutions LTD
98 Neath Road, Resolven, Neath, SA11 4AN Tel: 07970808768 Email: owen@ferndaleas.co.uk