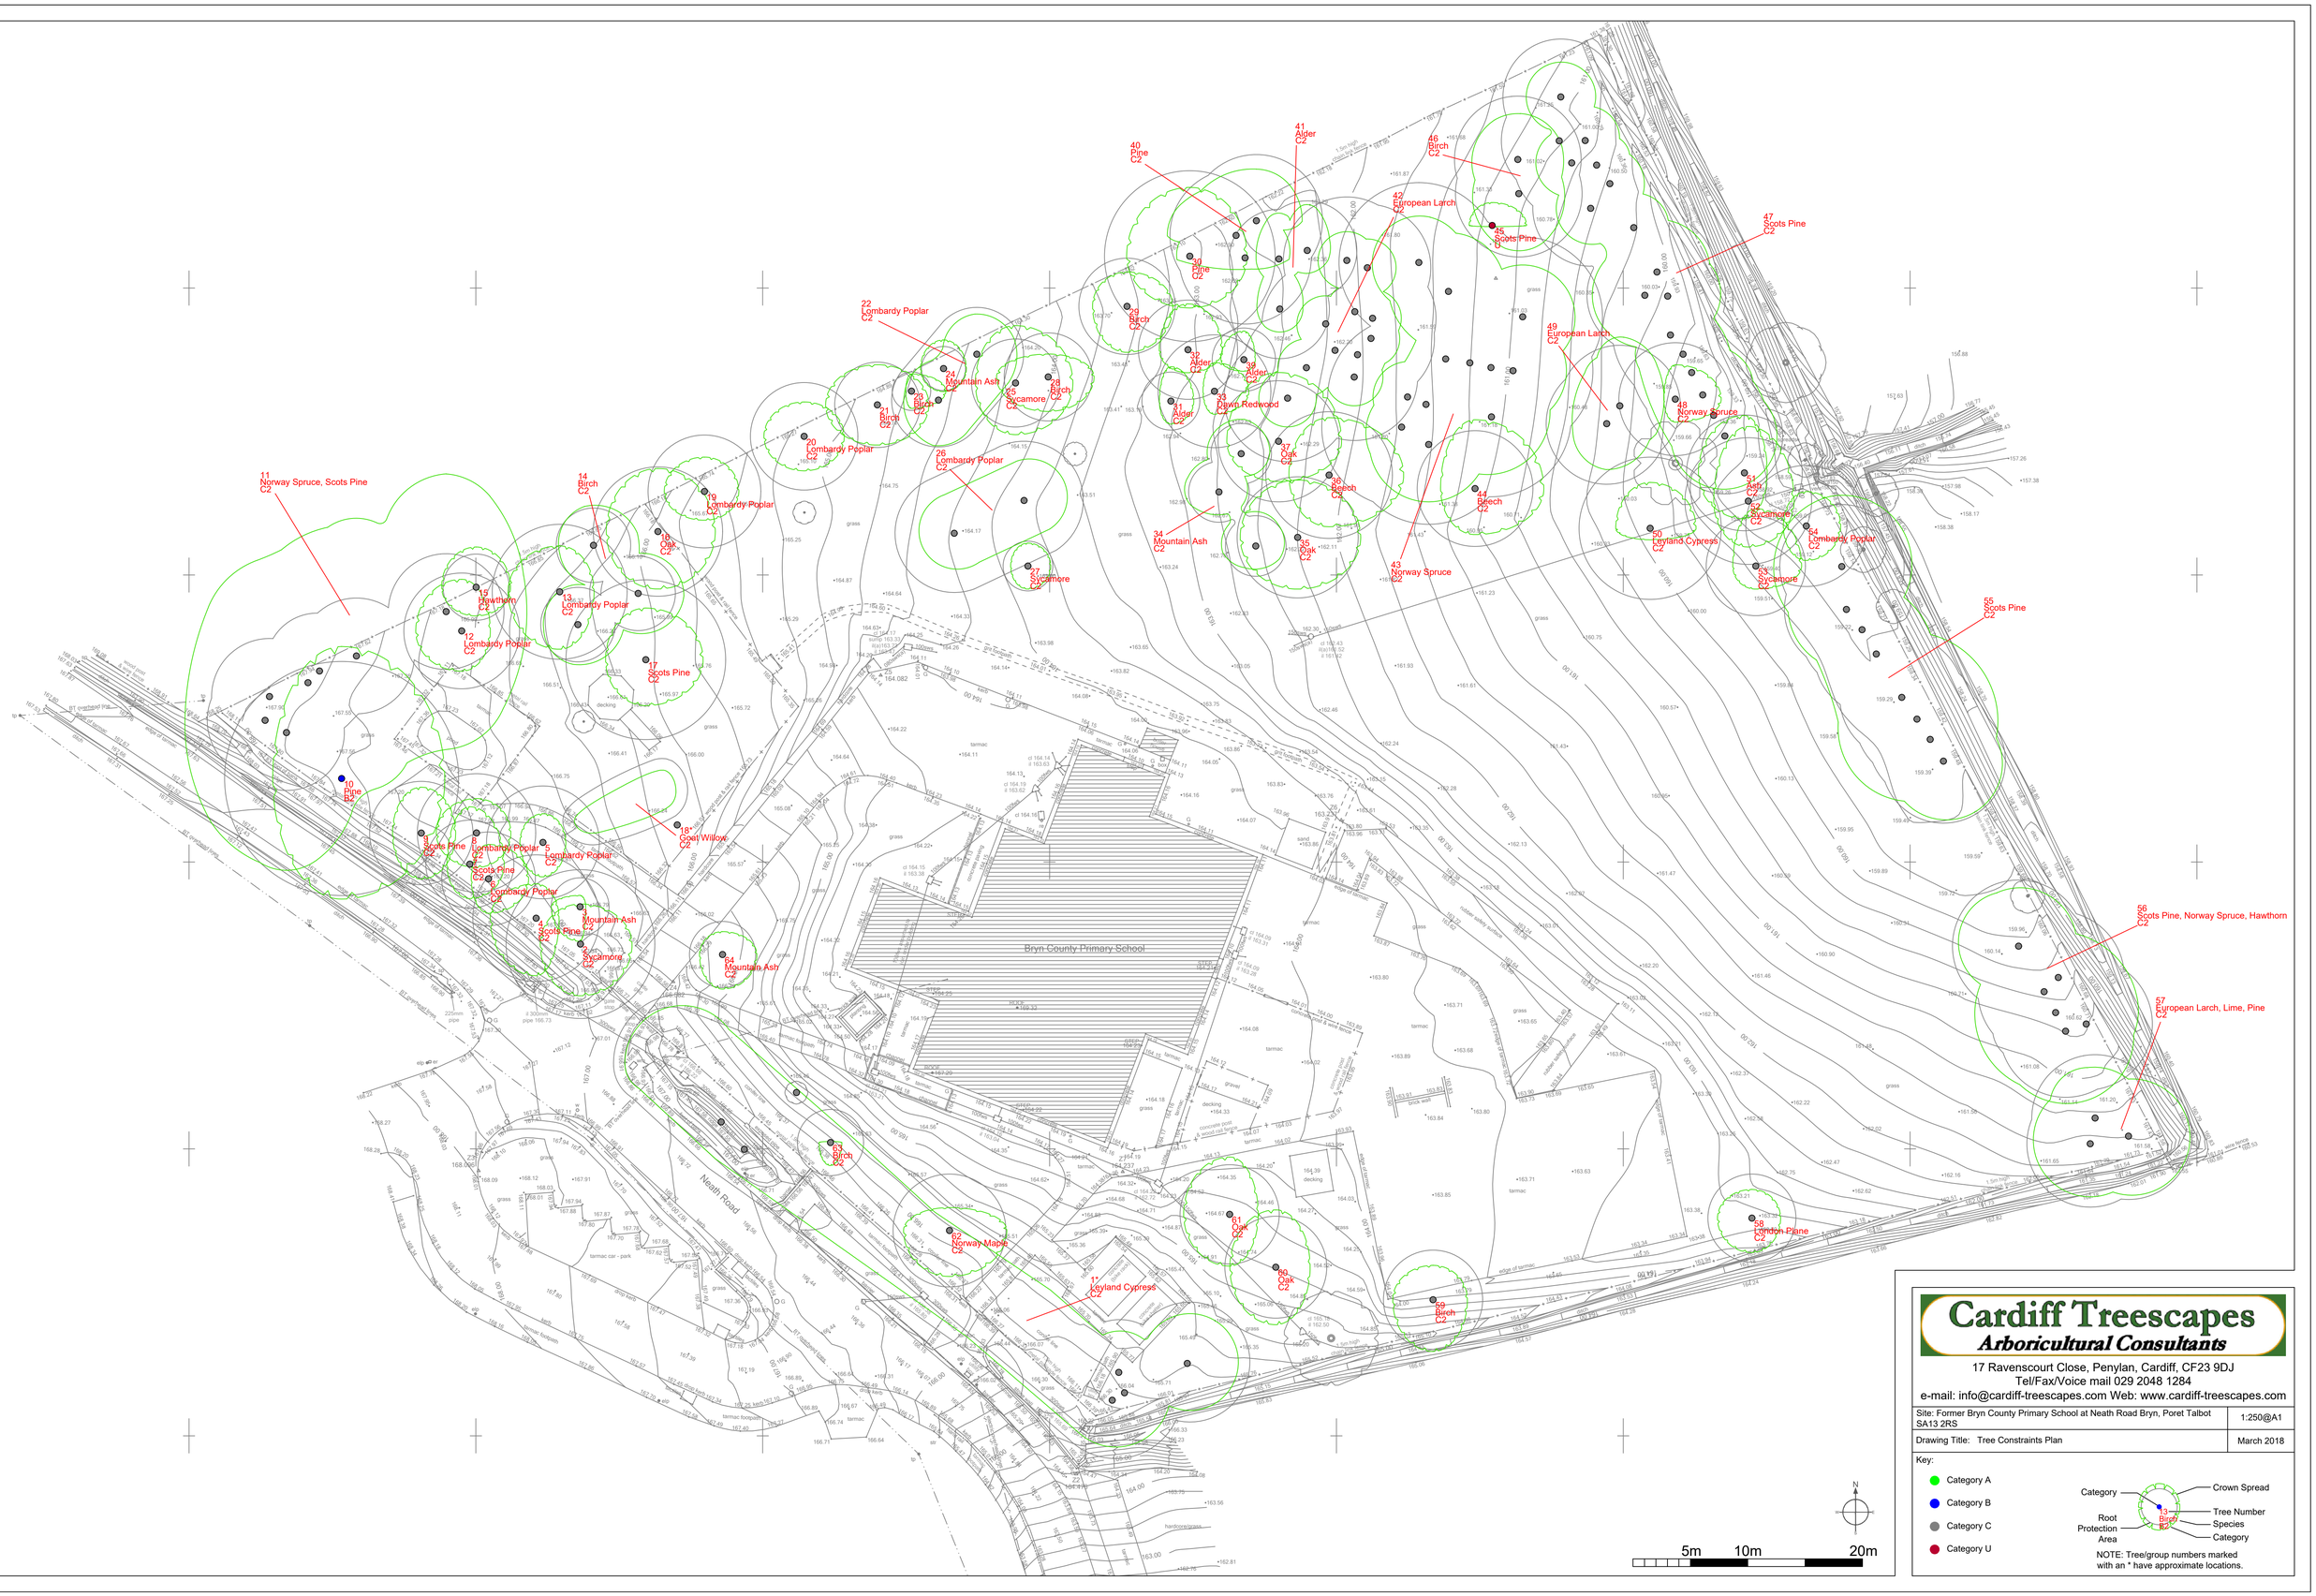

Cardiff Treescapes
Arboricultural Consultants
17 Ravenscourt Close, Penylan, Cardiff, CF23 9DJ
Tel/Fax/Voice mail 029 2048 1284
e-mail: info@cardiff-treescapes.com Web: www.cardiff-treescapes.com

Site: Former Bryn County Primary School at Neath Road Bryn, Poret Talbot SA13 2RS	1:250@A1
Drawing Title: Tree Constraints Plan	March 2018

Key:

- Category A
- Category B
- Category C
- Category U

Category — Crown Spread
Root Protection Area — Tree Number, Species, Category
Birch C2

NOTE: Tree/group numbers marked with an * have approximate locations.