
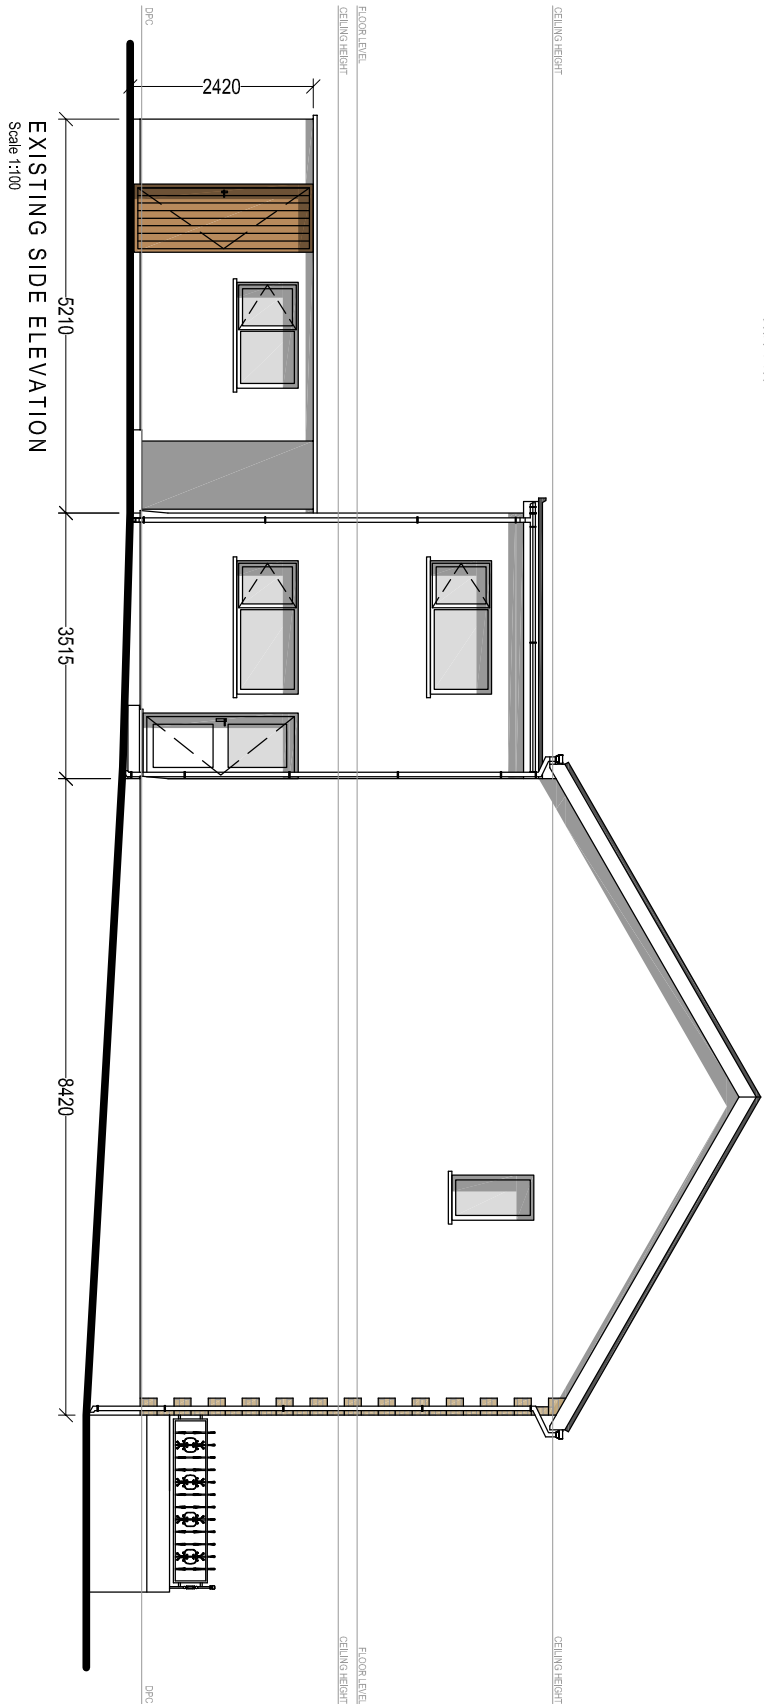


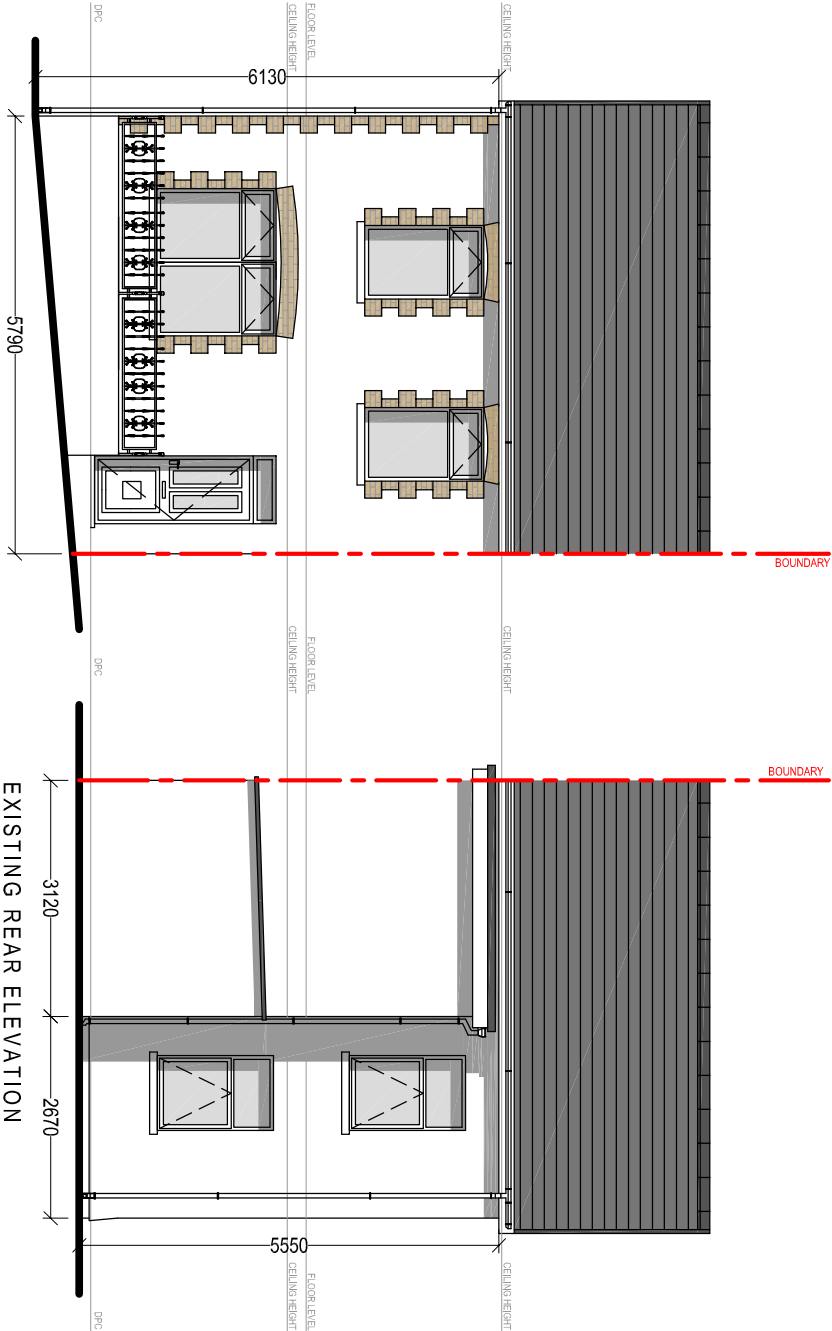

Client:

Mr. N. Launchbury-Jones
1 Werwood Road
Ystyfera
Swansea
SA9 2NE

Project Title:

**PROPOSED PART DOUBLE
PART SINGLE STOREY
REAR EXTENSION**

General Notes:

1. Do not scale from this drawing. Take figures dimensions only.
2. Dimensions are in millimetres unless otherwise stated.

Drawing Issue:

PLANNING

Drawing Title:

EXISTING ELEVATIONS

Drawing No:

CPD-003

Revision:

A

Date:

20-10-2024

Revised:

04-12-2024

Scale(s):

1:100

Paper Size:

A3



Cwm Planning & Design Ltd.
(Civil, Structural & Architectural)