
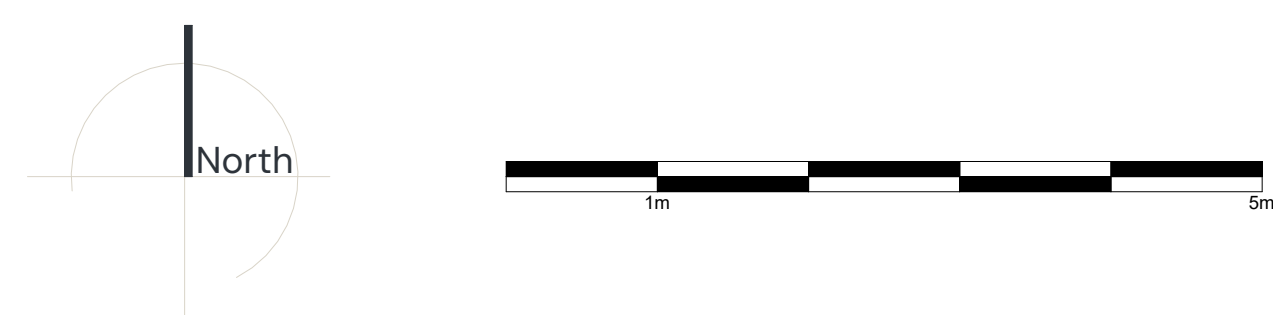
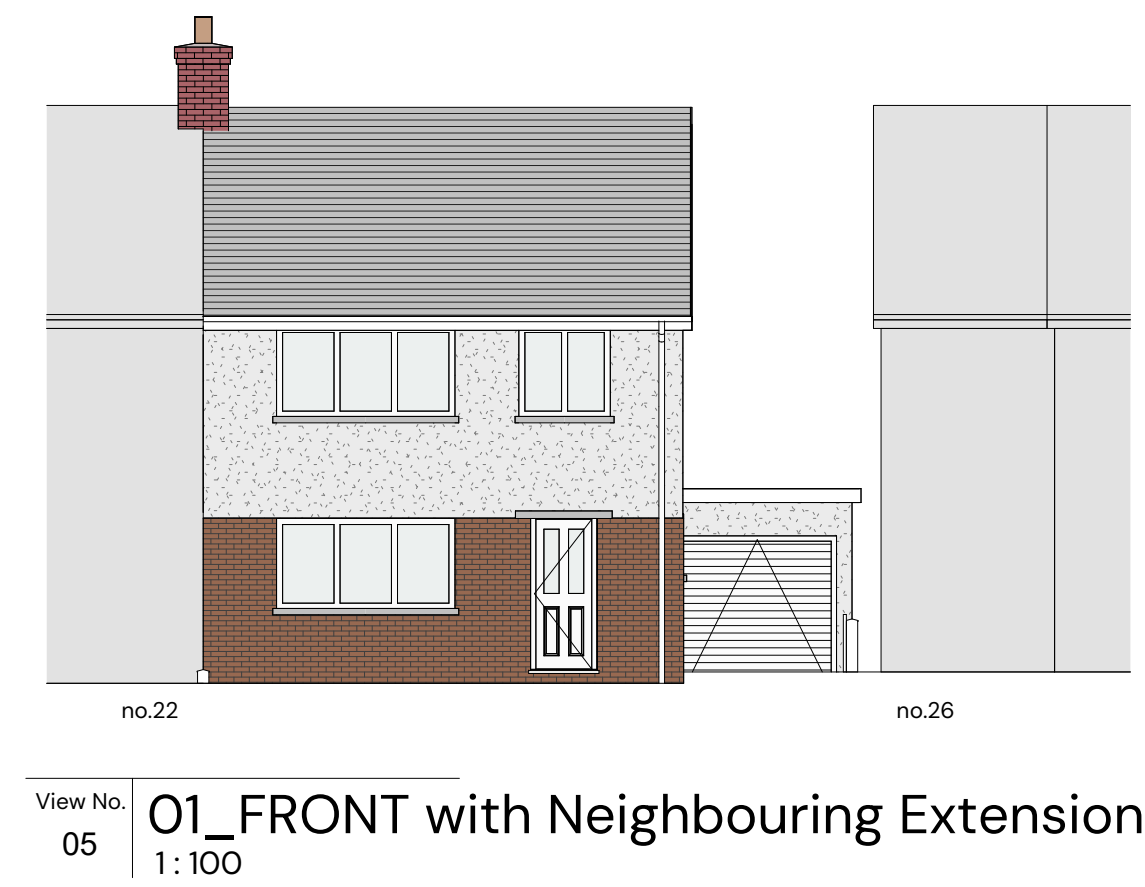
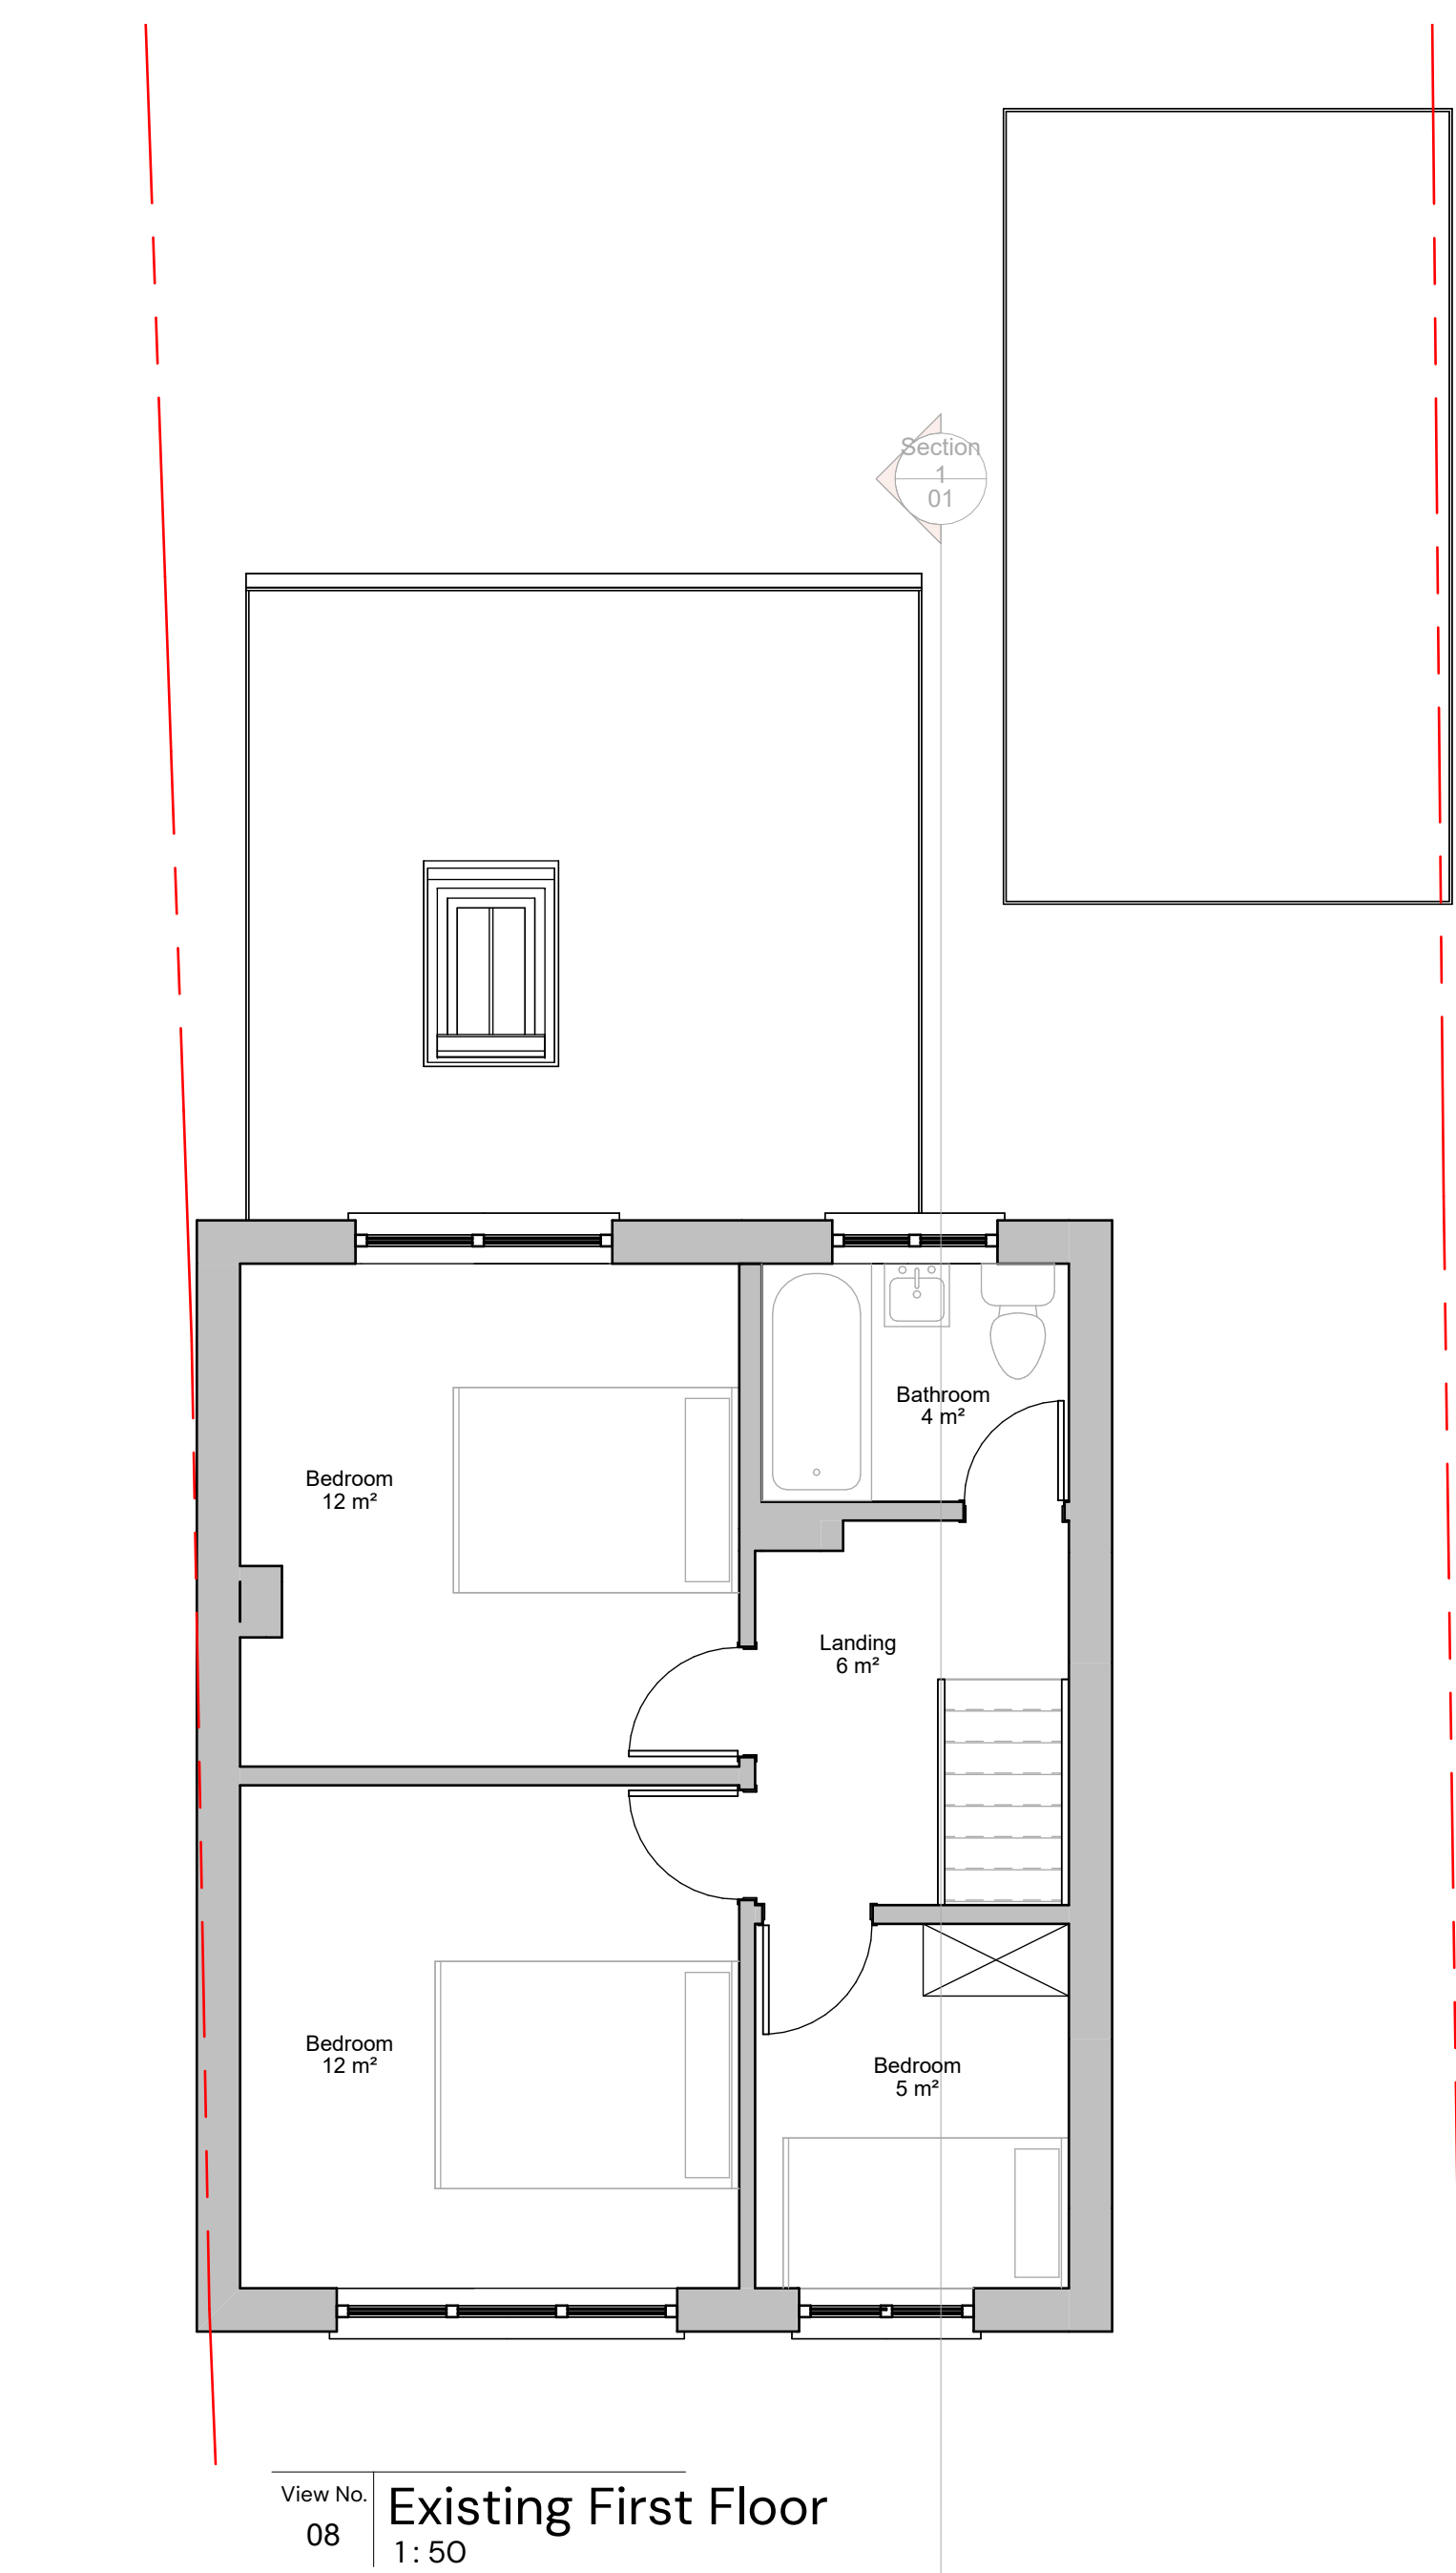
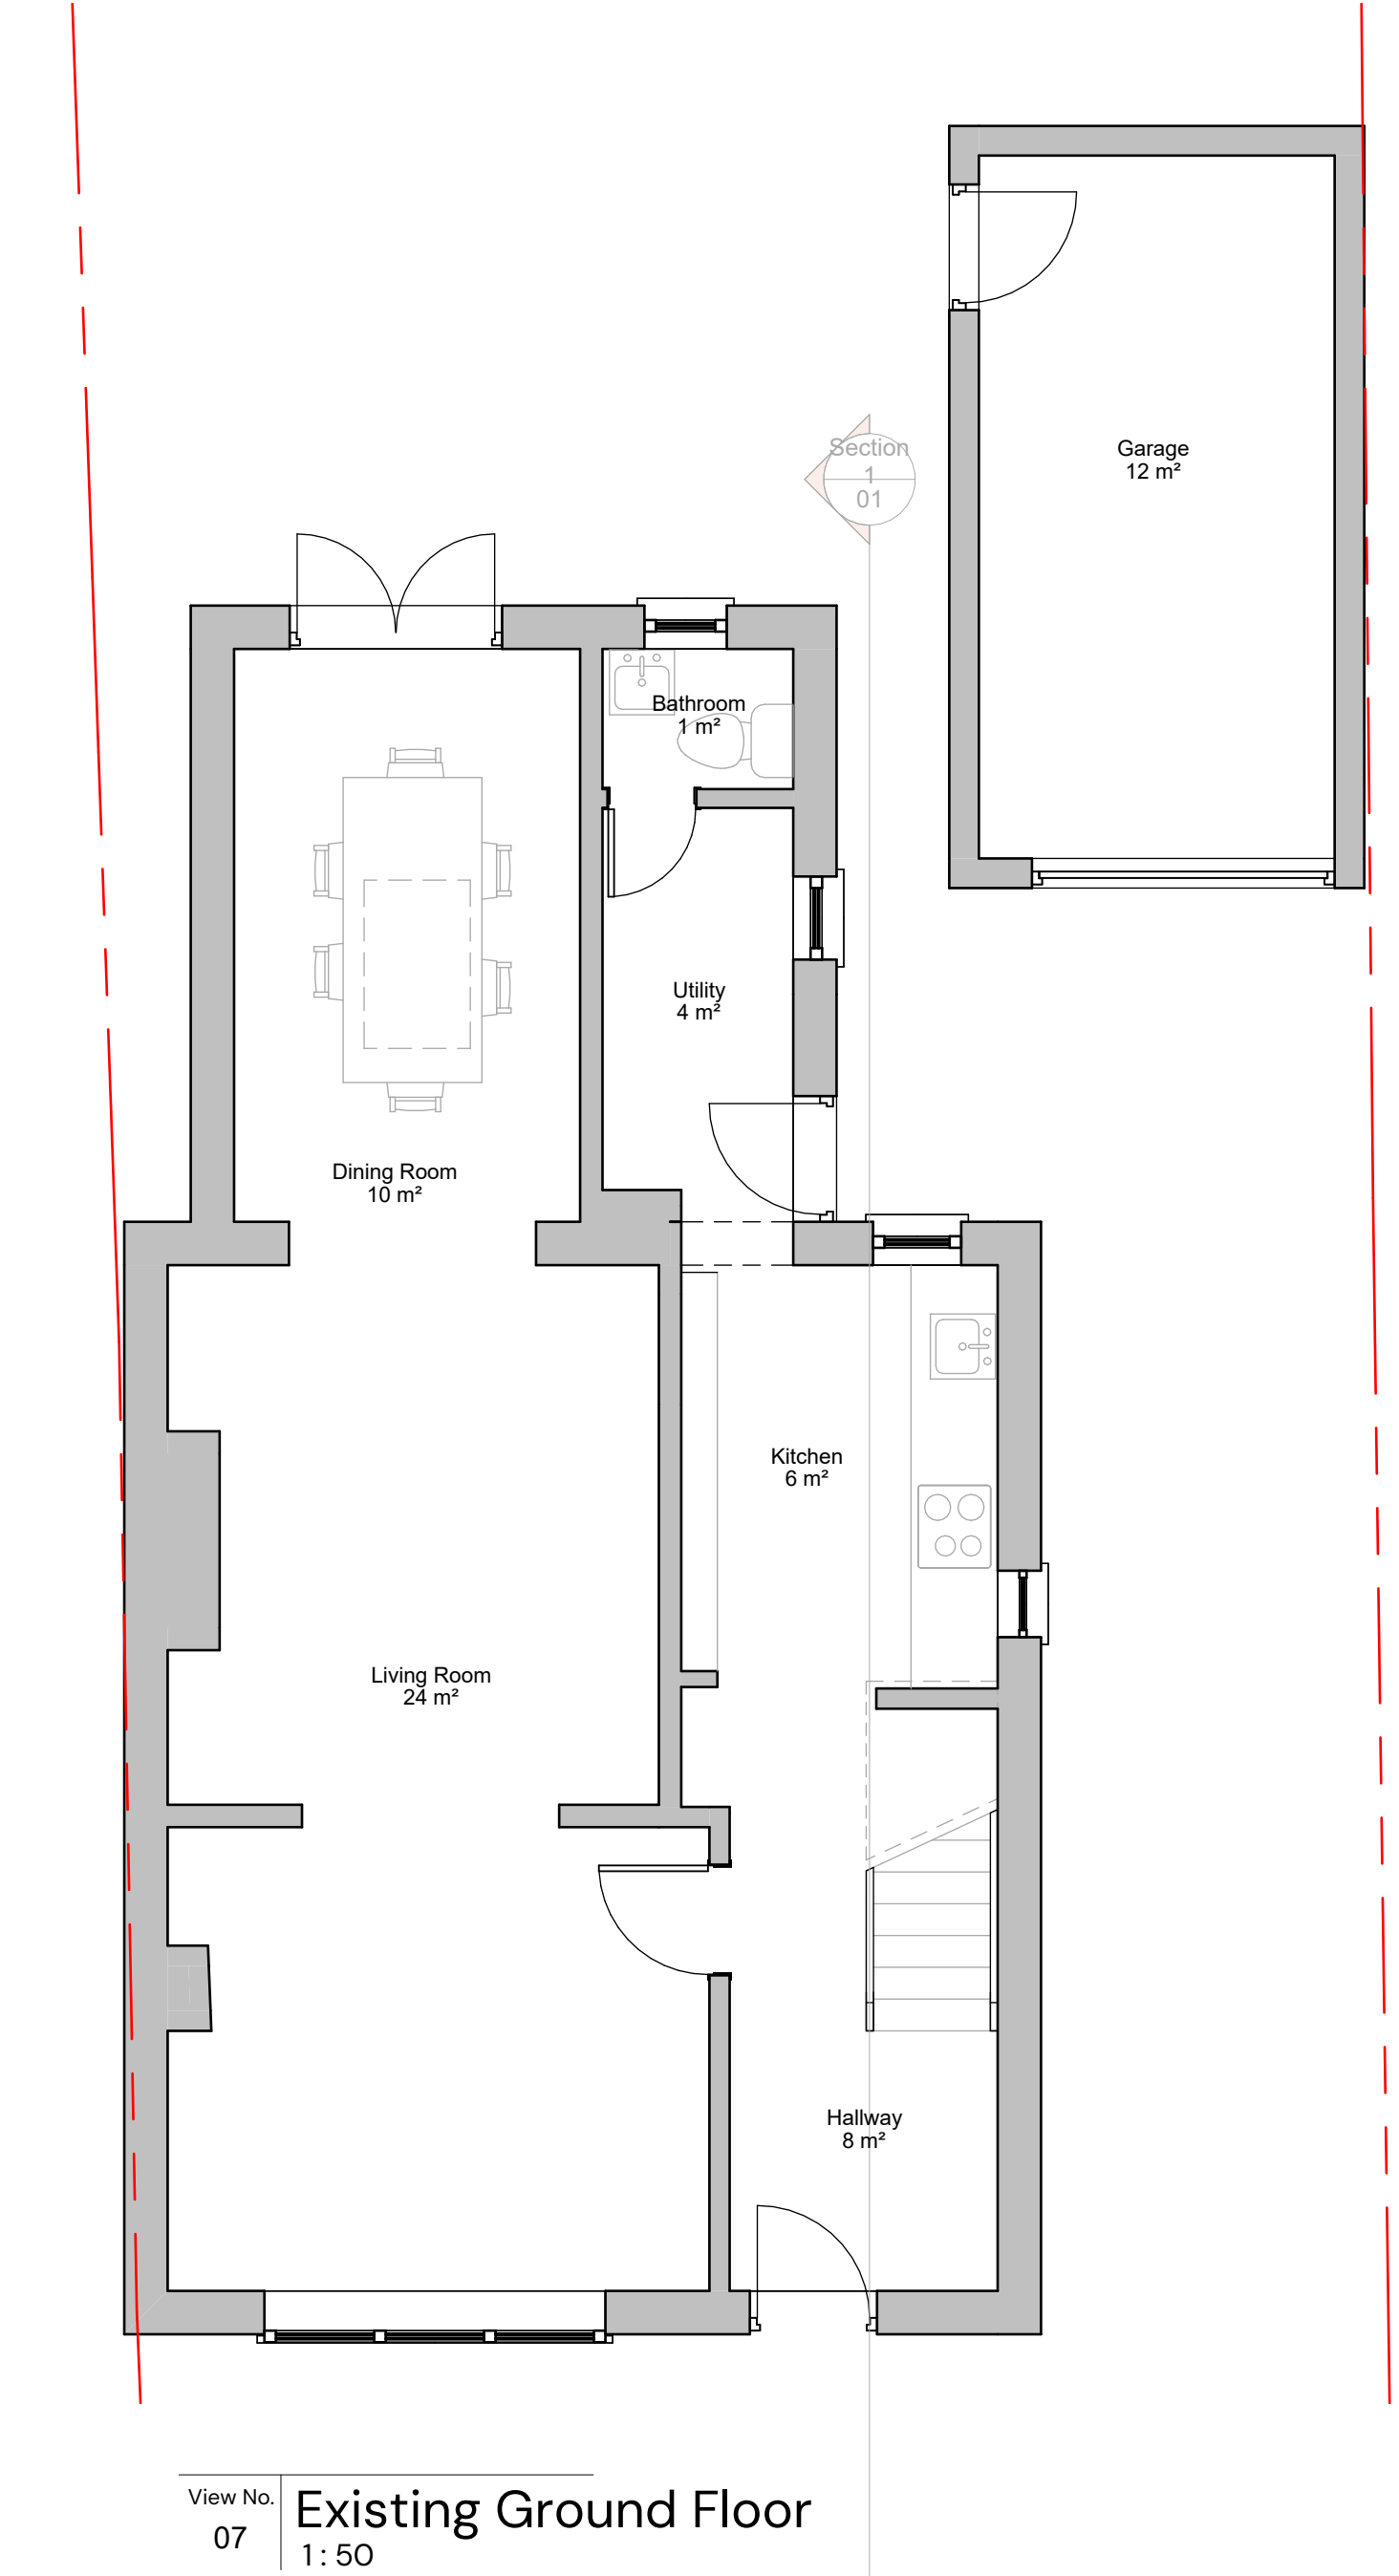
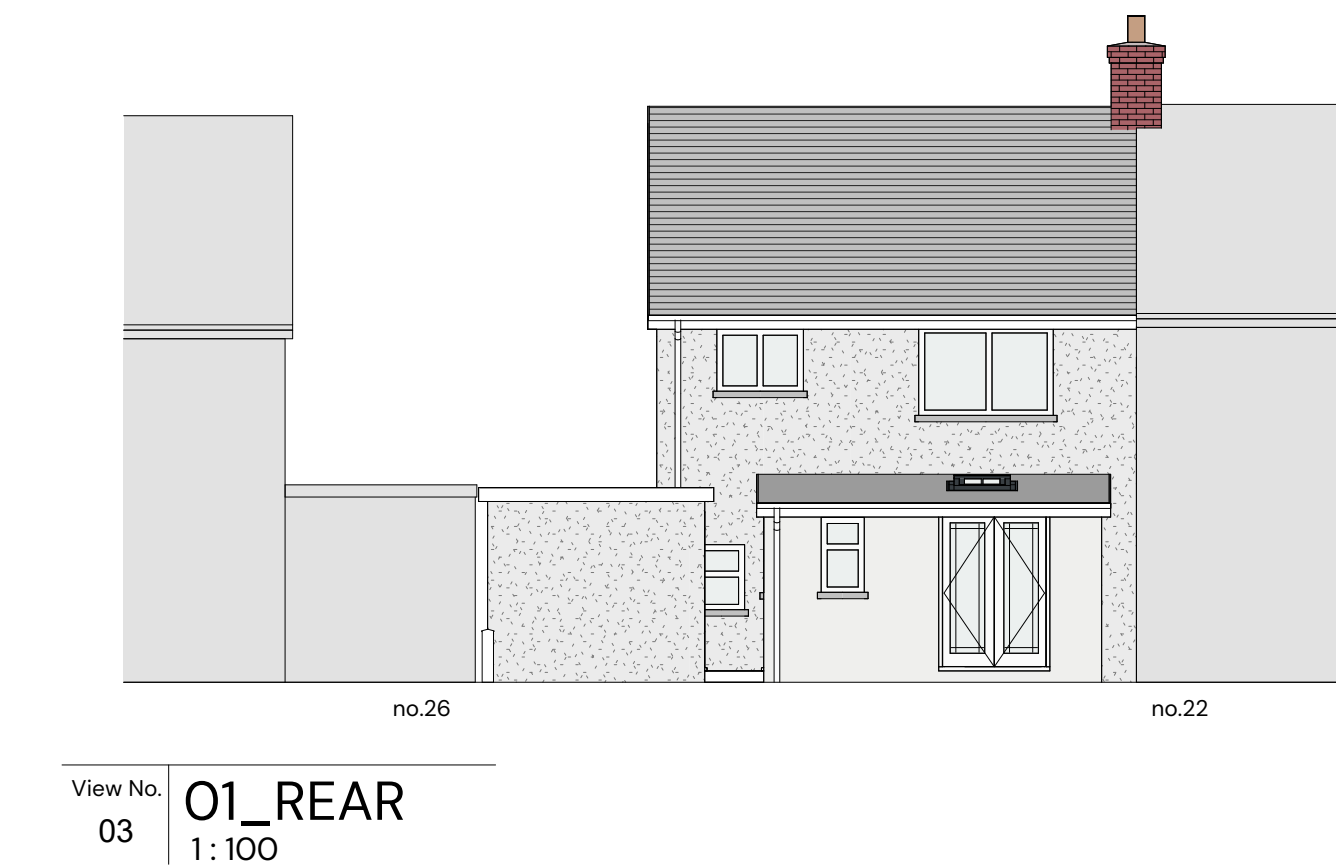
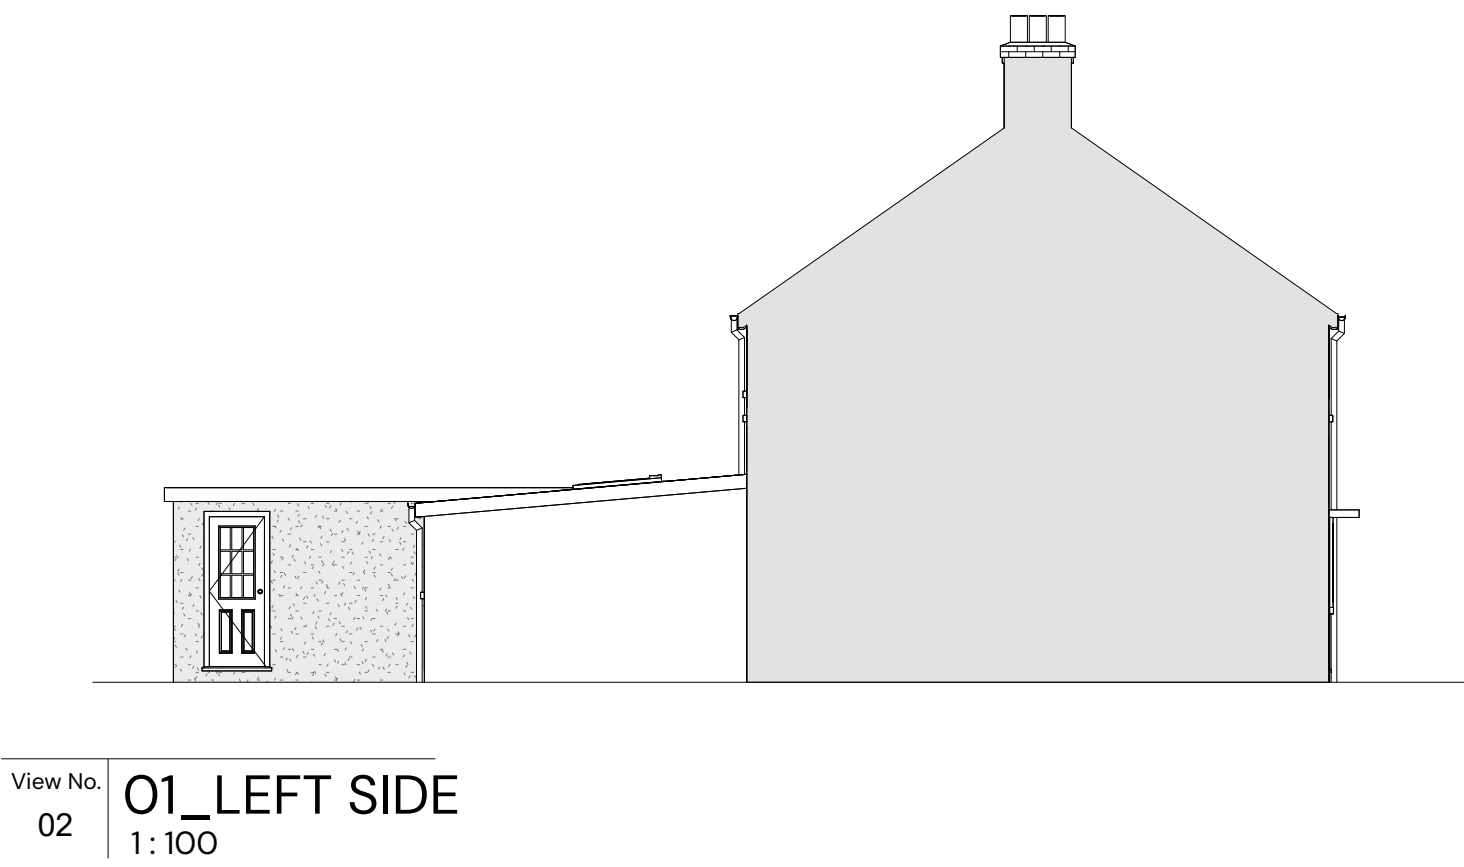


All dimensions are in millimeters unless otherwise stated. Do not scale from this drawing. Check dimensions on site, report any discrepancies immediately. Drawings are copyright of Pensaerniaeth Williams Architecture Ltd. and must not be altered, reproduced, or passed on to any third party without prior consent.

RevisionDate/By

Notes

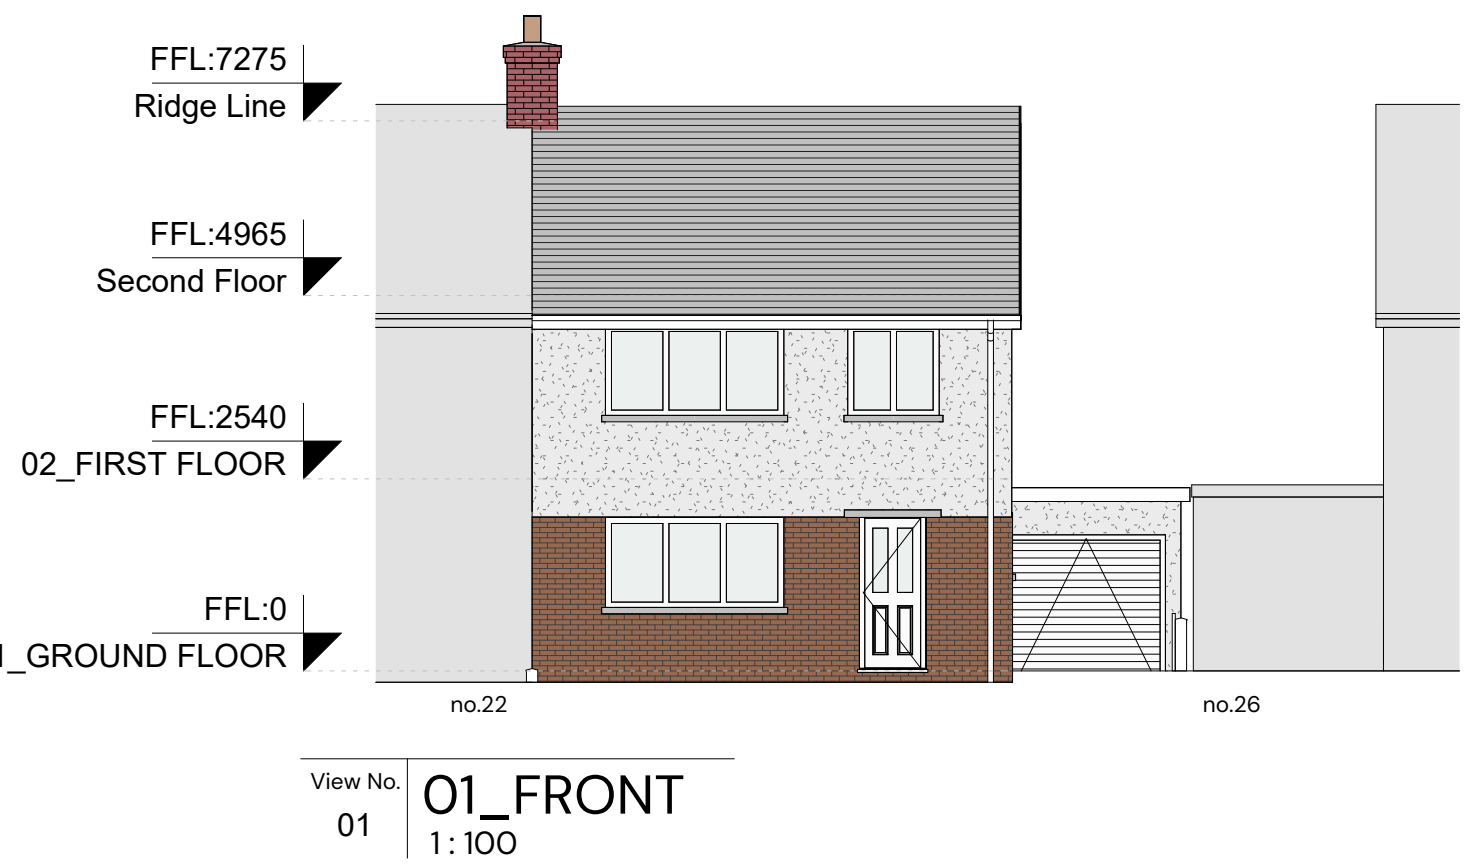

Williams
Architecture / Pensaerniaeth

ClientMr & Mrs Howell
Address24 Dulai Drive, Aberdulais
PostcodeSA10 8HB
ReferencePWA-166
StatusConcept
Date30/10/24
TitleExisting Drawings
Drawn ByMFLJ
Checked ByLJW
ScaleAs indicated
SheetA1
Number01

hello@williamsarch.co.uk
01554 253 177
www.williamsarch.co.uk
Suite 11, Avon House, Dafen
Tradepark, Llanelli, SA14 8NB.