282450E

282500E

195200N

195200N

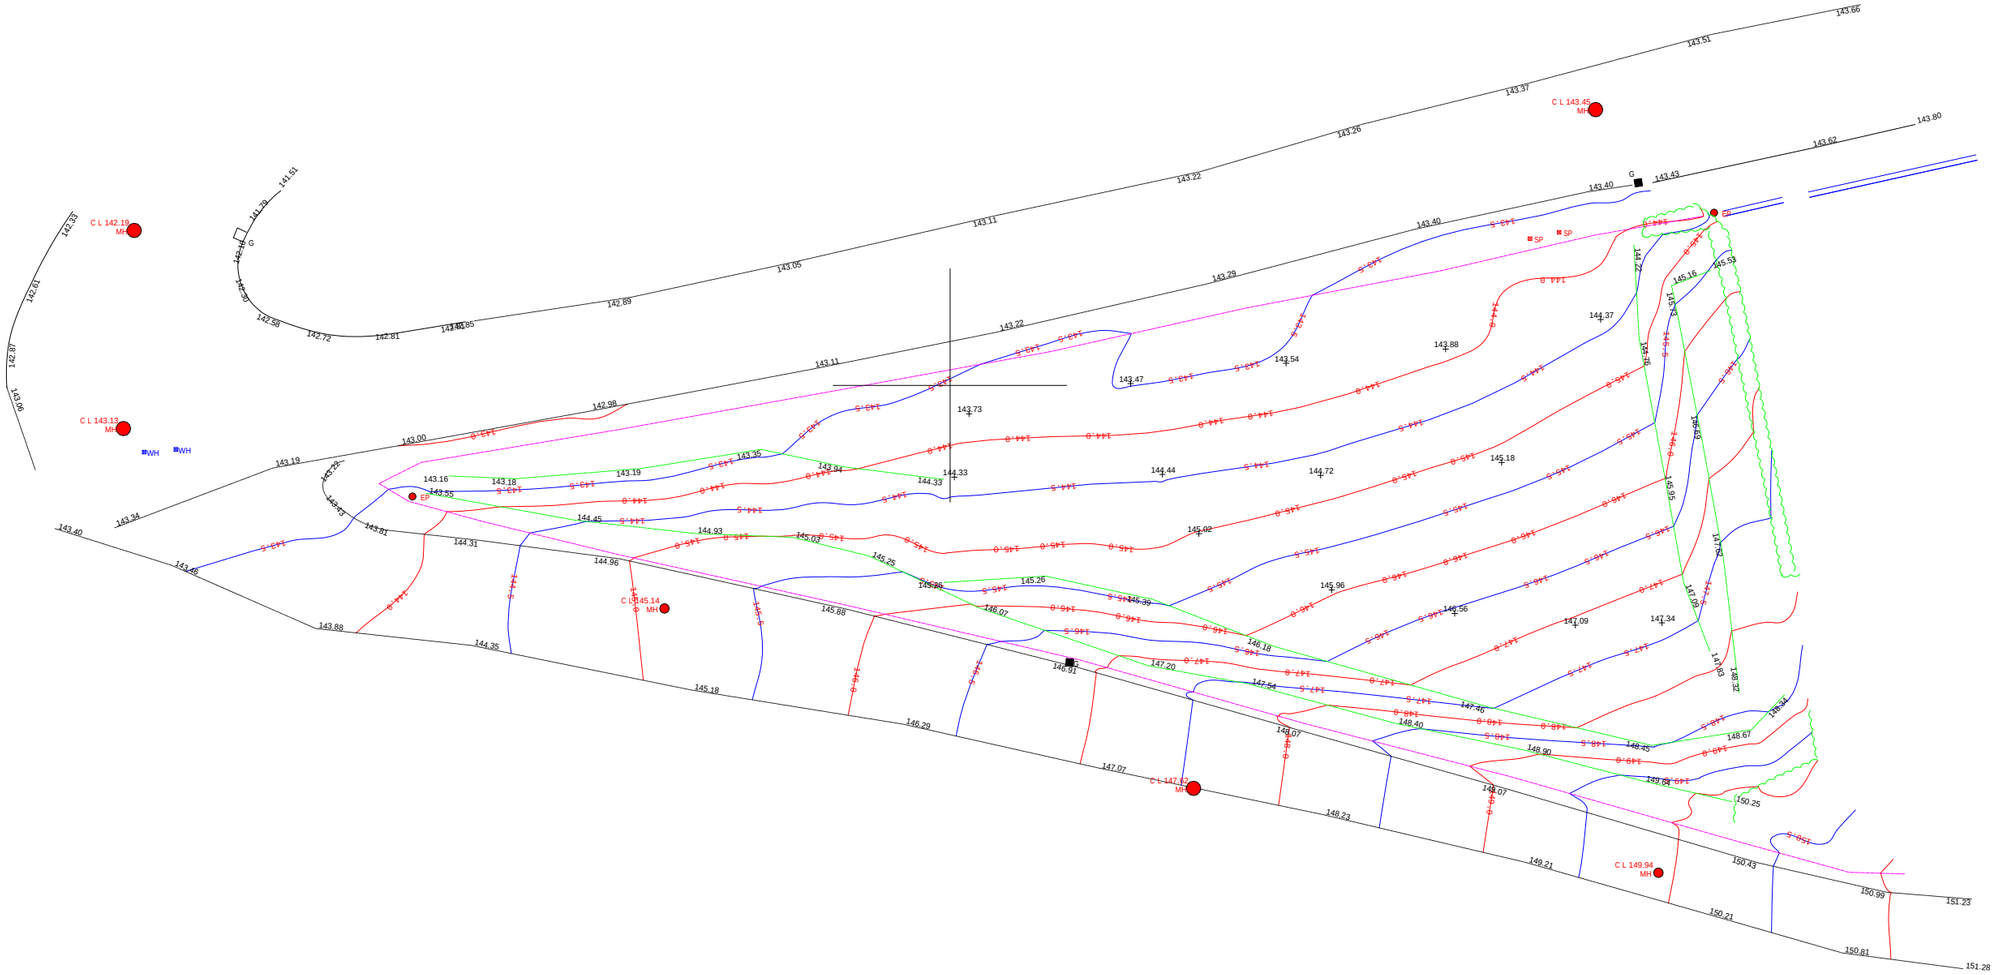

282450E

282500E

Wayne Evans Surveying Ltd
Westbury Castle
Abbey Drive
Gronant
Prestatyn

Mobile: 07736 740802

web: www.landsurveyorwales.com
e mail: wayne@landsurveyorwales.

N

	Drawing Title: Topographic Survey		Client Kevyn Davies
A3 print	Drawing No 1		
Poject Title Percy Road Port Talbot		Scale - 1:250	
		18/08/2020	

Superseded