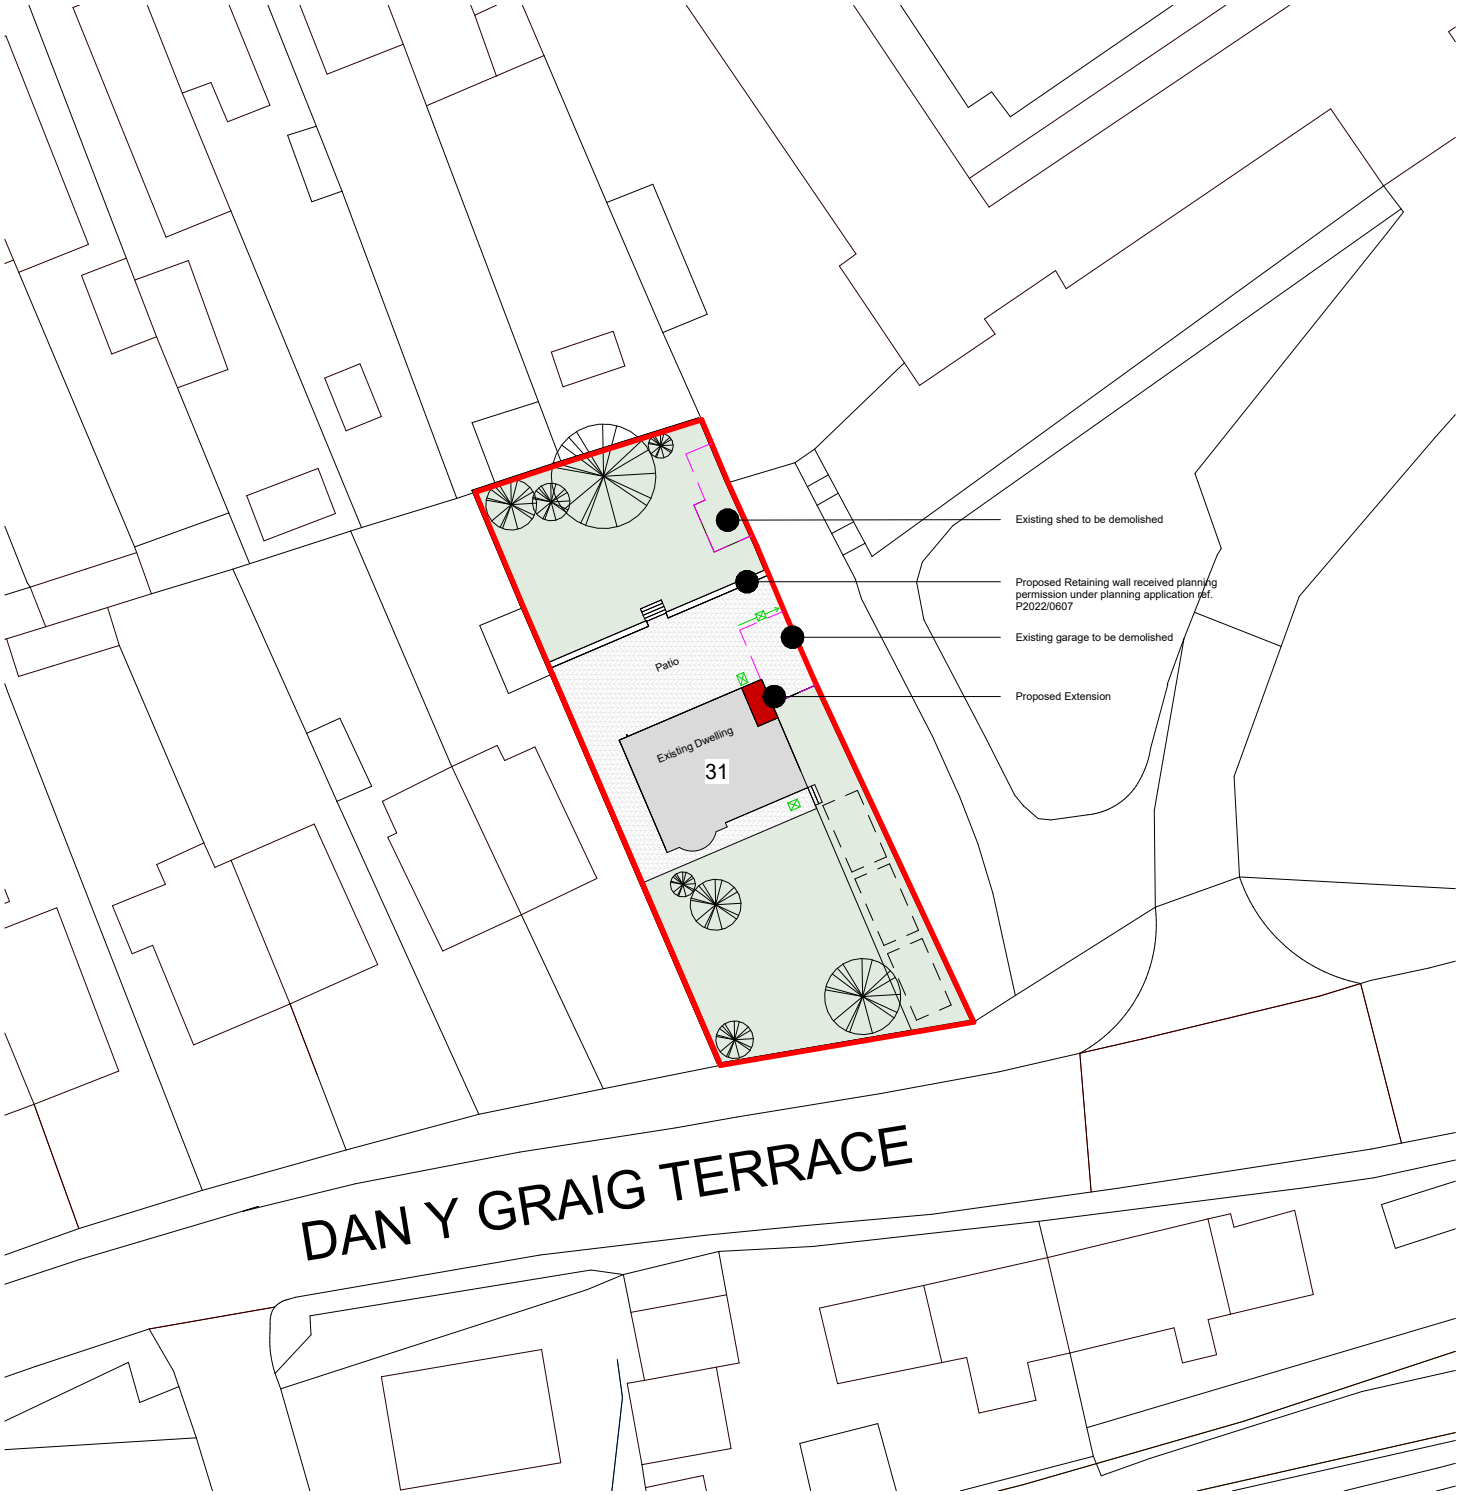


darkin architects

drawing on experience

www.darkinarchitects.com


CARDIFF 02922 744 005
LLANELLI 01554 778 730
NEATH 01639 505 566

info@darkinarchitects.com

RIBA Chartered Practice

NOTES

Ordnance Survey, (c) Crown Copyright 2021. All rights reserved. Licence number 100022432

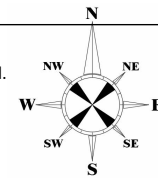

No.	Description	By	Date
A	Rear Kitchen Area Added	DKC	14.12.2021
B	Design Amended	DKC	19.11.2024
C	Notes Amended	DKC	10.12.2024

CLIENT:	Rebecca Deane
PROJECT:	Extension
PROJECT ADDRESS:	31 Dan y Graig Terrace, Cadoxton, Neath, SA10 8BT
DRAWING TITLE:	Proposed Site Block Plan

DRAWN BY	CHECKED BY	© Copyright Darkin Architects 2021
NCR	DLD	
PROJECT REF	SCALE	PAPER SIZE
RH509	1 : 500	A4
DRAWING	REVISION	DATE
003	C	02/11/21

THIS DRAWING IS THE COPYRIGHT OF DARKIN ARCHITECTS AND MAY NOT BE COPIED, ALTERED OR REPRODUCED IN ANY FORM OR PASSED TO A THIRD PARTY WITHOUT THEIR CONSENT. DIMENSIONS MUST BE CHECKED AND VERIFIED ON SITE AND ANY DISCREPANCIES SHOULD BE REPORTED TO THE ARCHITECT. THIS DRAWING MUST NOT BE SCALED AND SHOULD BE READ IN CONJUNCTION WITH ALL OTHER CONSULTANT'S DRAWINGS. IF IN DOUBT ASK FOR CONFIRMATION.