



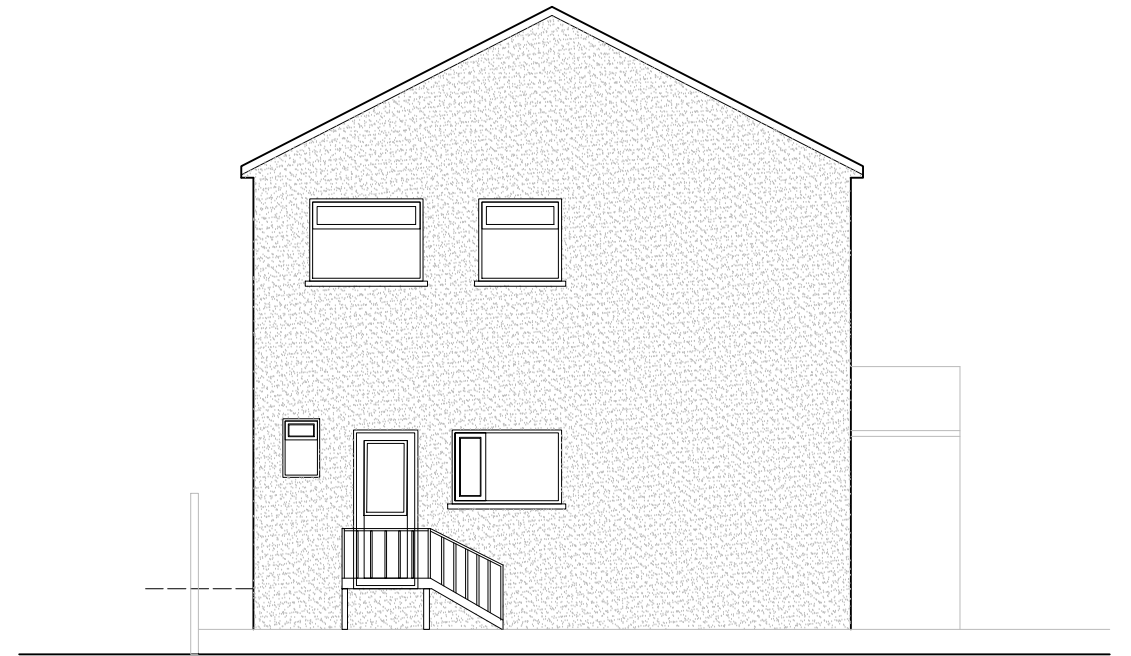


EXISTING ELEVATION A

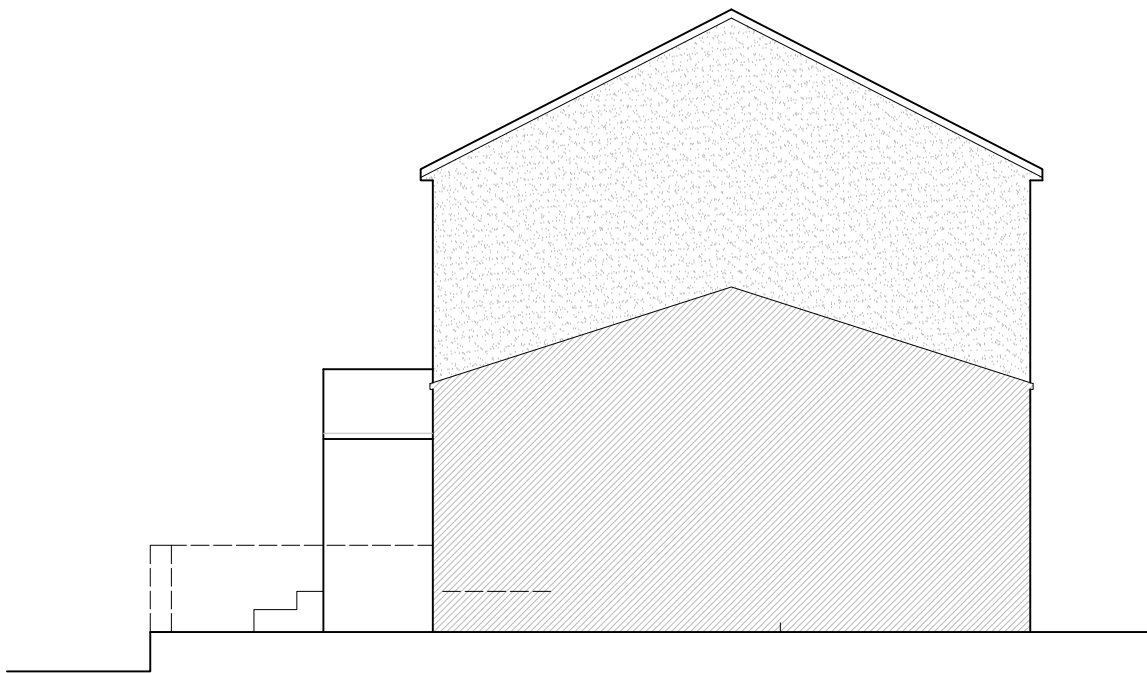

EXISTING ELEVATION B



EXISTING ELEVATION C

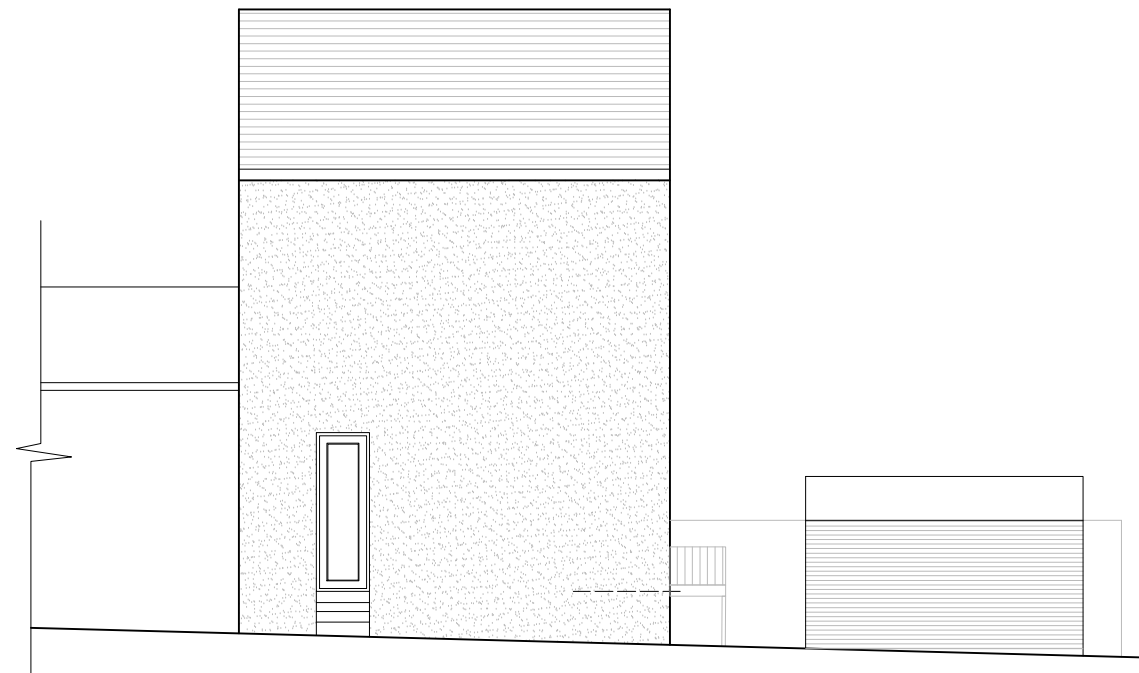

EXISTING ELEVATION D

© This drawing is copyright Do not Scale. Contractor to check all dimensions on site and to report any discrepancies directly to the SO.			 SK DESIGNS SK DESIGNS 384, Cleworth Way, Llanidloes, Cardiff, CF23 4DQ Tel: 029 20 761 950 Fax: 029 20 761 950 Email: info@skdesigns.org.uk	
Date: NOV 2024				
Project: 1A HEOL ESGYN NEATH SA10 7LL				
Client:				
Description: EXISTING ELEVATIONS	Job No:	Scale: 1:100 ON A3		
	Dwg No: 102	Drawn By: NZ		