



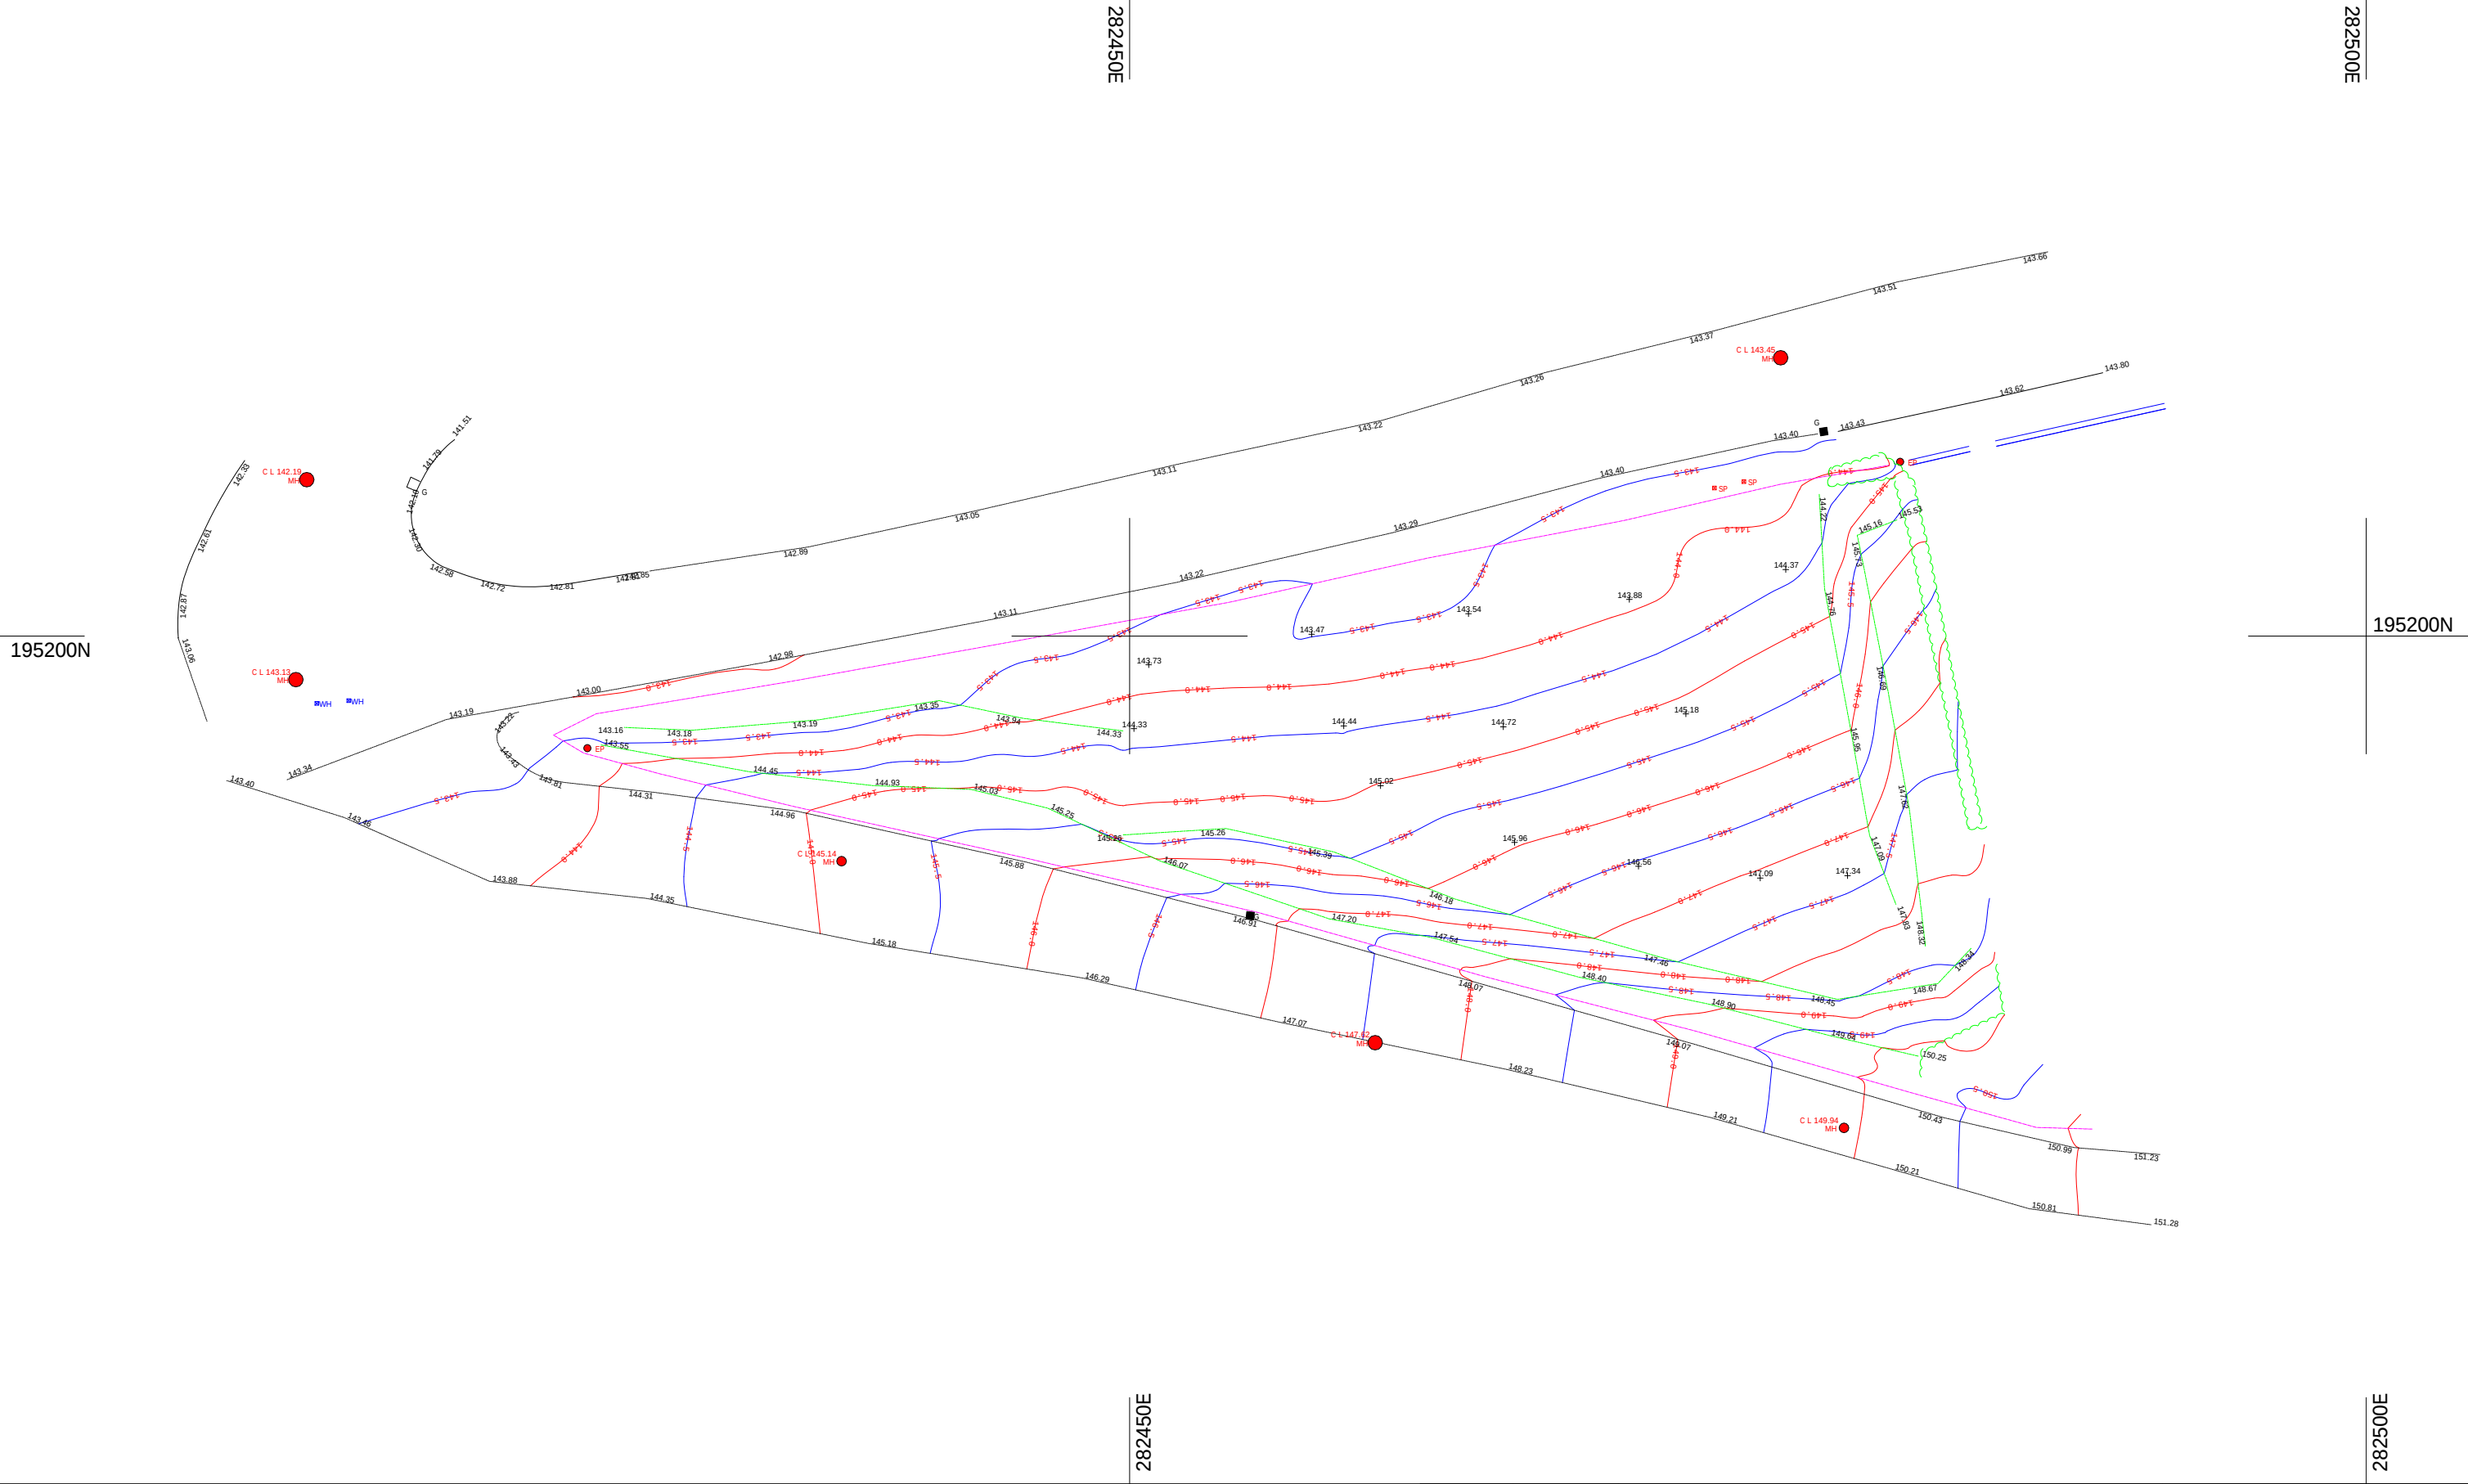

Wayne Evans Surveying Ltd
Westbury Castle
Abbey Drive
Gronant
Prestatyn

Mobile: 07736 740802

web: www.landsurveyorwales.com
e mail: wayne@landsurveyorwales.com

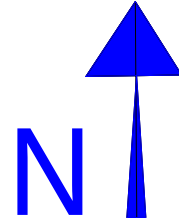

		Drawing Title: Topographic Survey		Client	Kevyn Davies	
A3 print		Drawing No	1			
Project Title Percy Road Port Talbot			Scale - 1:250			
			18/08/2020			