Superseded

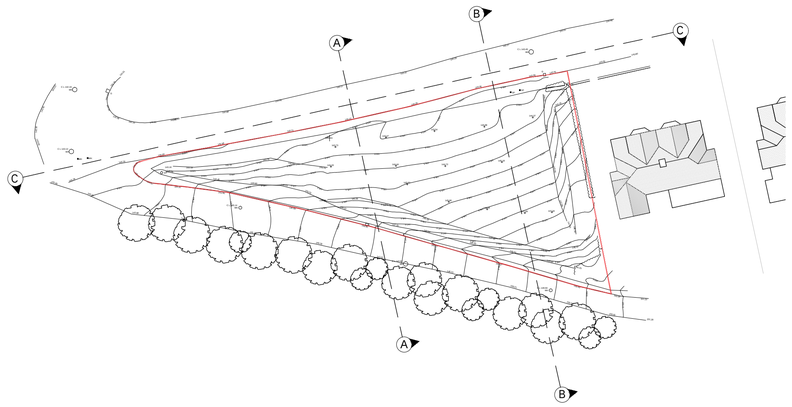

1:400 SITE PLAN EXISTING

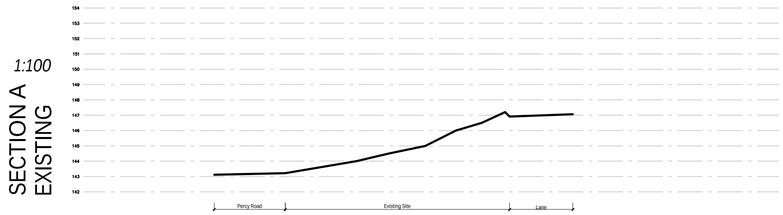

1:100 SECTION A EXISTING

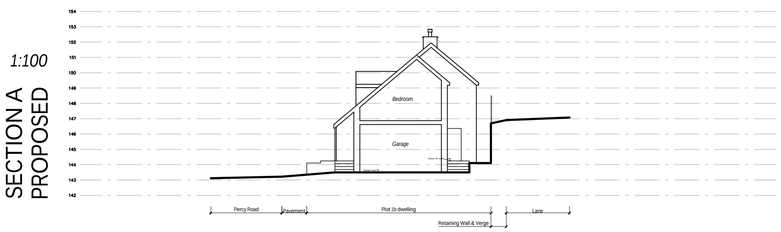

1:100 SECTION A PROPOSED

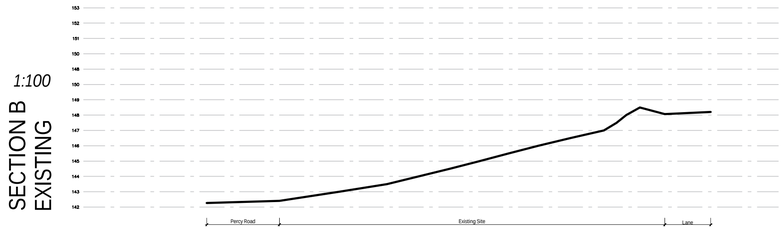

1:100 SECTION B EXISTING

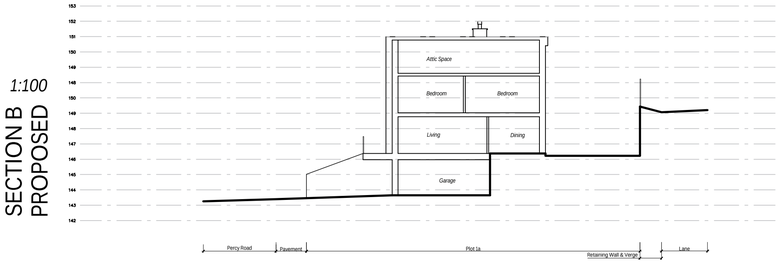

1:100 SECTION B PROPOSED

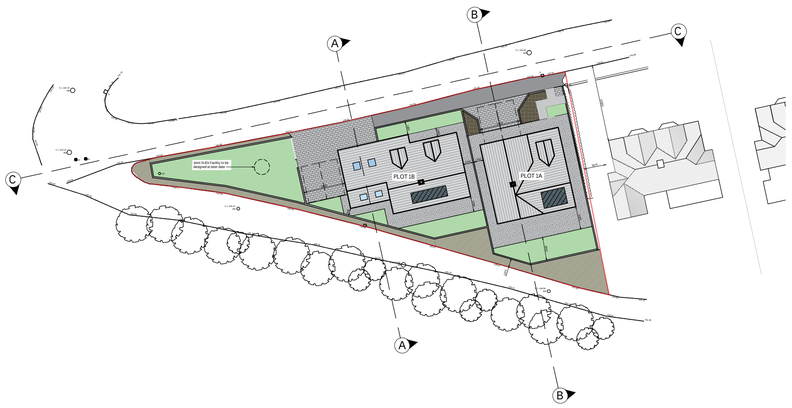

1:400 SITE PLAN PROPOSED

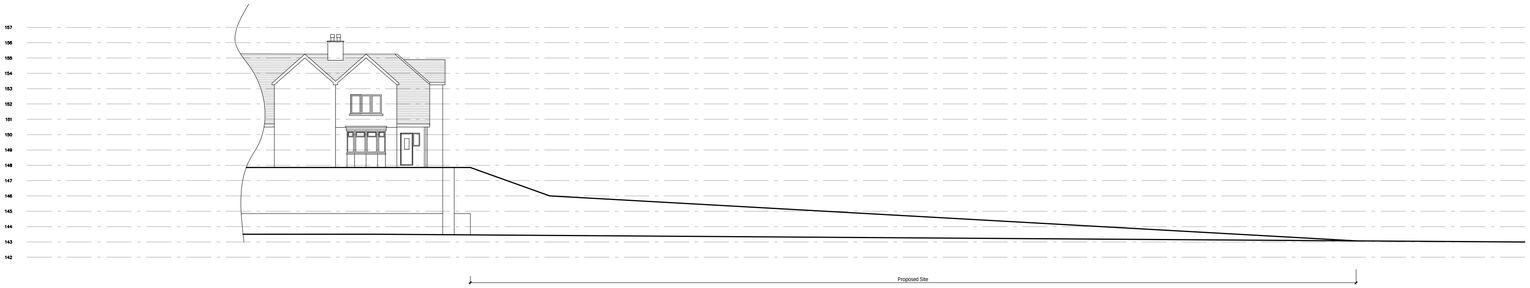

1:100 SECTION C EXISTING

1:100 SECTION C PROPOSED

Date	Description	Revision Number
26.01.24	Revisions from Mark Up Scans	A

Revisions

Do not scale the drawings, varify all dimensions before commencing any work. This drawing and design herein shall remain the property of the Architects and is not to be copied or reproduced without their written permission.

Notes

Mr. W. Rowles

Client

Residential Development

Percy Road, Cynonville

Project

Site Plans & Sections

Plot 1a and 1b

Sheet Title

Kevyn Davies Architect

Checked by	Date	Job No.	Dwg.No.
KD	25.02.23	KD123	A002
JR	as ind. @ A1		

Drawn by Scale