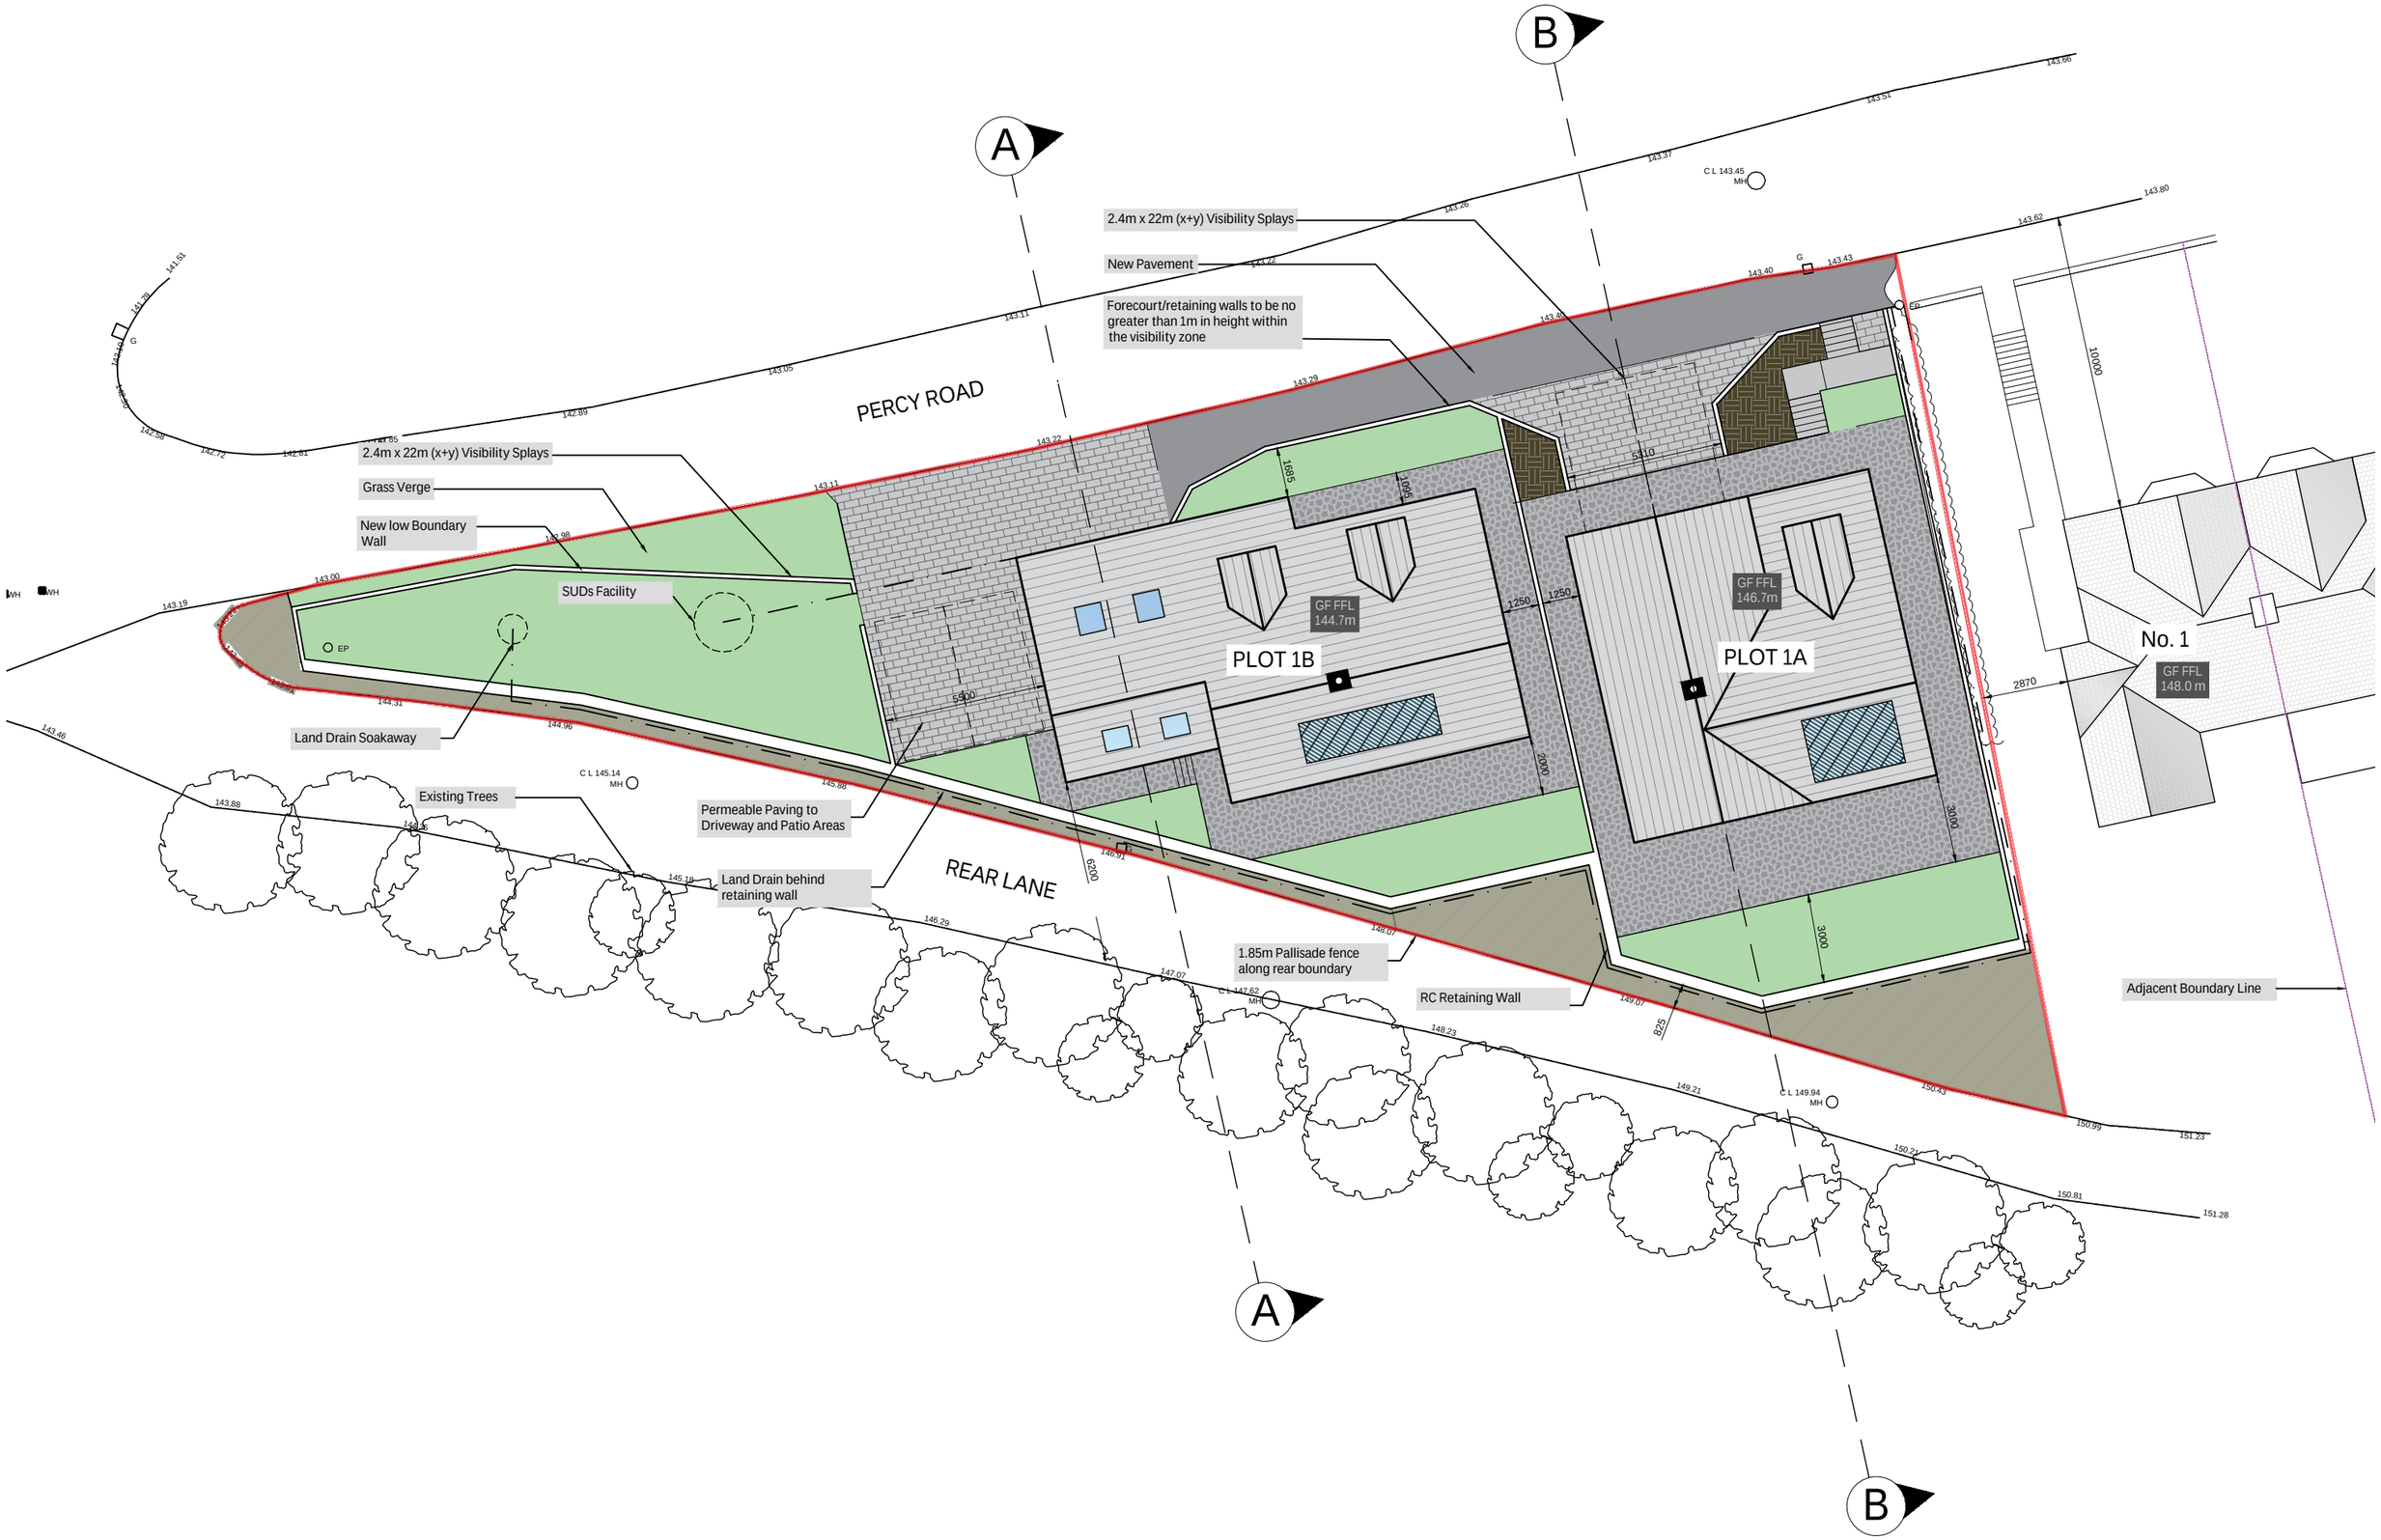

Date	Description	Revision Number
		A

Revisions

Do not scale the drawings, varify all dimensions before commencing any work. This drawing and design herein shall remain the property of the Architects and is not to be copied or reproduced without their written permission.

Notes

Mr. W. Rowles

Client

Residential Development

Percy Road, Cynonville

Project

Proposed Site Plan

Plot 1a and 1b

Sheet Title

Kevyn Davies Architect

Checked by	Date		
KD	25.02.23	KD123	A004
KD	1:200 @ A3		
Drawn by	**Scale**	**Job No.**	**Dwg.No.**

Superseded