



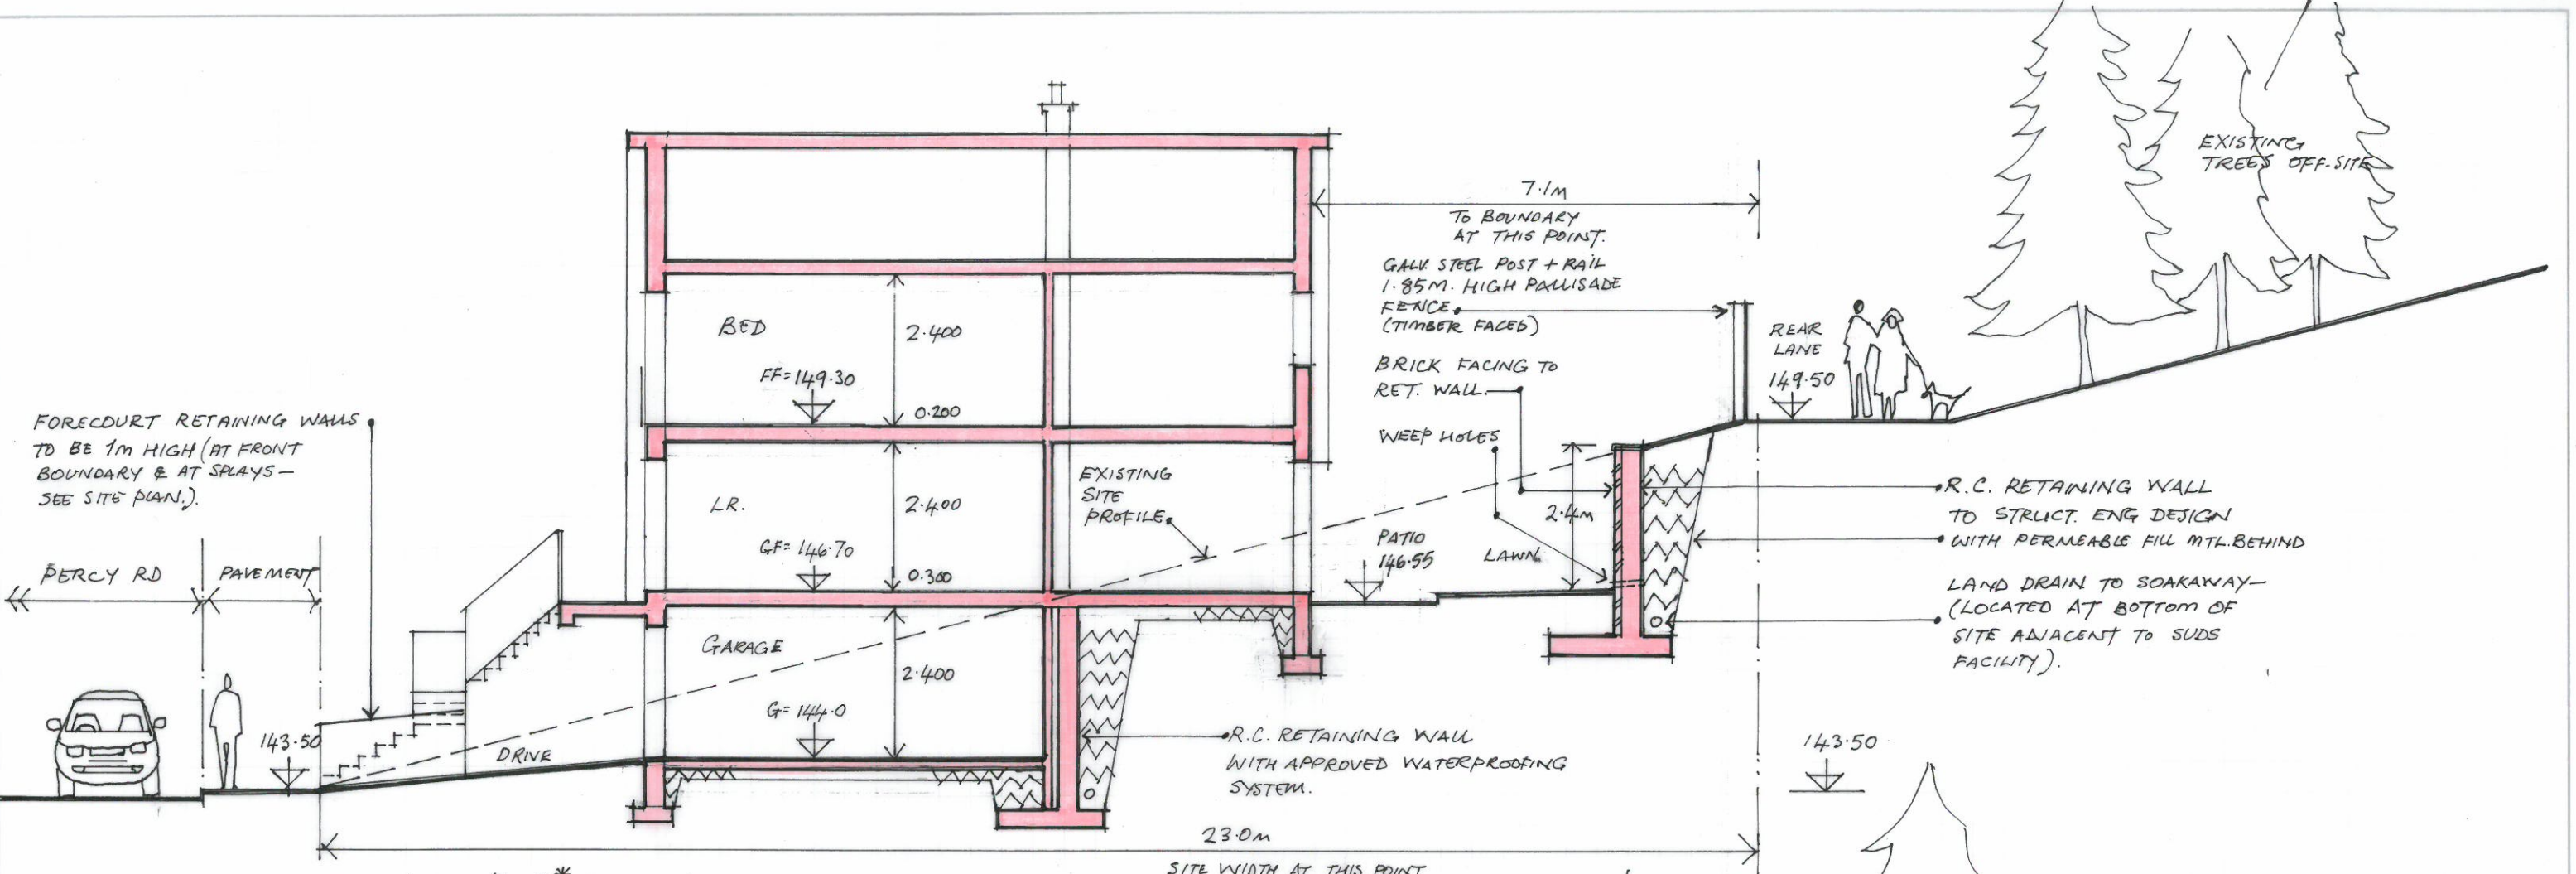

section B-B* (At 1:100)

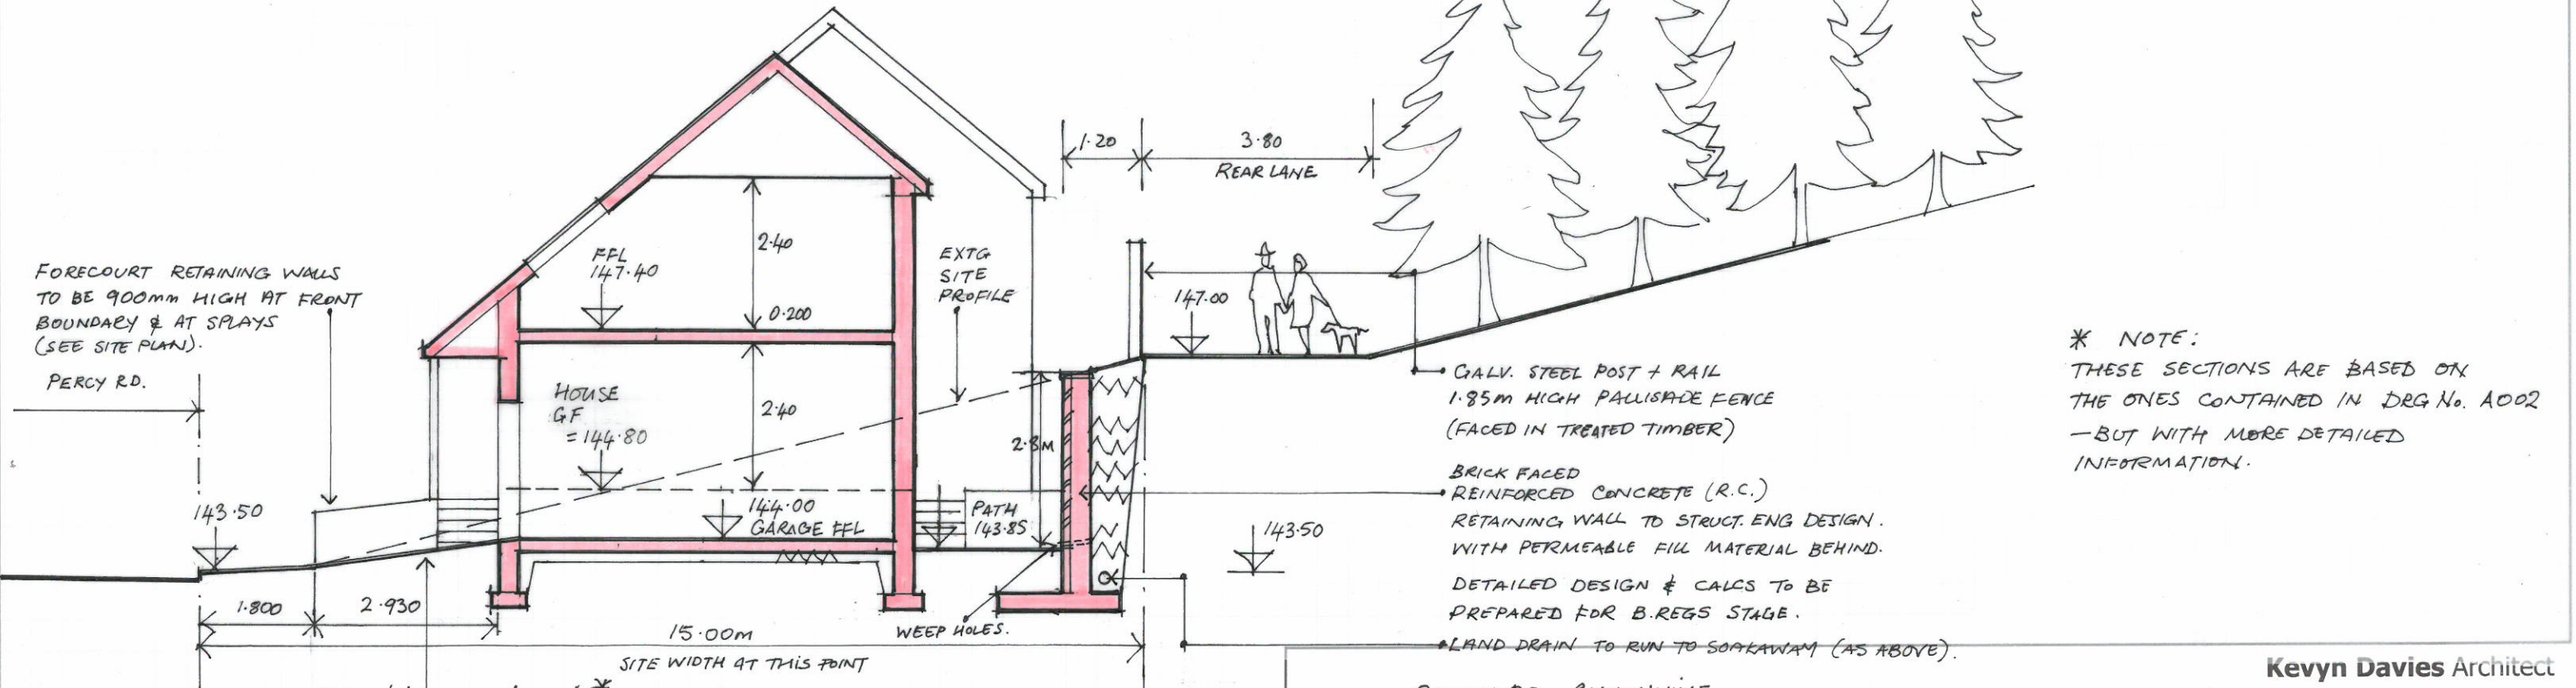

section A-A* (At 1:100)

* NOTE:
THESE SECTIONS ARE BASED ON THE ONES CONTAINED IN DRG No. A002 - BUT WITH MORE DETAILED INFORMATION.

DRIVEWAY GRADIENT TO BE NO STEEPER THAN 1 in 6 AS PER NHBC GUIDELINES.

PROJECT PERCY RD, CYNONVILLE. PROJECT No

TITLE SITE CROSS SECTIONS (1:100 @ A3). DATE 23.4.2024. SHEET No A003

BY KD CHECKED BY SHEET REF REV