


NOTES

- Key
- Foul
 - Storm
 - Proposed Acros
 - Stone Wall
 - Existing Building line
 - Proposed Building Line

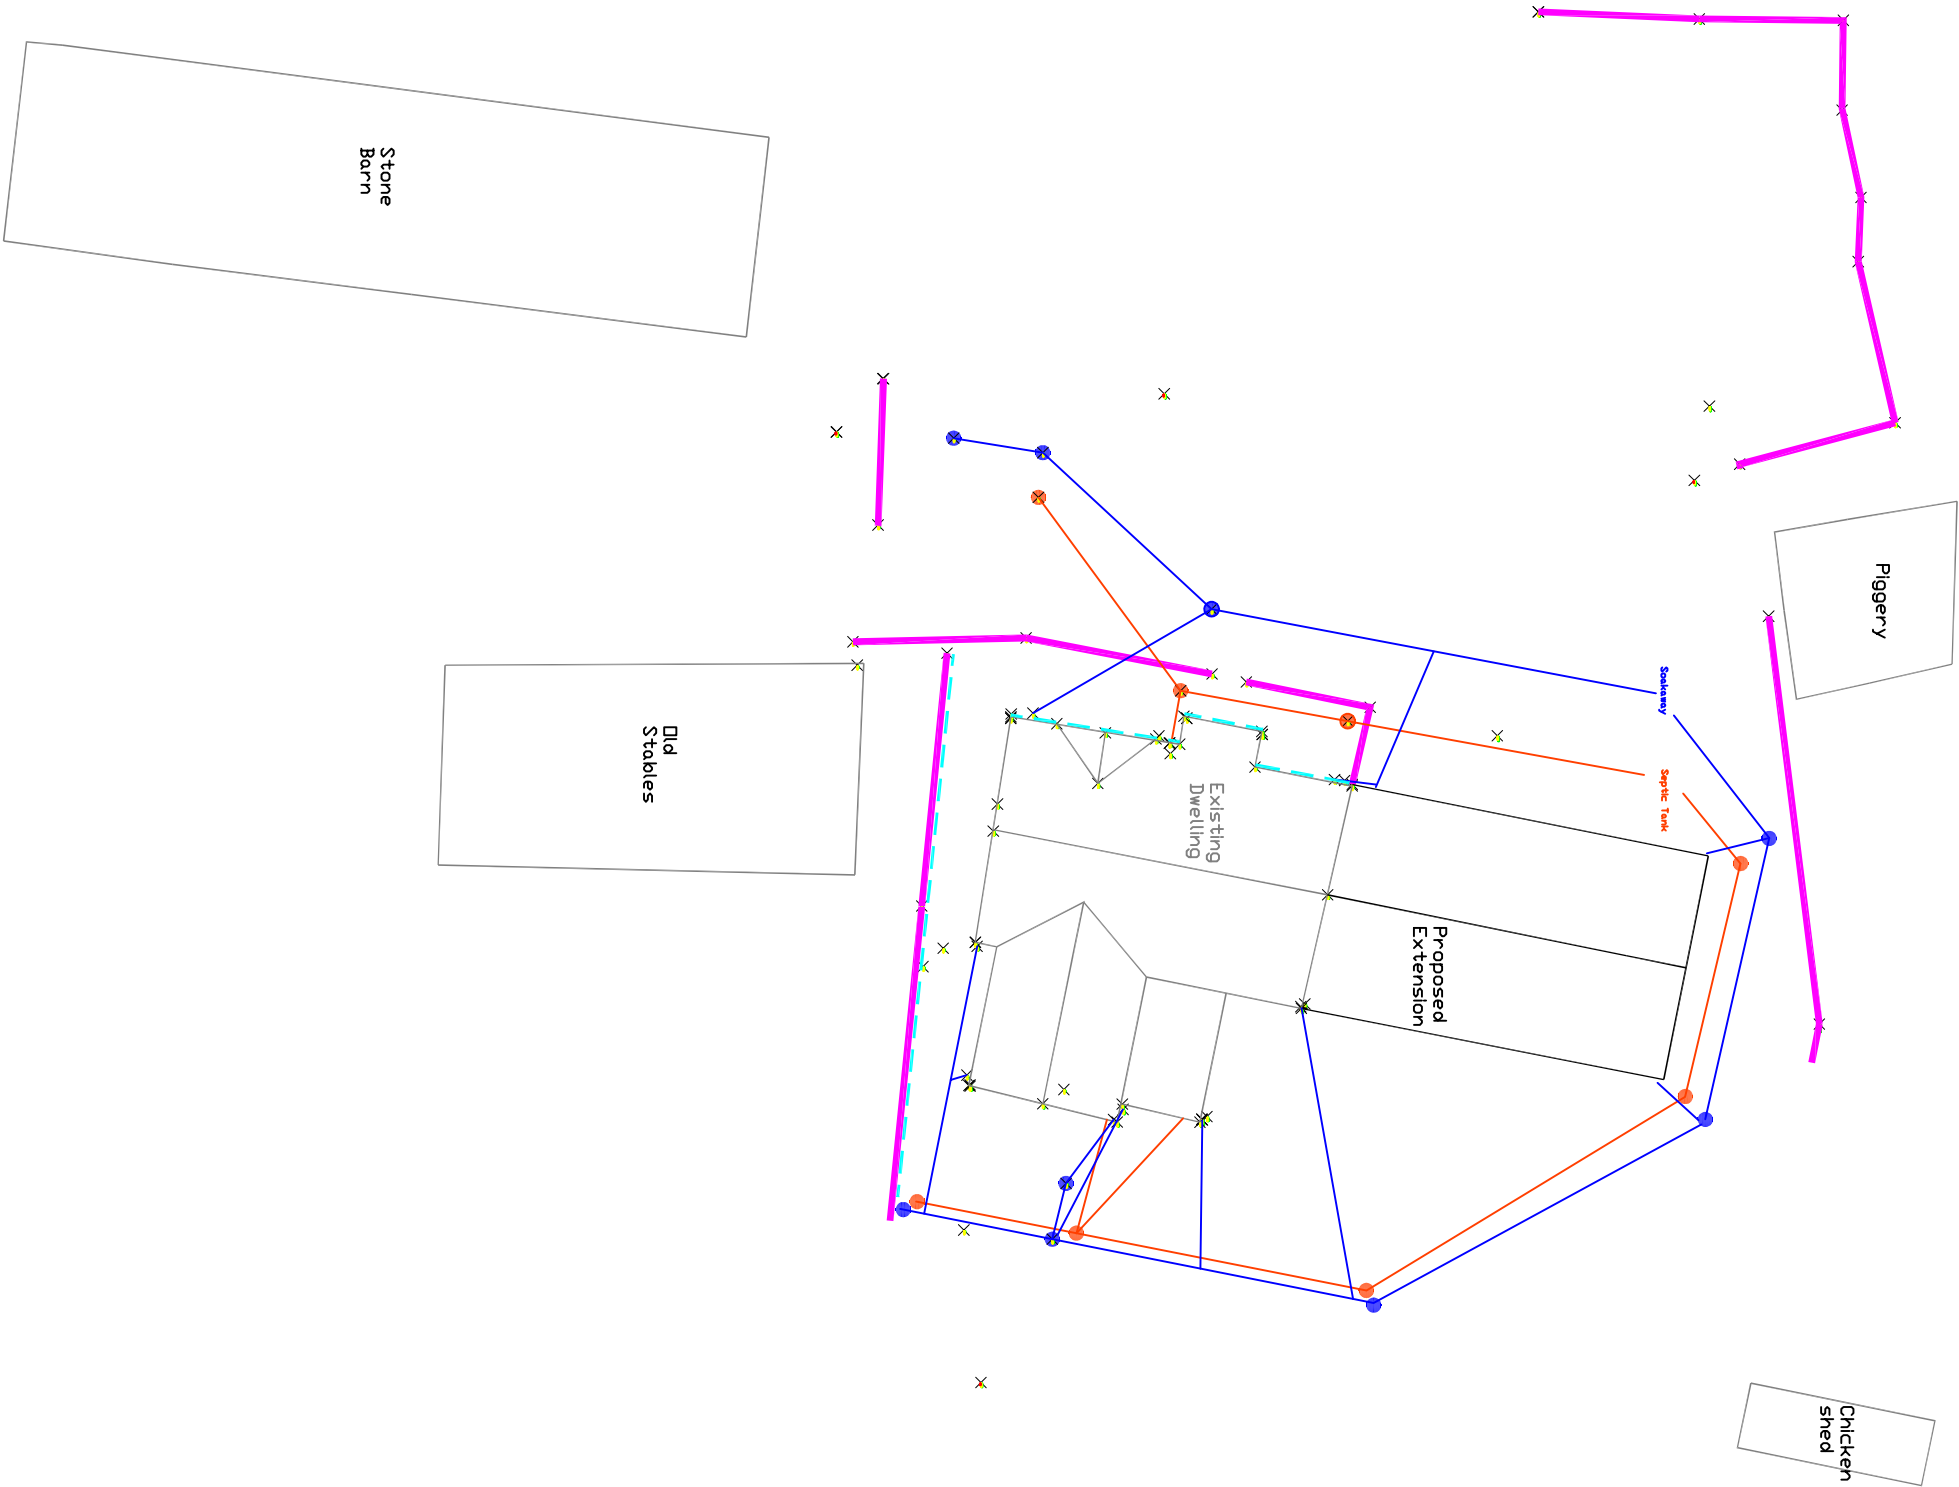

REV	DATE	BY	CHKD

CLIENT
Mrs Hopkins

PROJECT
Cefn Celfi Farm

TITLE
Proposed Drainage
Layout

DRAWING ISSUE
Planning

GENERAL NOTES
A- The scale shown on this drawing only applies to the current paper size. Dimensions are to be taken from this drawing table figured dimensions only.
B- Any discrepancies to be reported.
C- Drawings in PDF format are not to scale and are for reference only.

DATE Feb 24	PRODUCED BY MAshour
SCALE 1:250	CHECKED APPROVED
PAPER SIZE A3	

Cefn Celfi
Farm

DRAWING NUMBER 1001	REVISION 101
------------------------	-----------------