




03500.01 PROPOSED SITE SECTION AA  
SCALE 1:100 @ A1, 1:200 @ A3

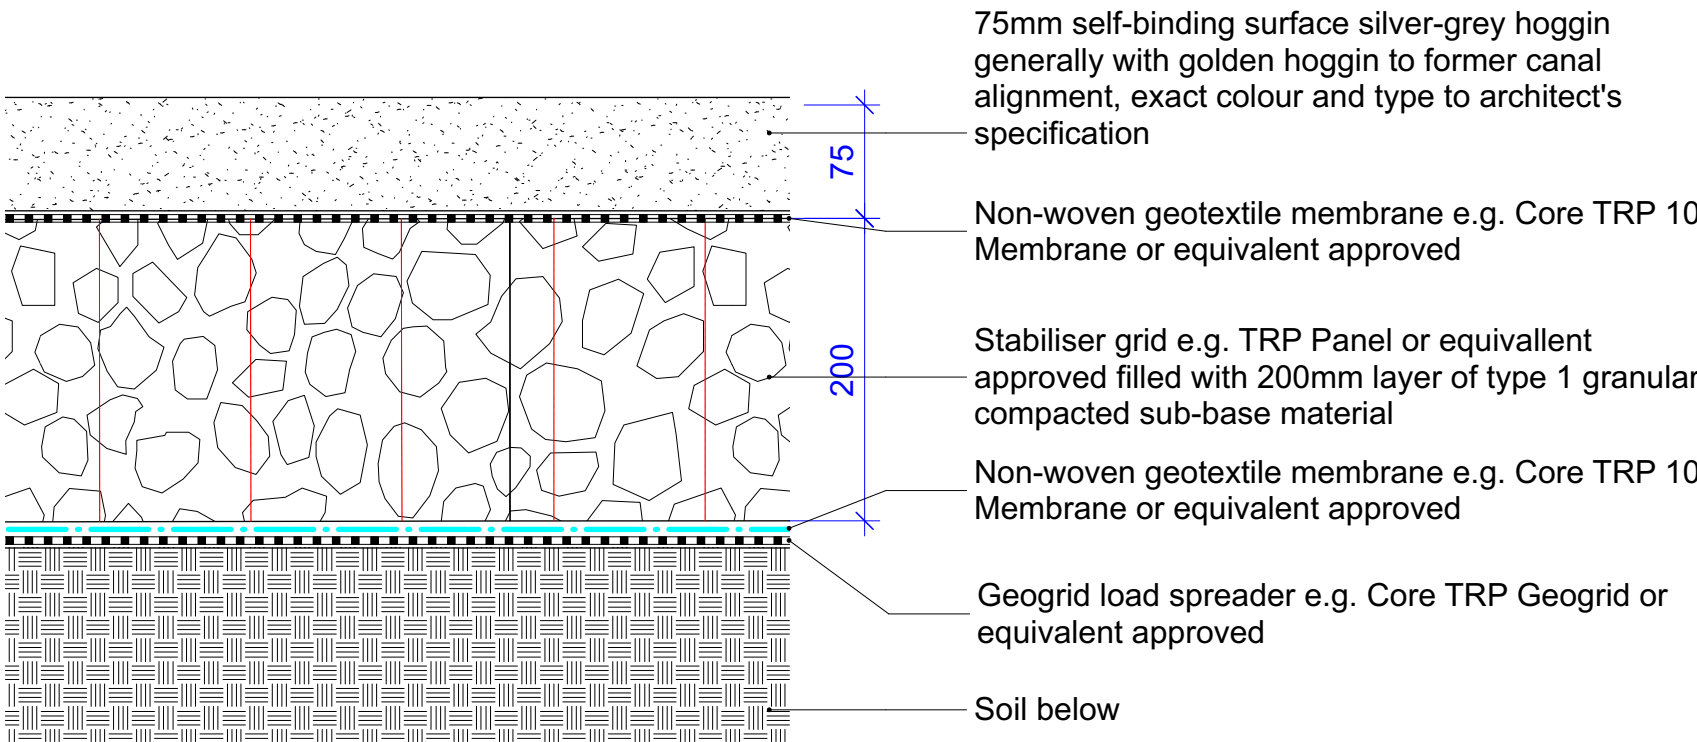


03500.02 DETAIL A - COMPACTED GRAVEL HOGGIN TO ACCESS ROAD  
SCALE 1:5 @ A1, 1:10 @ A3

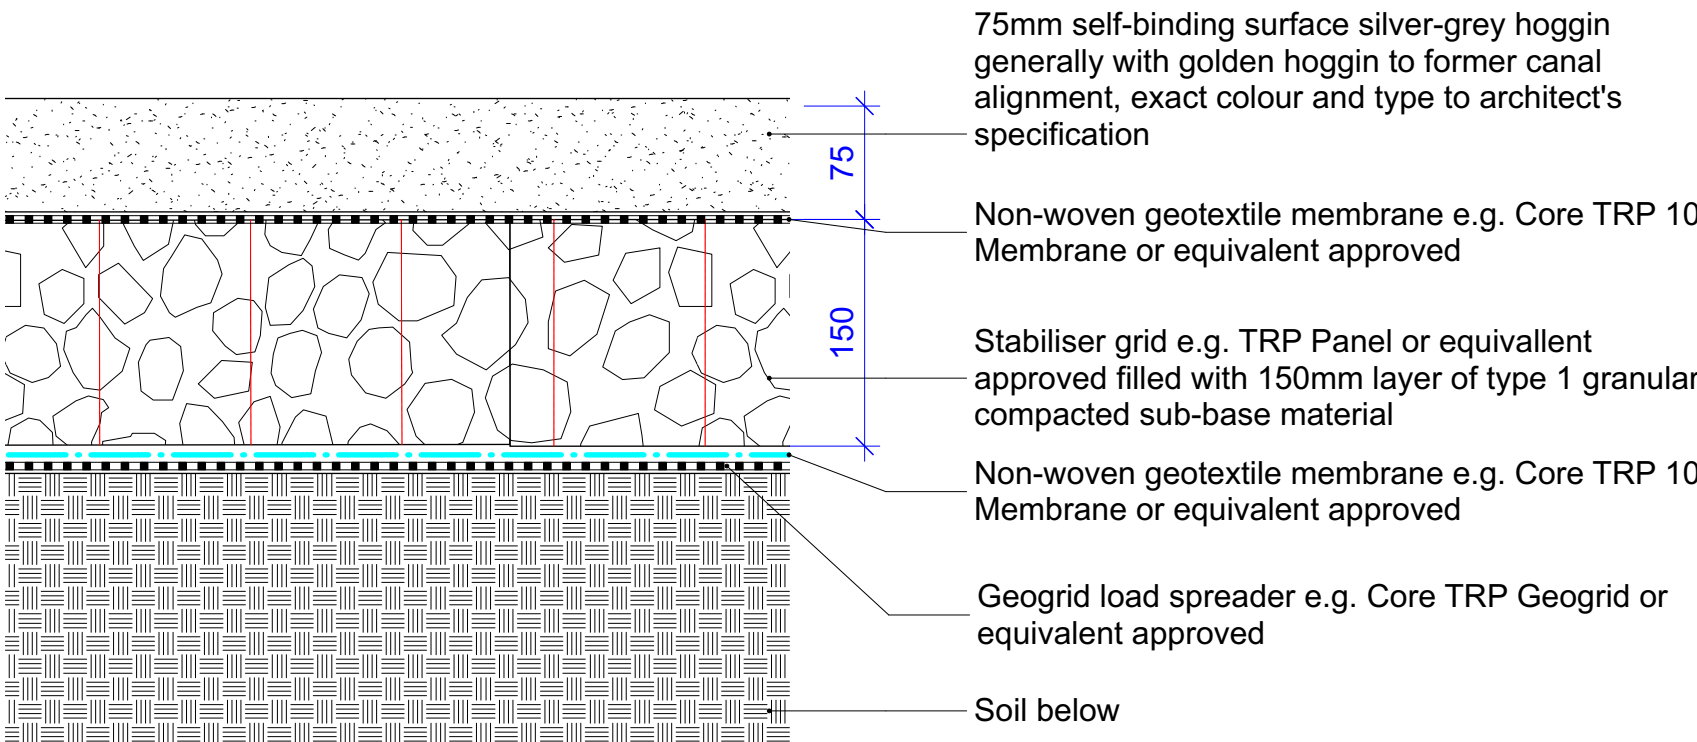

03500.04 DETAIL C - COMPACTED GRAVEL HOGGIN TO FOOTPATH  
SCALE 1:5 @ A1, 1:10 @ A3

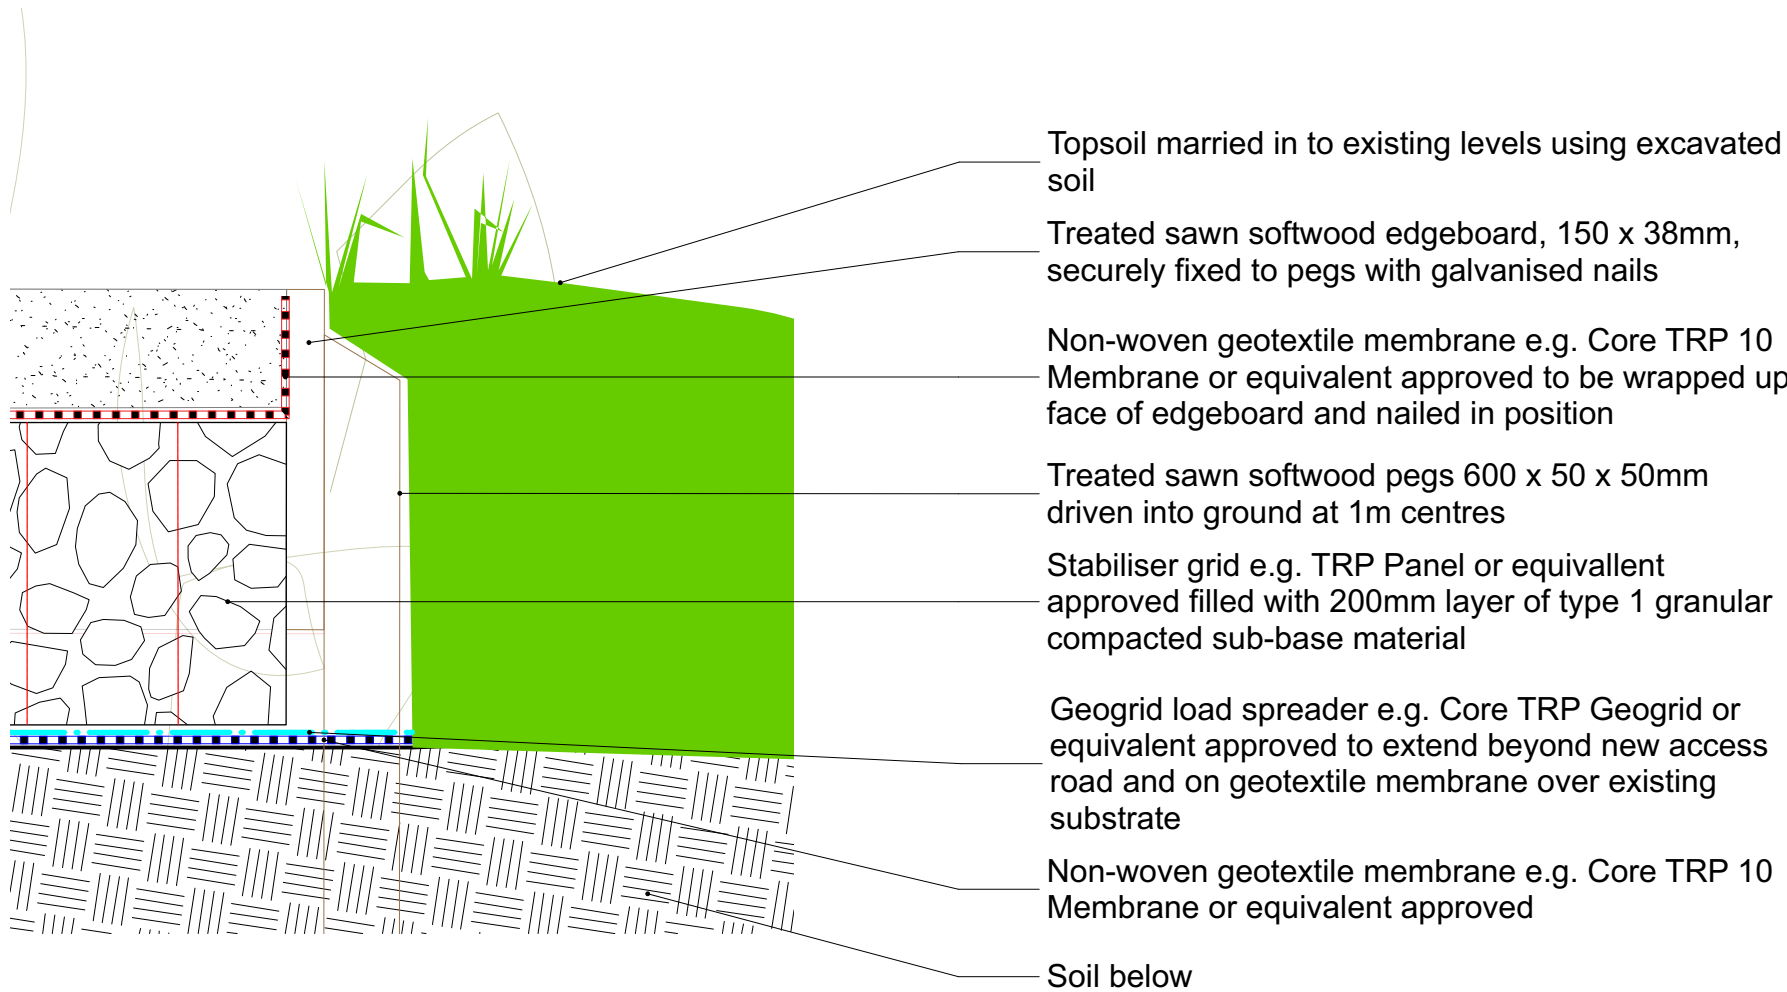

03500.03 DETAIL B - EDGE DETAIL TO ACCESS ROAD  
SCALE 1:5 @ A1, 1:10 @ A3

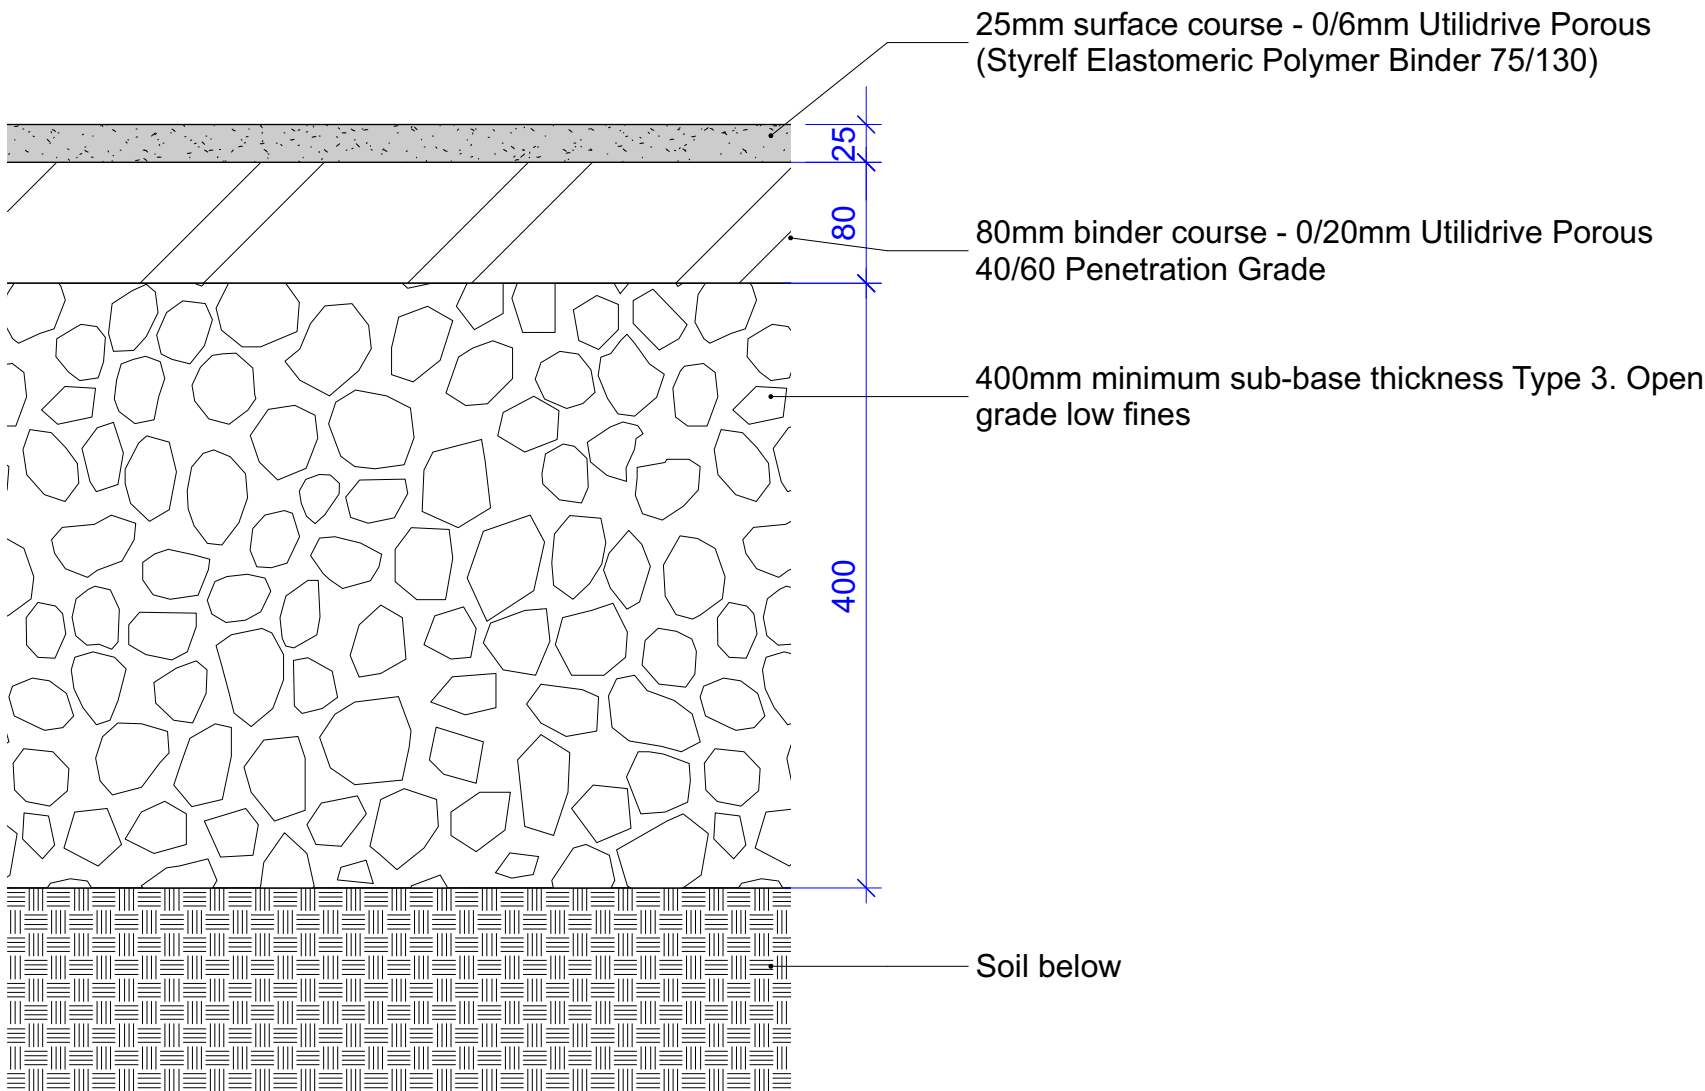

03500.05 DETAIL D - OPEN POROUS TARMAC TO ACCESS ROAD  
SCALE 1:5 @ A1, 1:10 @ A3

Neath Abbey is a Scheduled Ancient Monument. As a consequence of this designation it is statutorily protected. Extreme care should therefore be taken not to cause any unspecified damage to any fabric or part of these structures on or within the site when undertaking any construction works.

**Notes:**  
Responsibility is not accepted for errors made by others scaling from this drawing.

All construction information should be taken from figured dimensions only. Dimensions are in millimetres unless otherwise stated.

All dimensions and conditions are to be checked on site prior to preparing drawings or commencing any work.

Any variations or supplementary drawings are to be approved by The Architect.

All details are to be read in strict accordance with GA drawings and construction notes

All steelwork sizes, padstones, blockwork strengths and associated structural design to be in accordance with structural engineers design and requirements. Hiraeth Architecture accepts no liability to any discrepancies in the structural design indicated on these drawings. Any structural related queries should be directed to the project engineer immediately.

| KEY TO REVISION STATUS |                             |                                    |
|------------------------|-----------------------------|------------------------------------|
| Status:                | Revision:                   | RIBA STAGES:                       |
| PRELIMINARY            | Pn                          | 0-3                                |
| CONSTRUCTION           | Cn                          | 4-7                                |
| MILESTONE              | PLANNING                    |                                    |
| SUITABILITY            | S2 - Issued for Information |                                    |
| REV                    | DATE                        | NOTE                               |
| P2                     | Jan '25                     | FFL and Edge detail notes updated. |

|   |                                     |       |
|---|-------------------------------------|-------|
| Hiraeth.   | job number                          | Zone  |
|   | 2355                                | 01    |
|   | NEATH PORT TALBOT CC                |       |
|   | NEATH ABBEY CAR PARK                |       |
|   | PROPOSED<br>GA Sections and Details |       |
| Scale   | 1:200 @ A1                          | Date  |
|   |                                     | 08/24 |
| 02920 025814   office@hiraetharchitecture.co.uk                                                                                                 |                                     |       |
| The Maltings   East Tyndall St   Cardiff   CF24 5EA                                                                                             |                                     |       |
| UFRN   | Originator                          | Zone  |
| Level   | Type                                | Role  |
| Sht number   | S Code                              | Rev   |
| 2355   | HIR                                 | 01    |
| ZZ   | DR                                  | A     |
| 03500   | S2                                  | P2    |
| do not scale from this drawing   all dimensions to be verified on site   notify architect of all discrepancies   copyright Hiraeth architecture |                                     |       |