


This drawing is for planning purposes only. Do not use this drawing for construction, setting out, or for the taking of measurements.

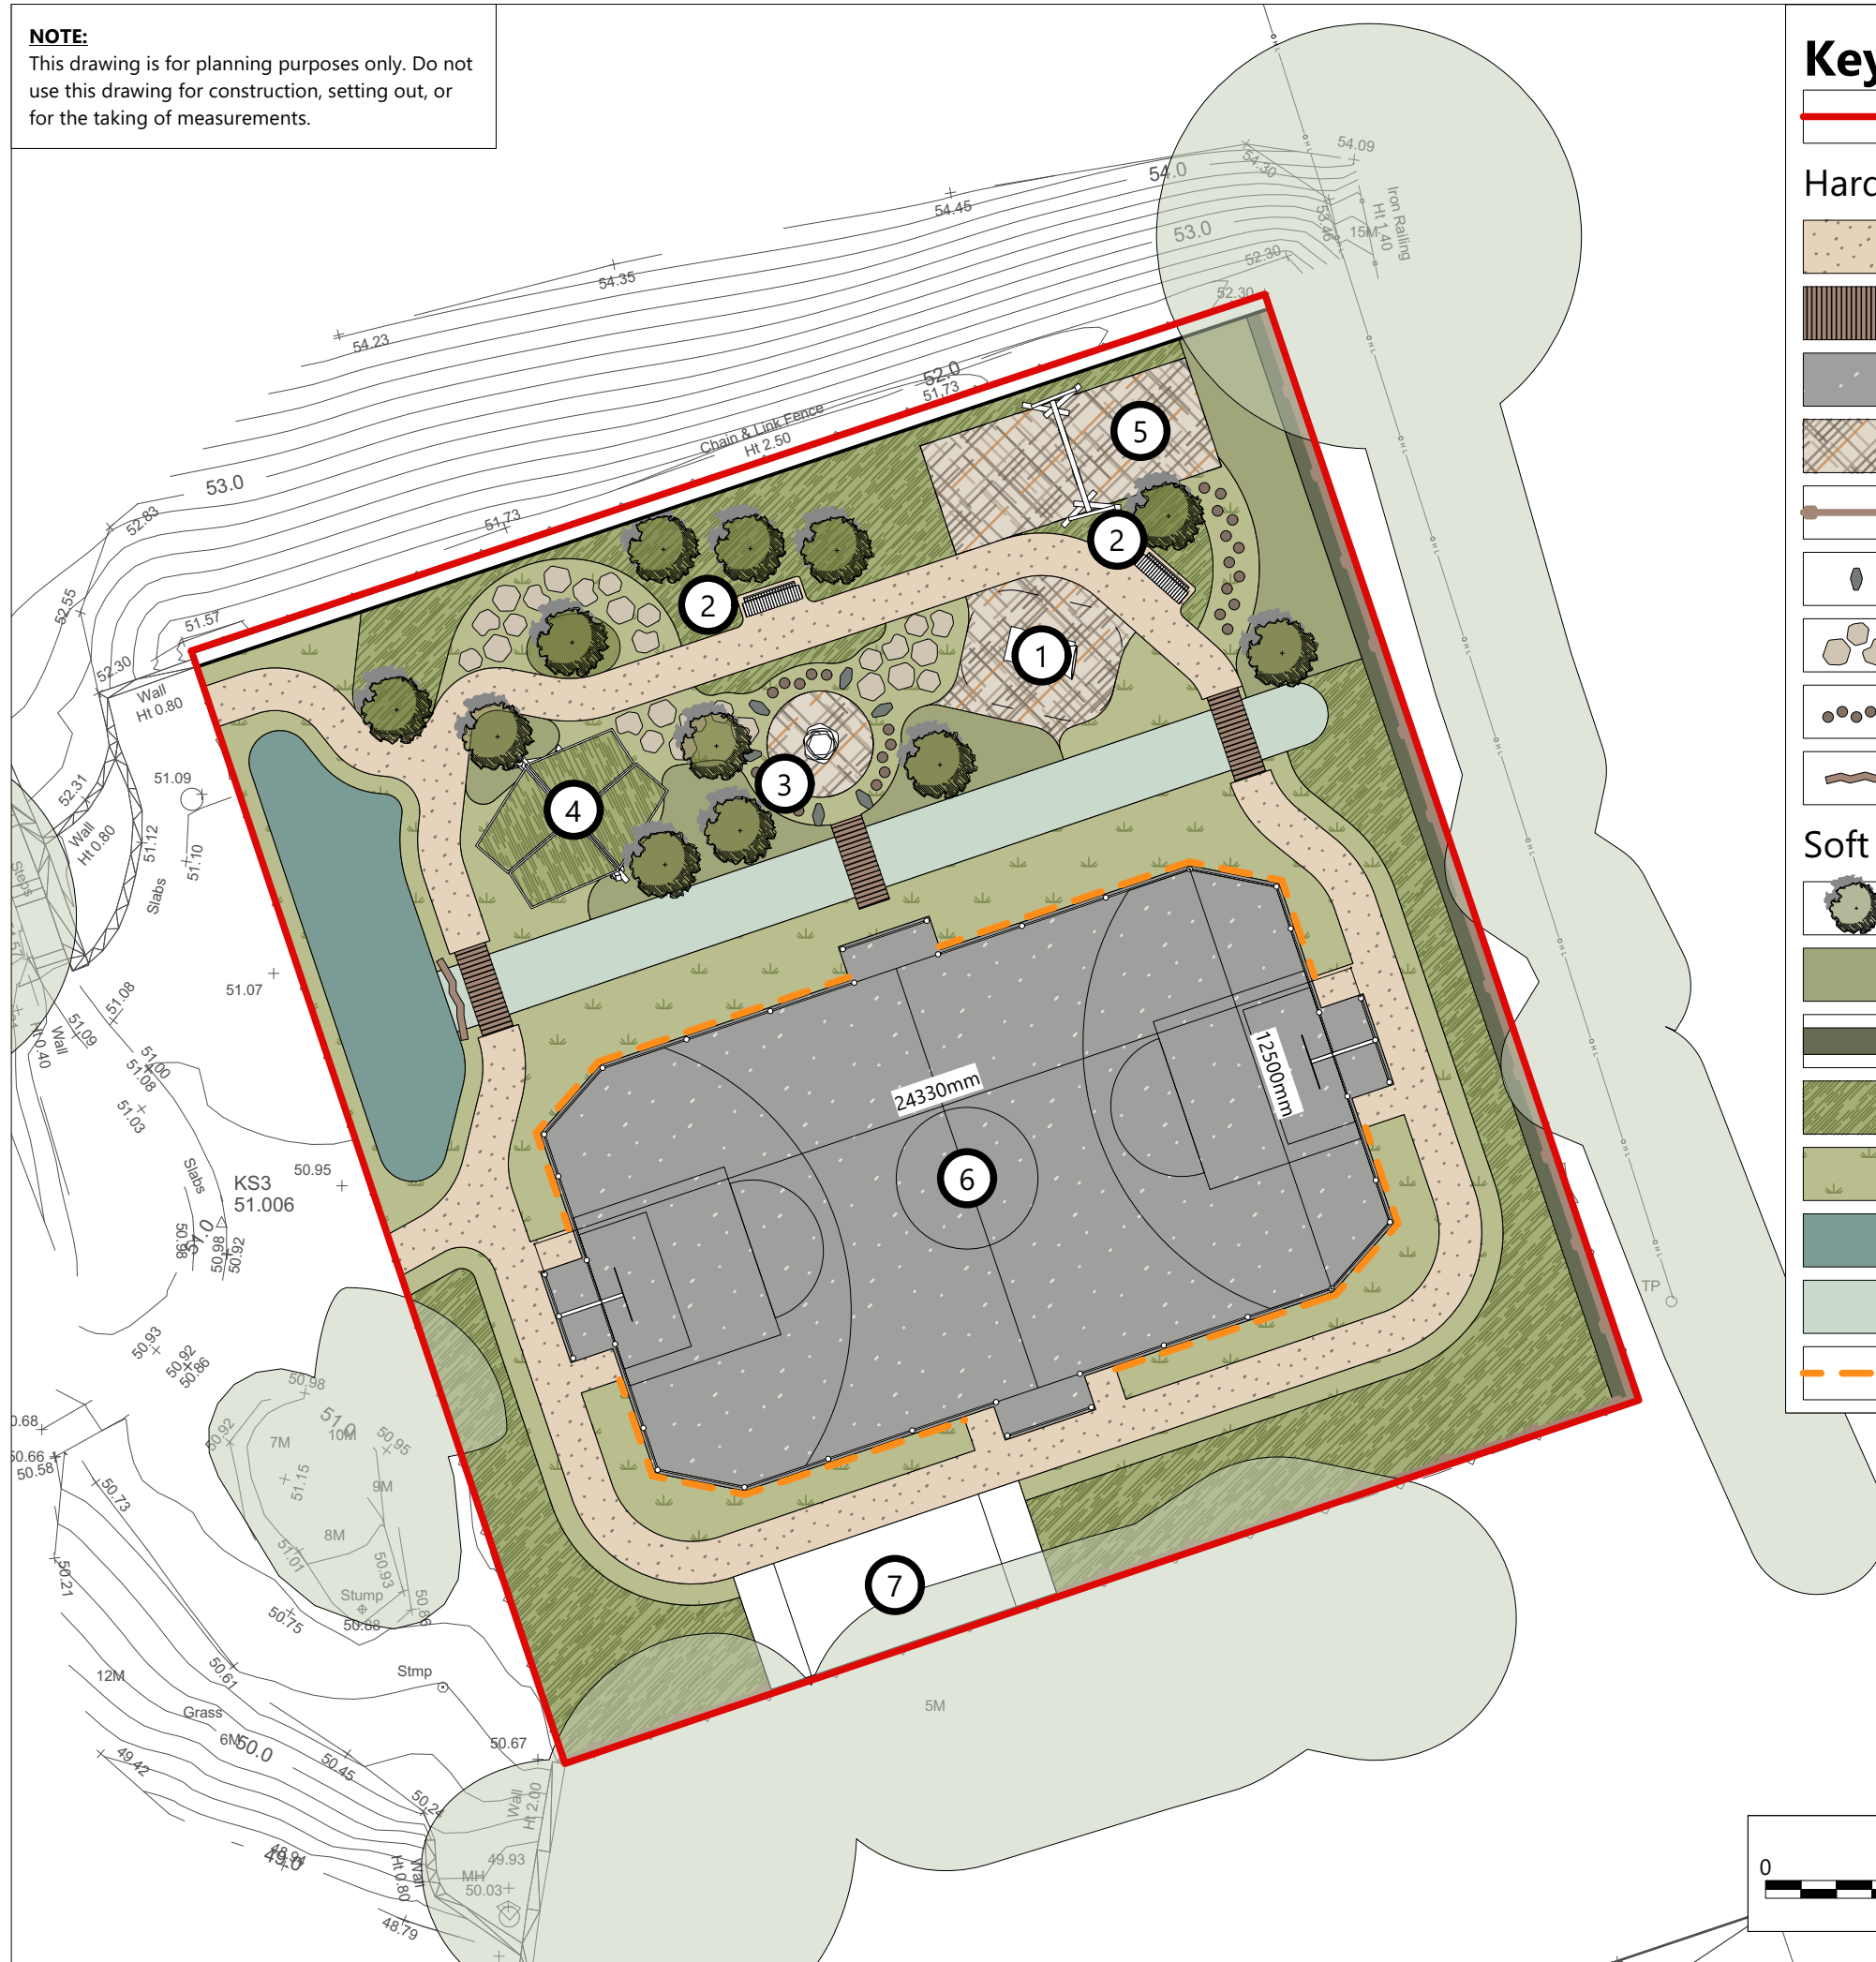

 Site boundary.
1056.667 sq m

- ## Soft Landscape

- | | |
|---|--|
|  | Proposed tree.
12no. |
|  | Native shrubs.
54,139 sq m |
|  | Hedge.
23,072 sq m |
|  | Wildflower mix.
181,308 sq m |
|  | Species rich grass.
210,923 sq m |
|  | Retention basin.
37,524 sq m |
|  | Swale.
46,839 sq m |
|  | Climbers.
50,154 m |

Existing tree.

Existing wall.

1. Hollow / Felled log.
2. Bench.
Vestre - VROOM Bench 617
3. Rock stack.
CED Stone - Play tower 1m
4. Green Roof Shelter.
Handspring - Bird nest shelter
5. Swings.
Proludic - Swings J490
6. Multi use games area.
Proludic - MUGA 24x12m J22209, will remain open 24/7
7. Skate ramp.
A1 Skate Ramps - Bespoke Half Pipe Steel frame with Ramp Armor 8.5x3.35m

No.	Date	By	Revision Notes
4	28/11/2024	DC	Amended layout.



Client: **Neath Port Talbot Council**

Project Title: King George V Park

Purpose of Issue: Planning	Contact: Marie Fowler m.fowler@npt.gov.uk
--------------------------------------	---

Sheet Title:

Landscape Proposals

Drawn by: DC	Revision: 4	Scale: 1:200 @A3
Reviewed by: NW	Project Number: 1139-NDLA-00-00-DR-L	
Date: 28/11/2024	Sheet Number: 1001	