



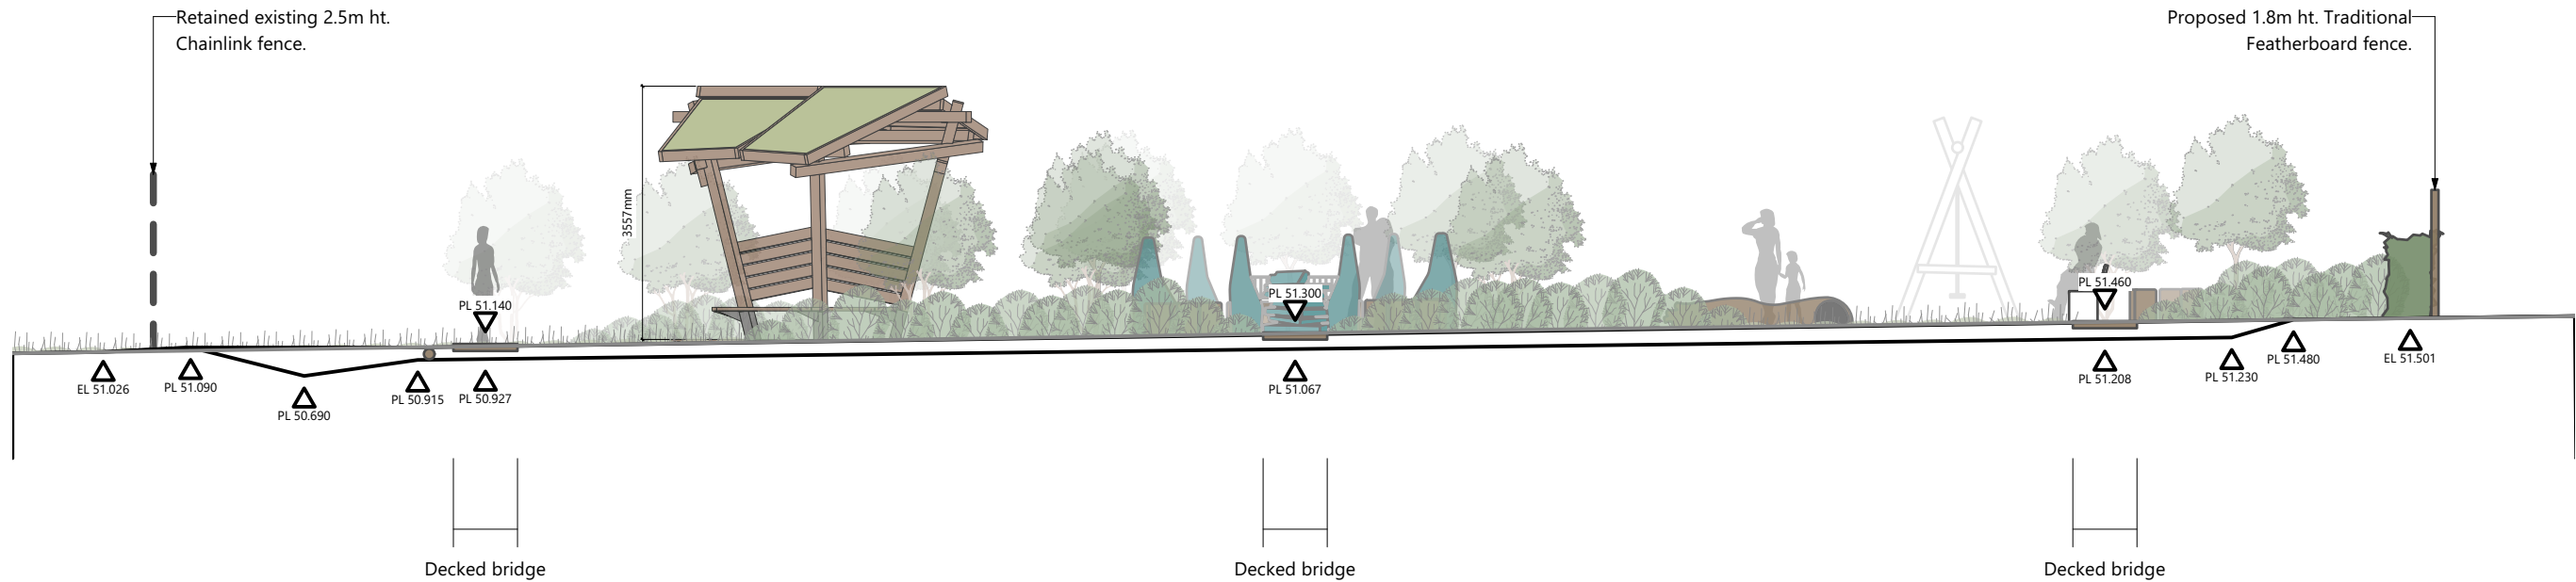


## Key

- Site boundary.
- Existing landform.
- Existing levels.
- Proposed landform.
- Proposed levels.

### NOTE:

On this section, levels differ from the existing by:  
~+46mm  
~-378mm

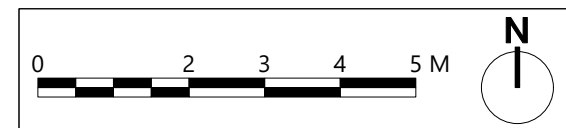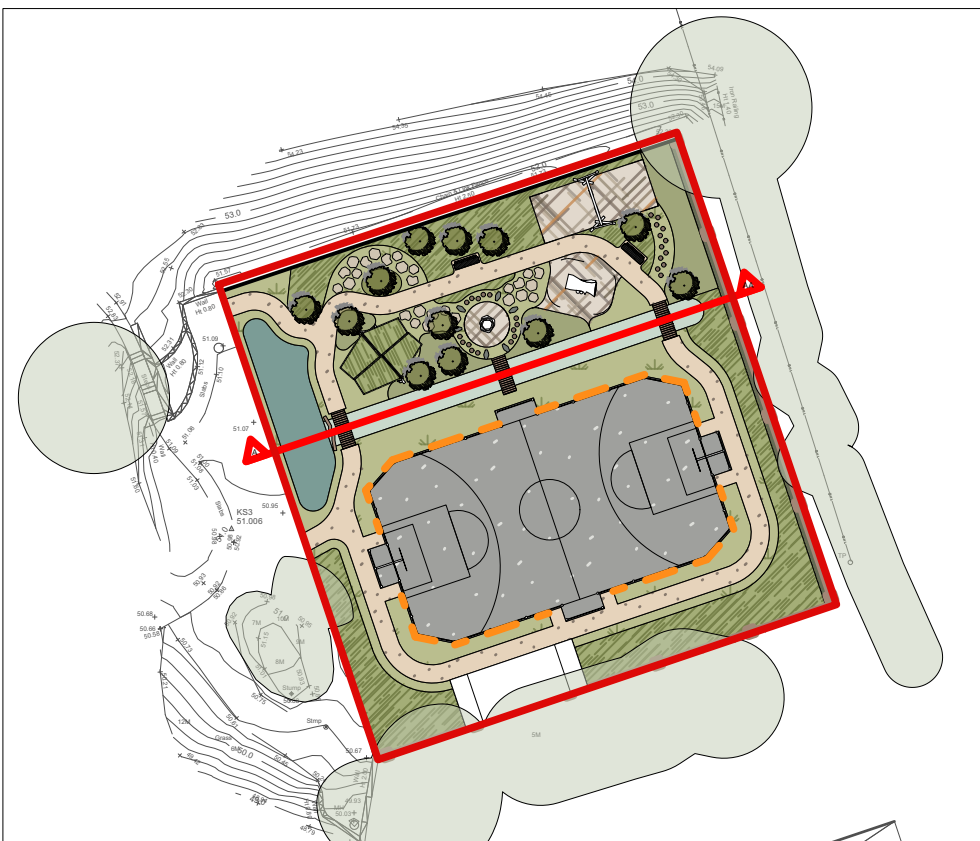

| No. | Date       | By | Revision Notes    |
|-----|------------|----|-------------------|
| 3   | 28/11/2024 | DC | Amended sections. |

**NDLA**

**ND Landscape Architects Ltd.**  
259 Edleston Road  
Crewe, Cheshire  
CW2 7EA

Client:  
**Neath Port Talbot Council**

Project Title:  
**King George V Park**

|                                      |                                                 |
|--------------------------------------|-------------------------------------------------|
| Purpose of Issue:<br><b>Planning</b> | Contact:<br>Marie Fowler<br>m.fowler@npt.gov.uk |
|--------------------------------------|-------------------------------------------------|

Sheet Title:  
**Proposed Section A**

|                     |                                         |                     |
|---------------------|-----------------------------------------|---------------------|
| Drawn by:<br>DC     | Revision:<br>3                          | Scale:<br>1:100 @A3 |
| Reviewed by:<br>NW  | Project Number:<br>1139-NDLA-00-00-DR-L |                     |
| Date:<br>28/11/2024 | Sheet Number:<br>1007                   |                     |

### NOTE:

This drawing is for planning purposes only. Do not use this drawing for construction, setting out, or for the taking of measurements.