


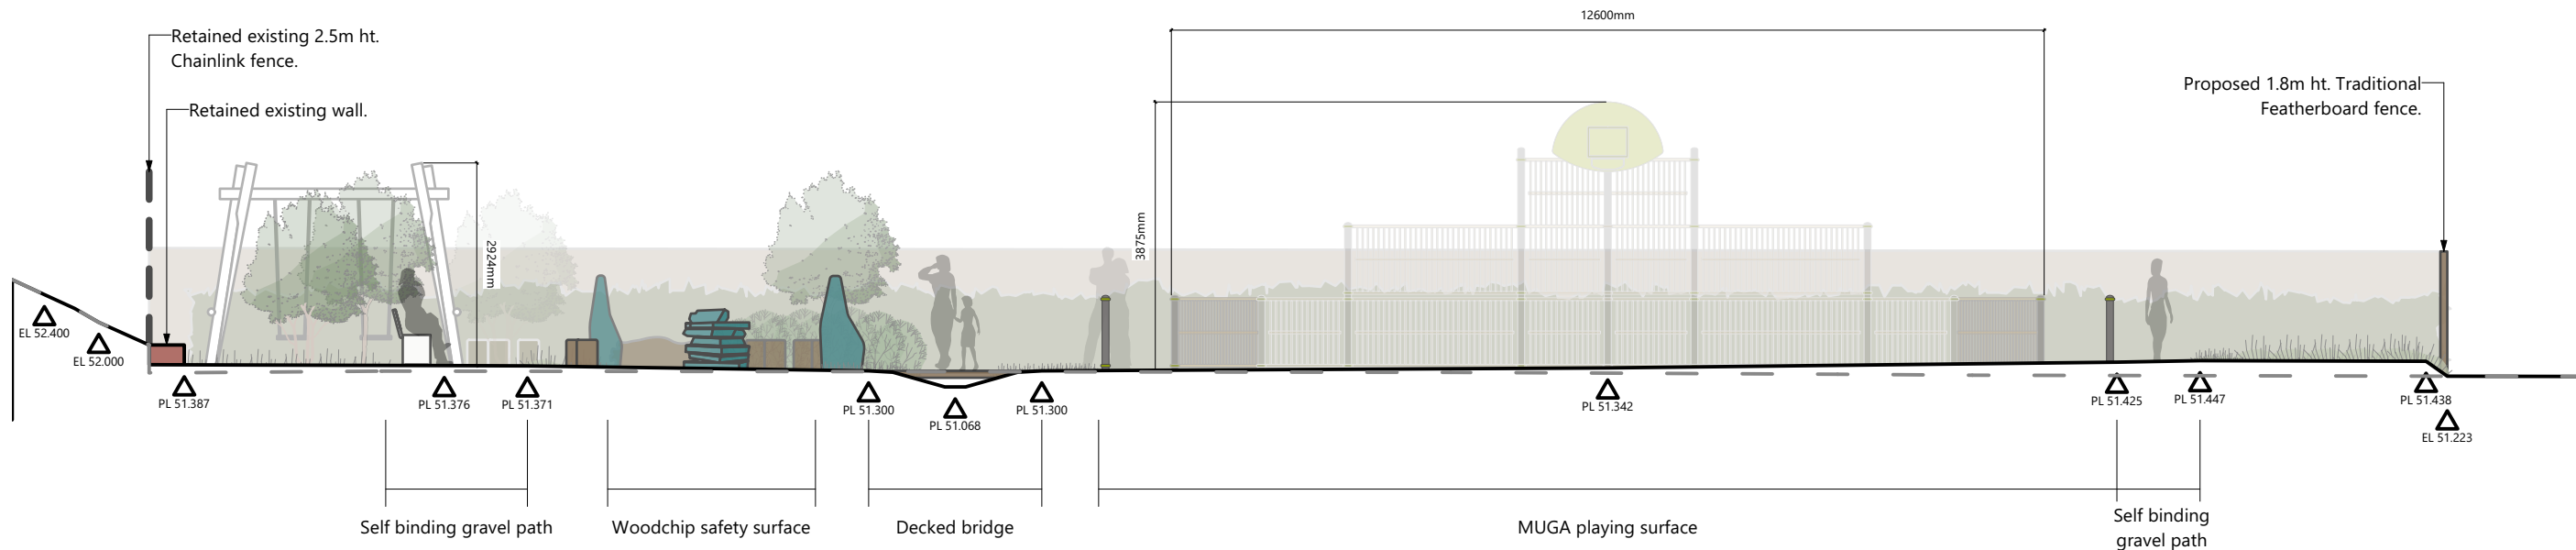

Key

- Site boundary.
- Existing landform.
- Existing levels.
- Proposed landform.
- Proposed levels.

NOTE:

On this section, levels differ from the existing by:
~+216mm
~-220mm



No.	Date	By	Revision Notes
3	28/11/2024	DC	Amended sections.

ND LA ND Landscape Architects Ltd.
259 Edleston Road
Crewe, Cheshire
CW2 7EA

Client:
Neath Port Talbot Council

Project Title:
King George V Park

Purpose of Issue:
Planning

Contact:
Marie Fowler
m.fowler@npt.gov.uk

Sheet Title:
Proposed Section B

Drawn by: DC	Revision: 3	Scale: 1:100 @A3
Reviewed by: NW	Project Number: 1139-NDLA-00-00-DR-L	
Date: 28/11/2024	Sheet Number: 1008	

NOTE:

This drawing is for planning purposes only. Do not use this drawing for construction, setting out, or for the taking of measurements.

