**NOTE:**
This drawing is for planning purposes only. Do not use this drawing for construction, setting out, or for the taking of measurements.

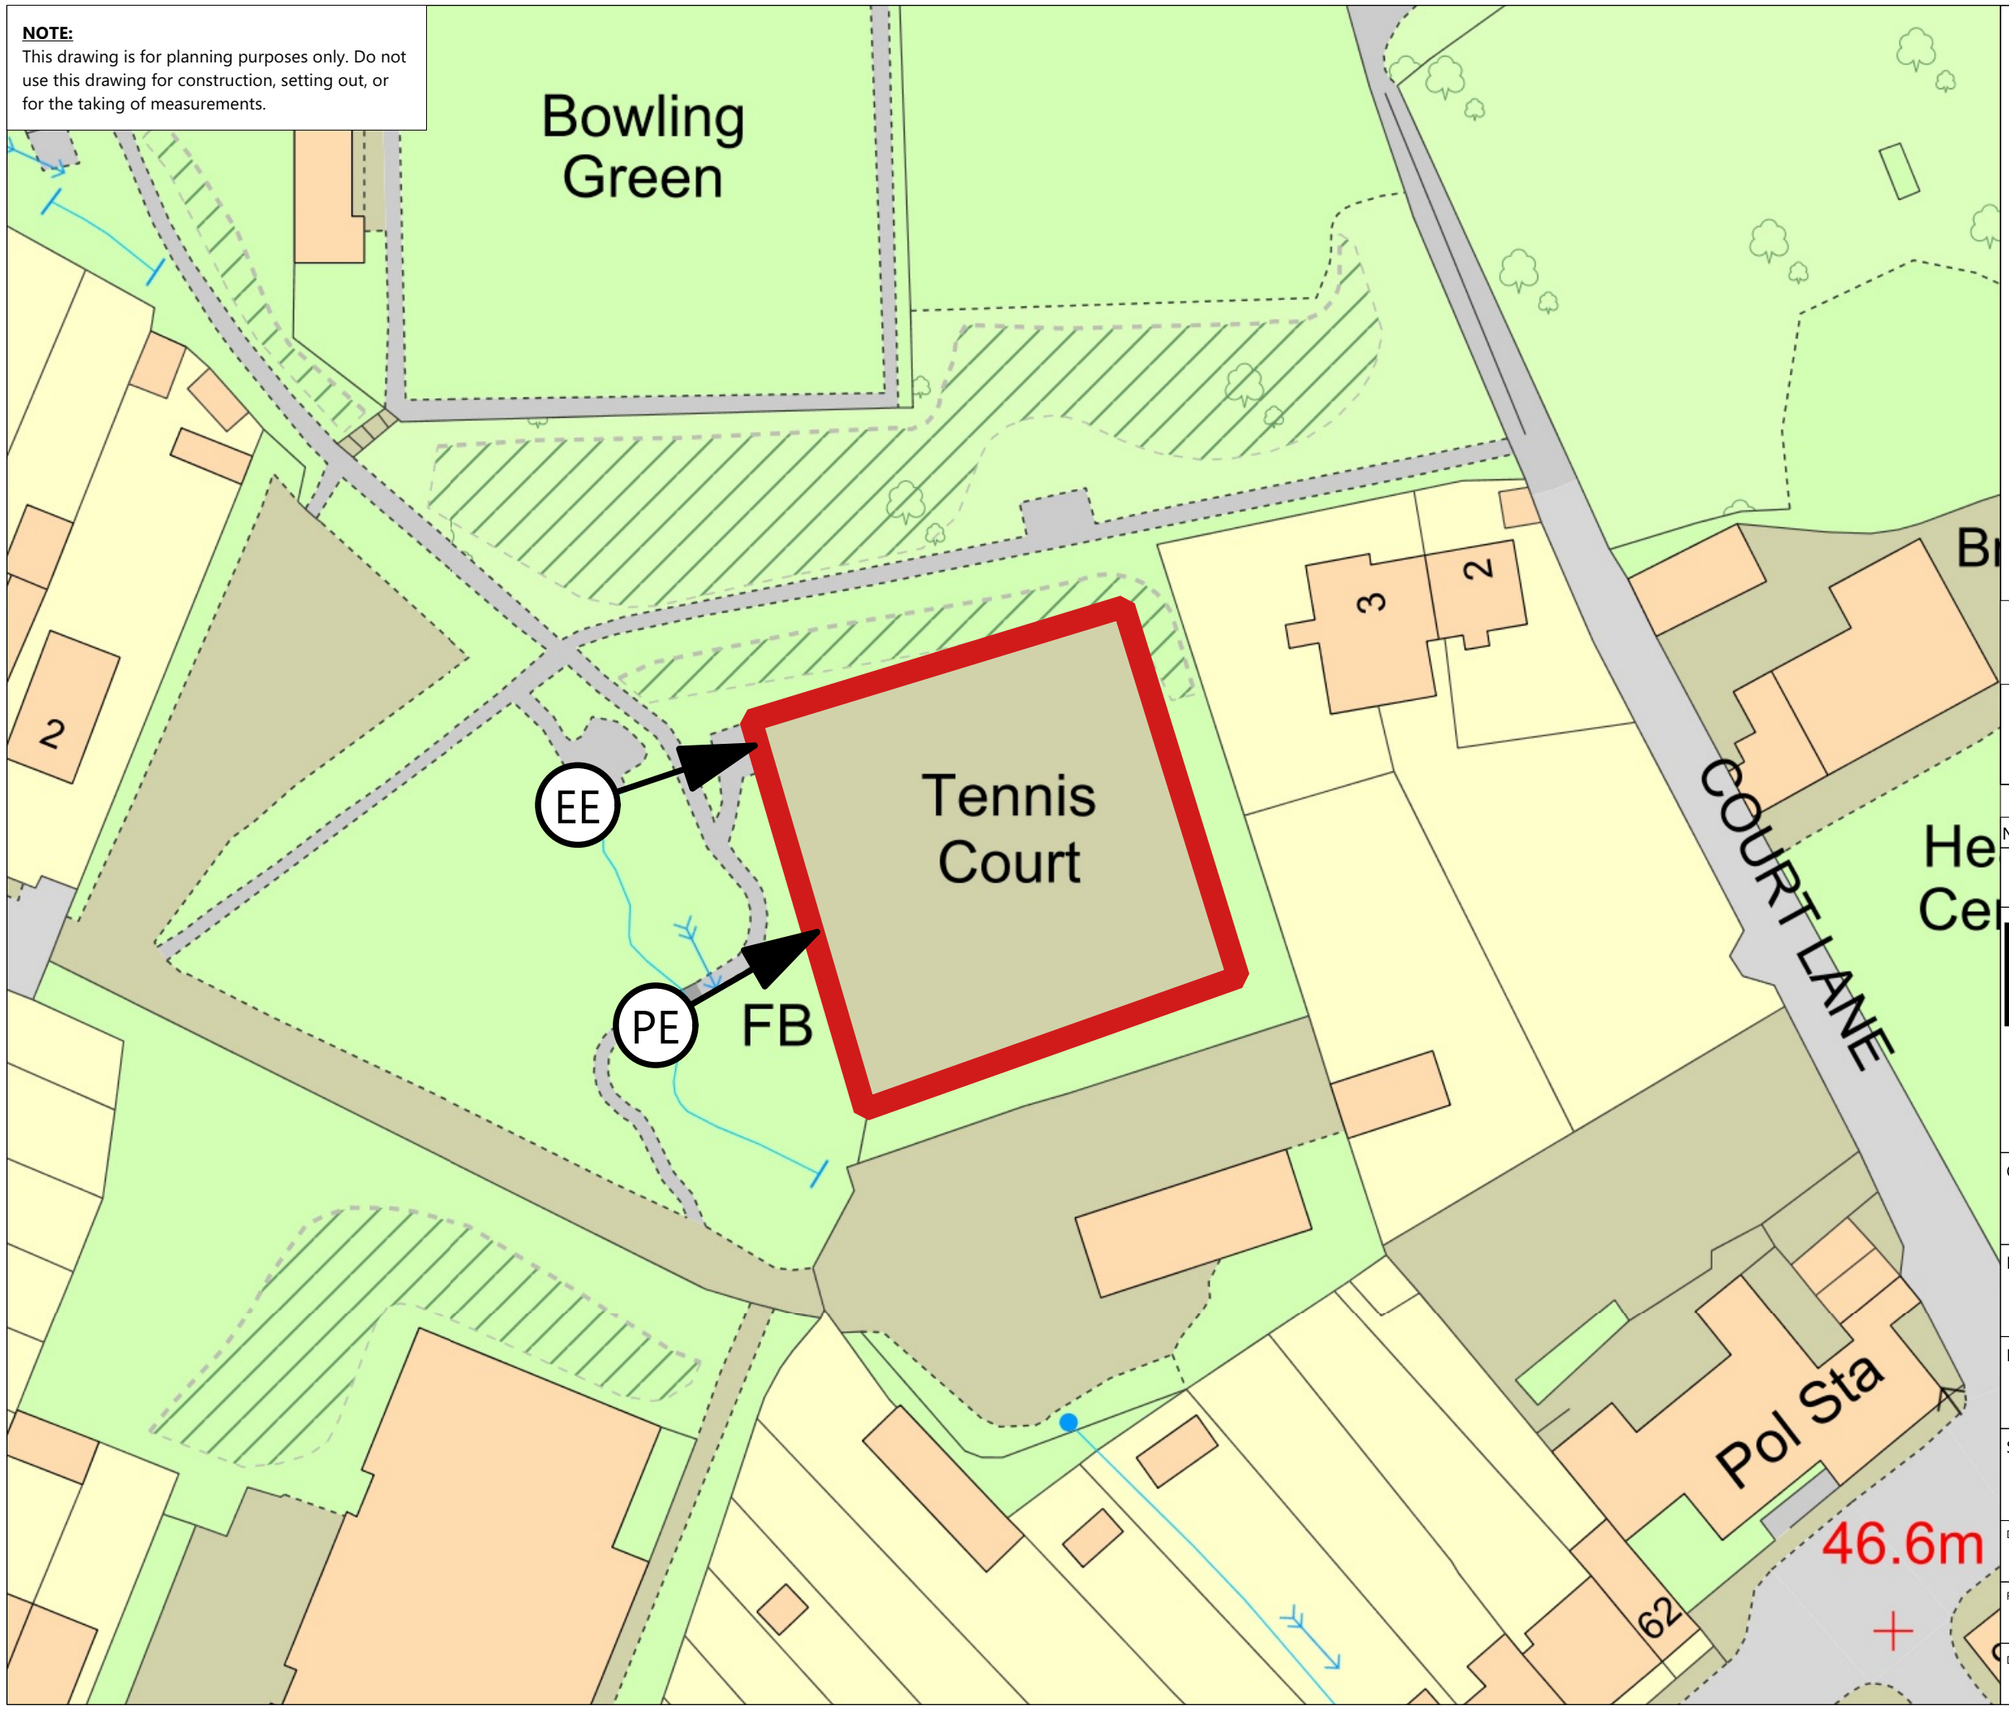


## Key

- Site boundary.
- EE — Existing park entrance.
- PE — Proposed additional park entrance.

© Crown copyright and database rights 2024
Ordnance Survey: 100023392

0 10 15 20 25 M

N

| No. | Date | By | Revision Notes |
|---|---|---|---|
| 1 | 11/09/2024 | DC | Initial issue. |

ND Landscape Architects Ltd.
259 Edleston Road
Crewe, Cheshire
CW2 7EA

Client:
Neath Port Talbot Council

Project Title:
King George V Park

Purpose of Issue:
Planning

Contact:
Marie Fowler
m.fowler@npt.gov.uk

Sheet Title:
Location Plan

| Drawn by: | Revision: | Scale: |
|---|---|---|
| DC | 1 | 1:500 @A3 |

| Reviewed by: | Project Number: |
|---|---|
| NW | 1139-NDLA-00-00-DR-L |

| Date: | Sheet Number: |
|---|---|
| 28/11/2024 | 1010 |