


NOTE:
This drawing is for planning purposes only. Do not use this drawing for construction, setting out, or for the taking of measurements.

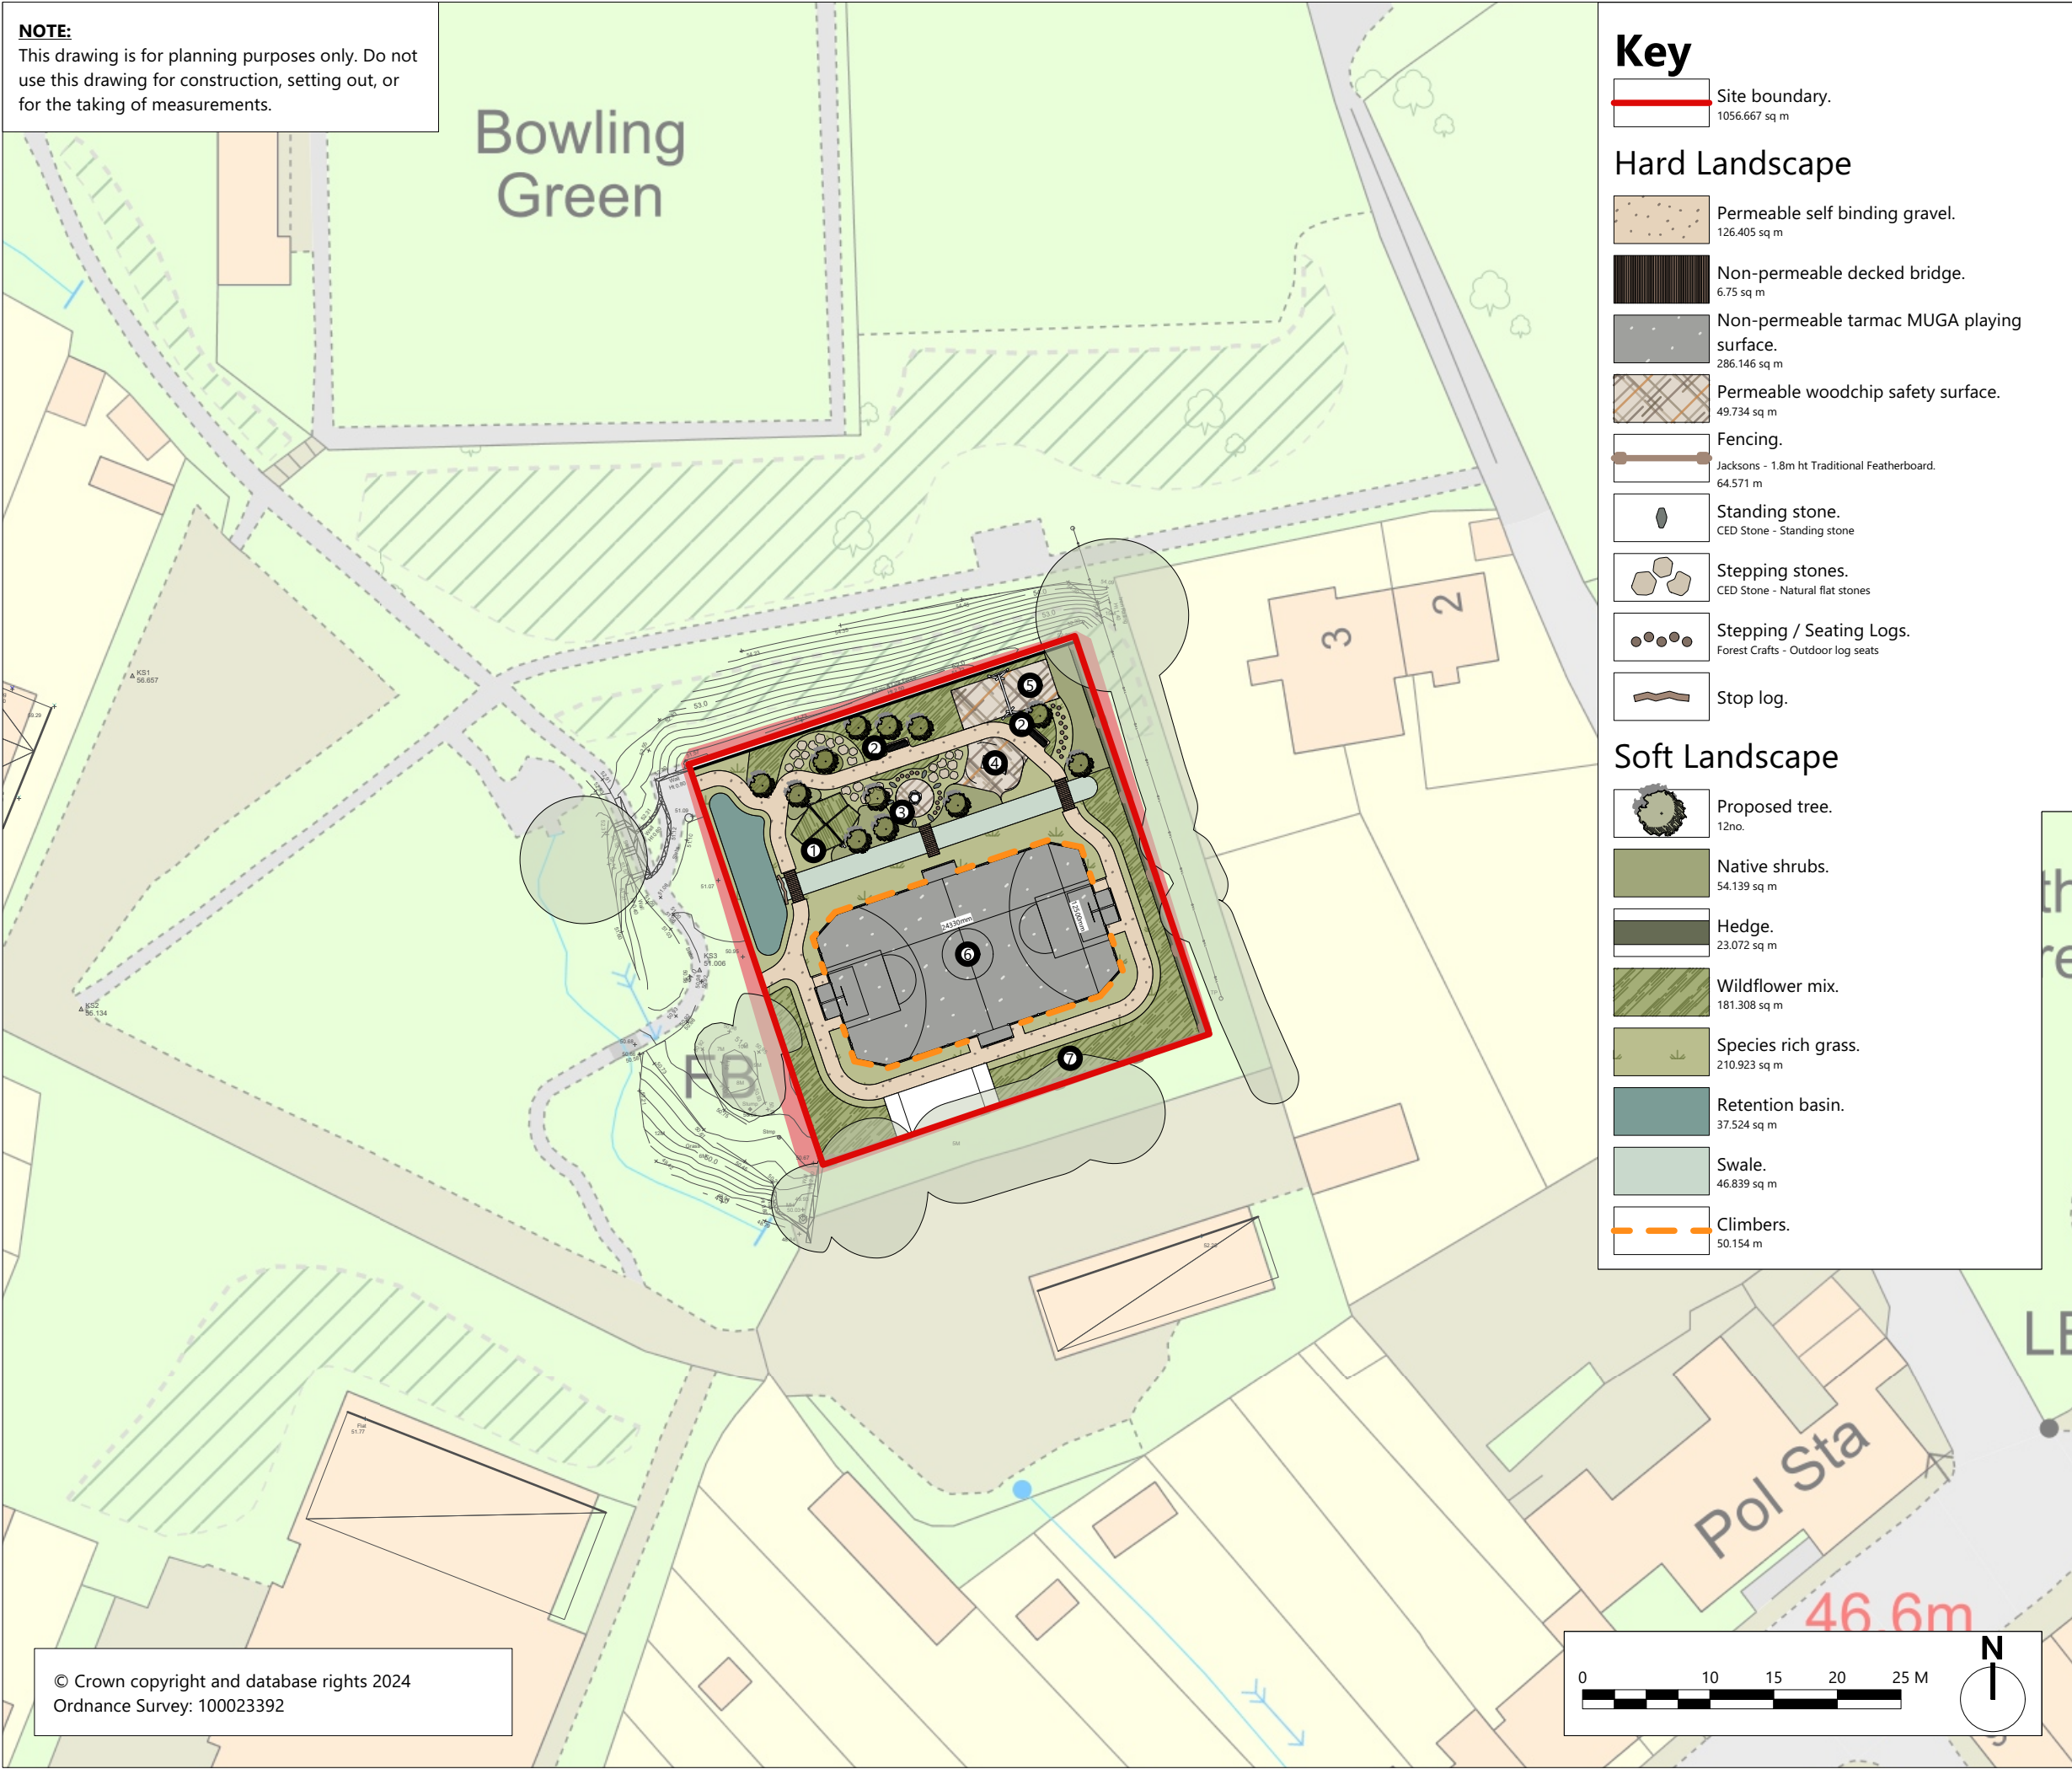

Key

Site boundary.
1056.667 sq m

Hard Landscape

Permeable self binding gravel.
126.405 sq m

Non-permeable decked bridge.
6.75 sq m

Non-permeable tarmac MUGA playing surface.
286.146 sq m

Permeable woodchip safety surface.
49.734 sq m

Fencing.
Jacksons - 1.8m ht Traditional Featherboard.
64.571 m

Standing stone.
CED Stone - Standing stone

Stepping stones.
CED Stone - Natural flat stones

Stepping / Seating Logs.
Forest Crafts - Outdoor log seats

Stop log.

Soft Landscape

Proposed tree.
12no.

Native shrubs.
54.139 sq m

Hedge.
23.072 sq m

Wildflower mix.
181.308 sq m

Species rich grass.
210.923 sq m

Retention basin.
37.524 sq m

Swale.
46.839 sq m

Climbers.
50.154 m

Existing Landscape

Existing tree.

Existing wall.

Furniture

1 Hollow / Felled log.

2 Bench.
Vestre - VROOM Bench 617

3 Rock stack.
CED Stone - Play tower 1m

4 reen Roof Shelter.
Handspring - Bird nest shelter

5 Swings.
Proludic - Swings J490

6 Multi use games area.
Proludic - MUGA 24x12m J22209, will remain open 24/7

7 Skate ramp.
A1 Skate Ramps - Bespoke Half Pipe Steel frame with Ramp Armor 8.5x3.35m

No.	Date	By	Revision Notes
2	28/11/2024	DC	Amended layout.



ND Landscape Architects Ltd.

259 Edleston Road
Crewe, Cheshire
CW2 7EA

Client:
Neath Port Talbot Council

Project Title:
King George V Park

Purpose of Issue: Planning	Contact: Marie Fowler m.fowler@npt.gov.uk
-------------------------------	---

Sheet Title:
Landscape Proposals

Drawn by: DC	Revision: 2	Scale: 1:500 @A3
Reviewed by: NW	Project Number: 1139-NDLA-00-00-DR-L	
Date: 28/11/2024	Sheet Number: 1011	