


This drawing is for planning purposes only. Do not use this drawing for construction, setting out, or for the taking of measurements.

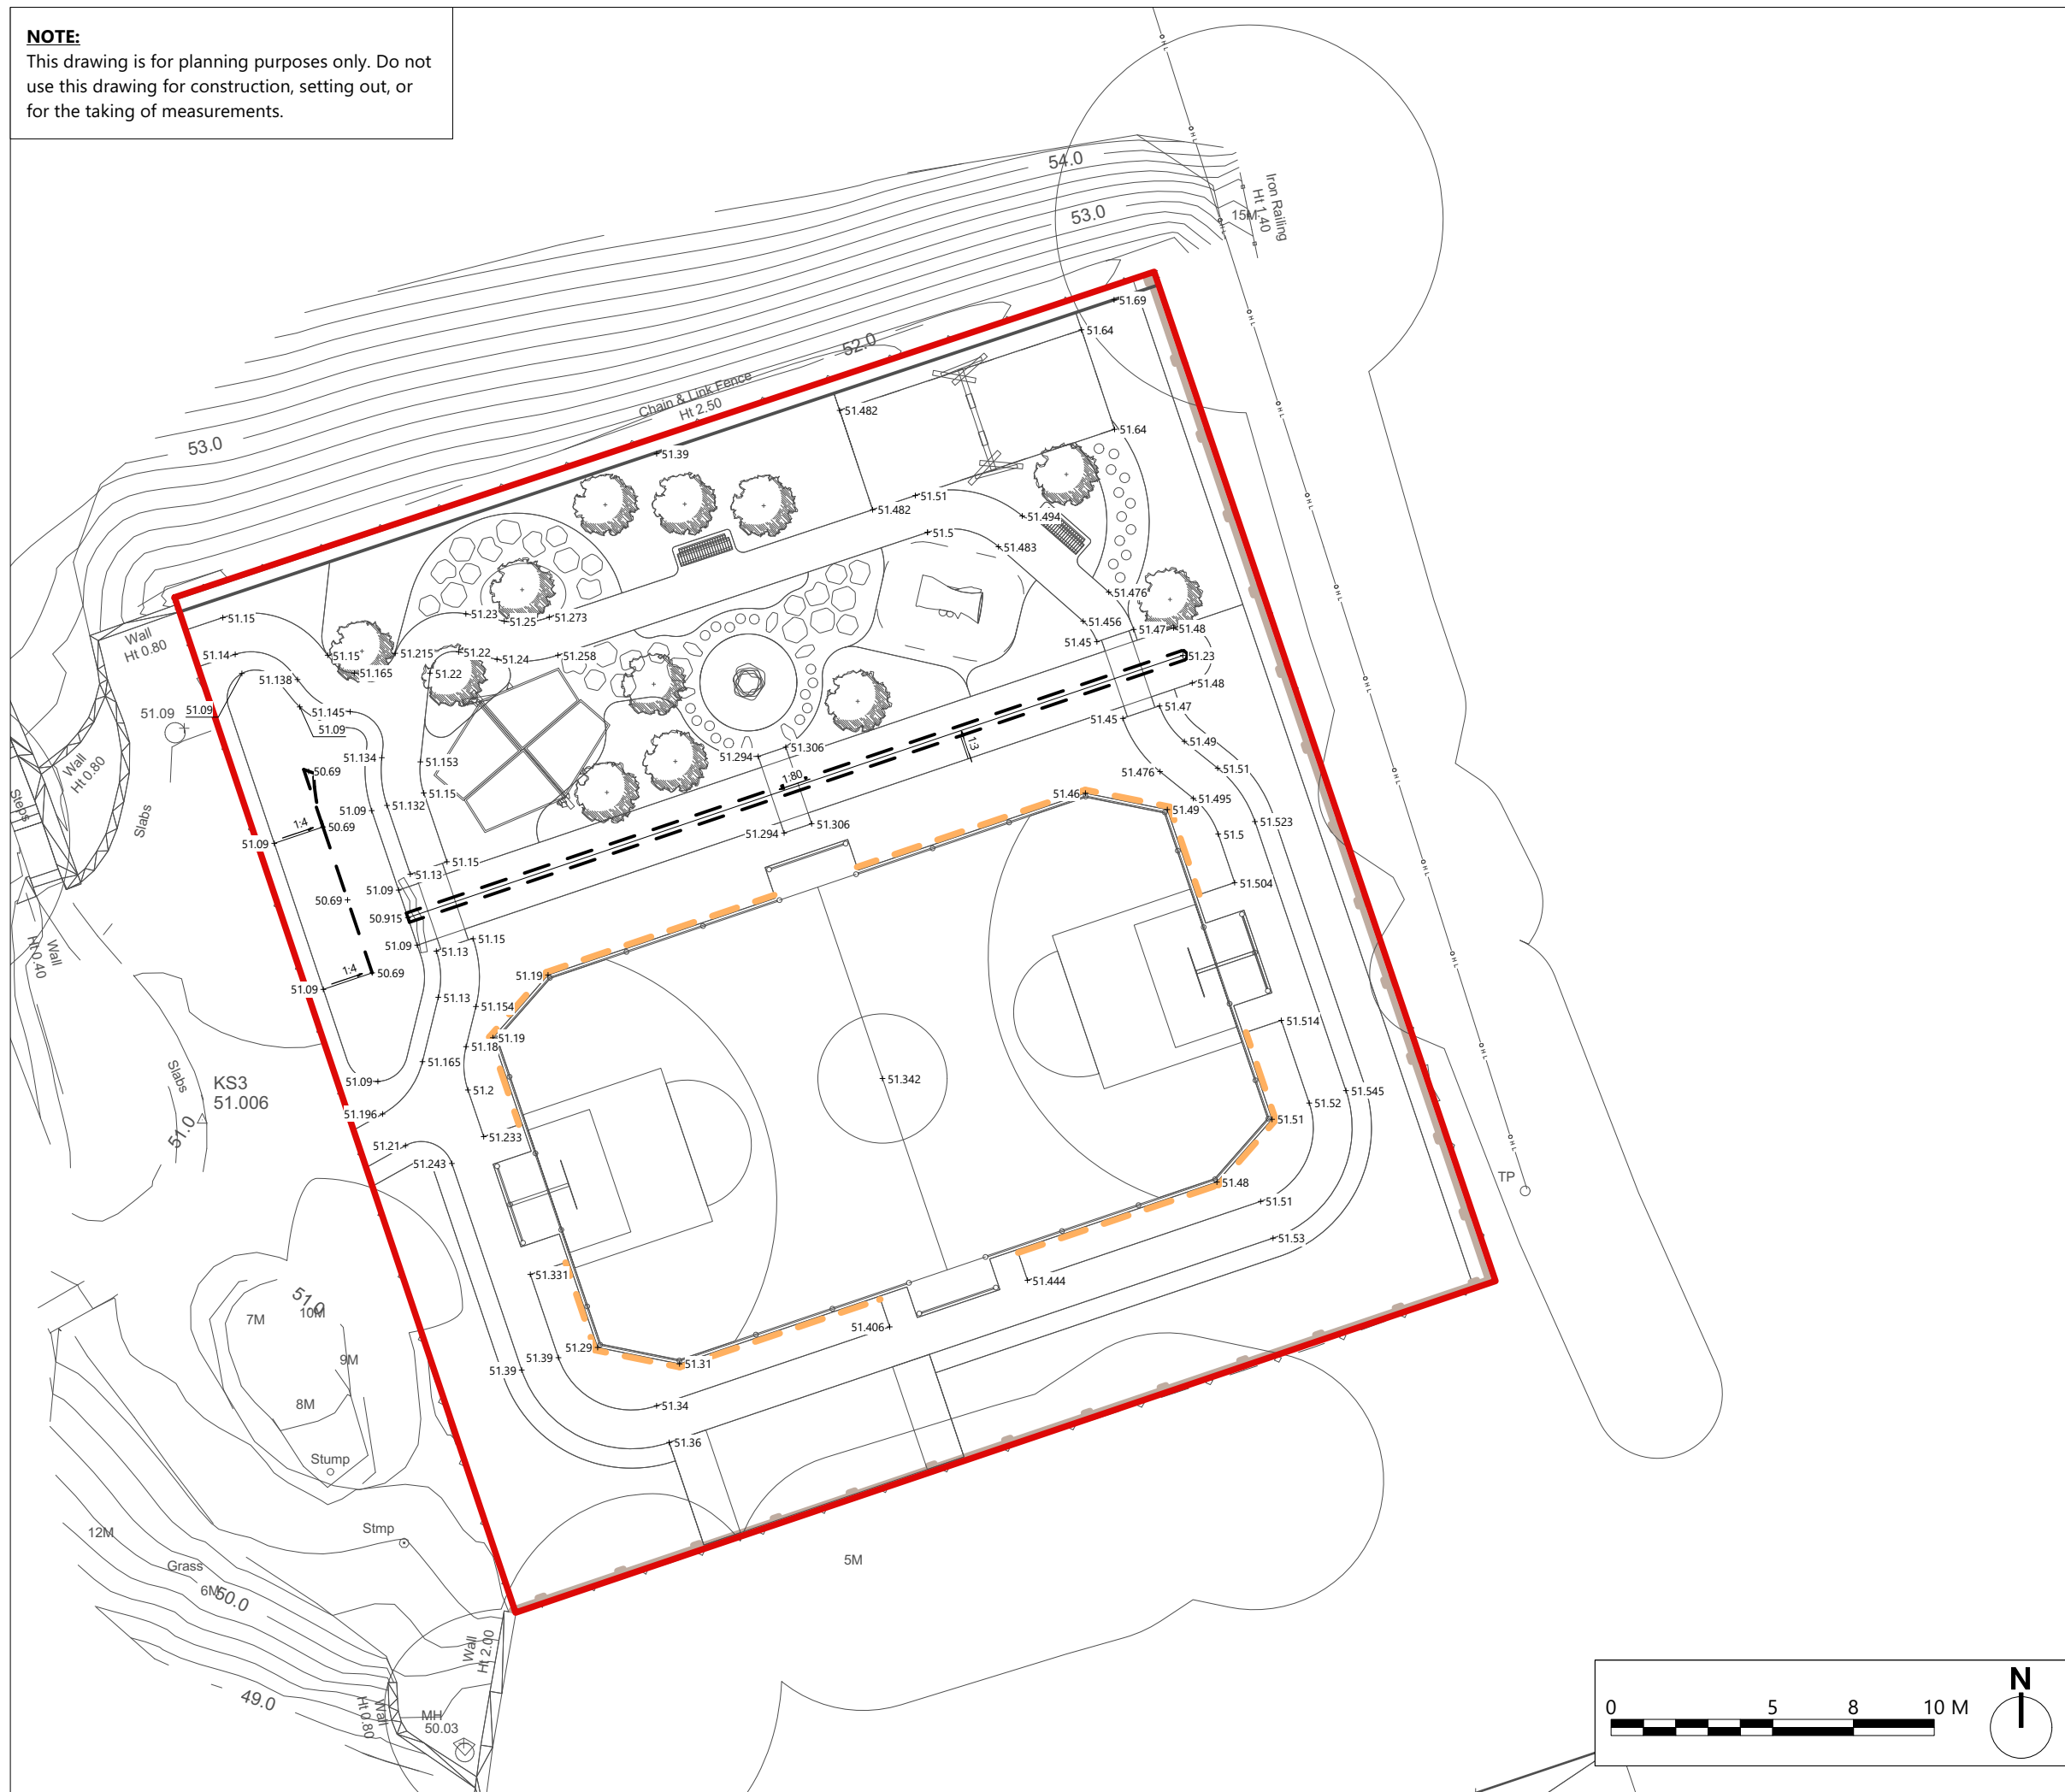

— 3 —

	+51.51
--	--------

1:25

--	--

No.	Date	By	Revision Notes
2	28/11/2024	DC	Amended layout.



**ND Landscape
Architects Ltd.**
259 Edleston Road
Crewe, Cheshire
CW2 7EA

Client: Neath Port Talbot Council

Project Title: King George V Park

Purpose of Issue:	Planning
-------------------	----------

Contact:
Marie Fowler
m.fowler@npt.gov.uk

Sheet Title:

Proposed Levels plan

Drawn by: DC	Revision: 2	Scale: 1:200 @A3
Reviewed by: NW	Project Number: 1139-NDLA-00-00-DR-L	
Date: 28/11/2024	Sheet Number: 1012	