



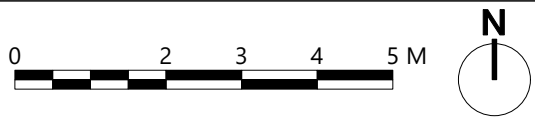

Key

- Site boundary.
- Existing landform.
- Existing levels.

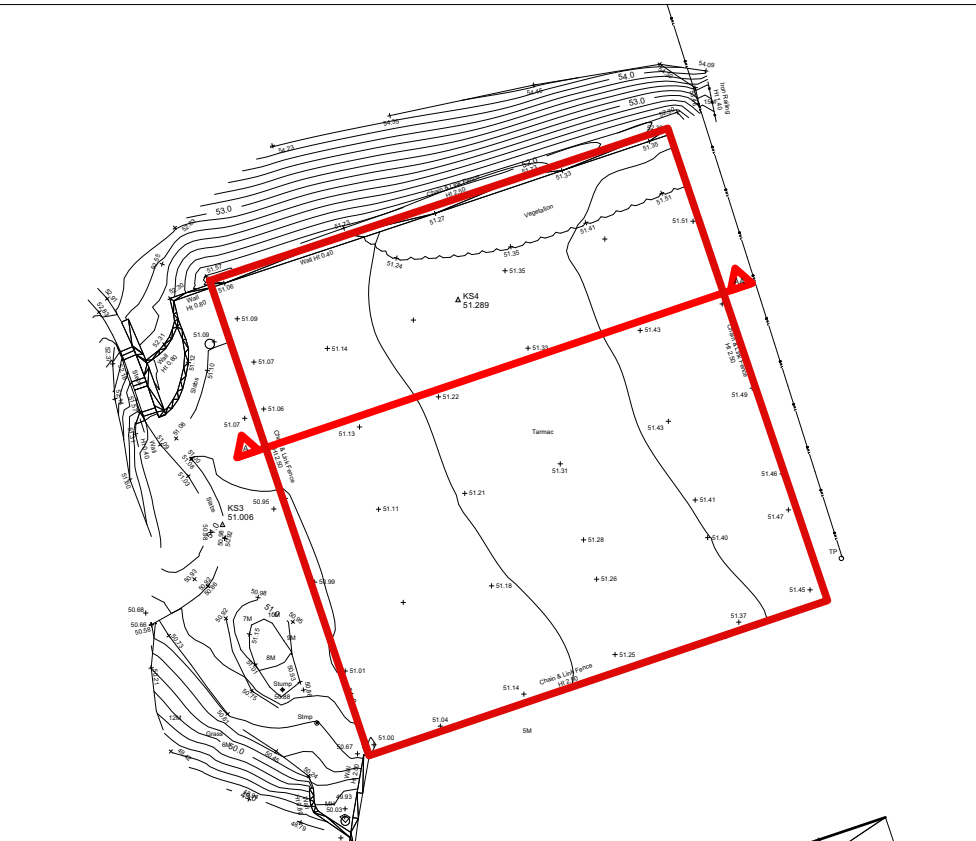

No.	Date	By	Revision Notes
1	28/11/2024	DC	Initial issue

ND
LA

ND Landscape
Architects Ltd.

259 Edleston Road
Crewe, Cheshire
CW2 7EA

Client:
Neath Port Talbot Council

Project Title:
King George V Park

Purpose of Issue: Planning	Contact: Marie Fowler m.fowler@npt.gov.uk
-------------------------------	---

Sheet Title:
Existing Section A

Drawn by: DC	Revision: 1	Scale: 1:100 @A3
Reviewed by: NW	Project Number: 1139-NDLA-00-00-DR-L	
Date: 28/11/2024	Sheet Number: 1013	

NOTE:
This drawing is for planning purposes only. Do not use this drawing for construction, setting out, or for the taking of measurements.