



This drawing is for planning purposes only. Do not use this drawing for construction, setting out, or for the taking of measurements.

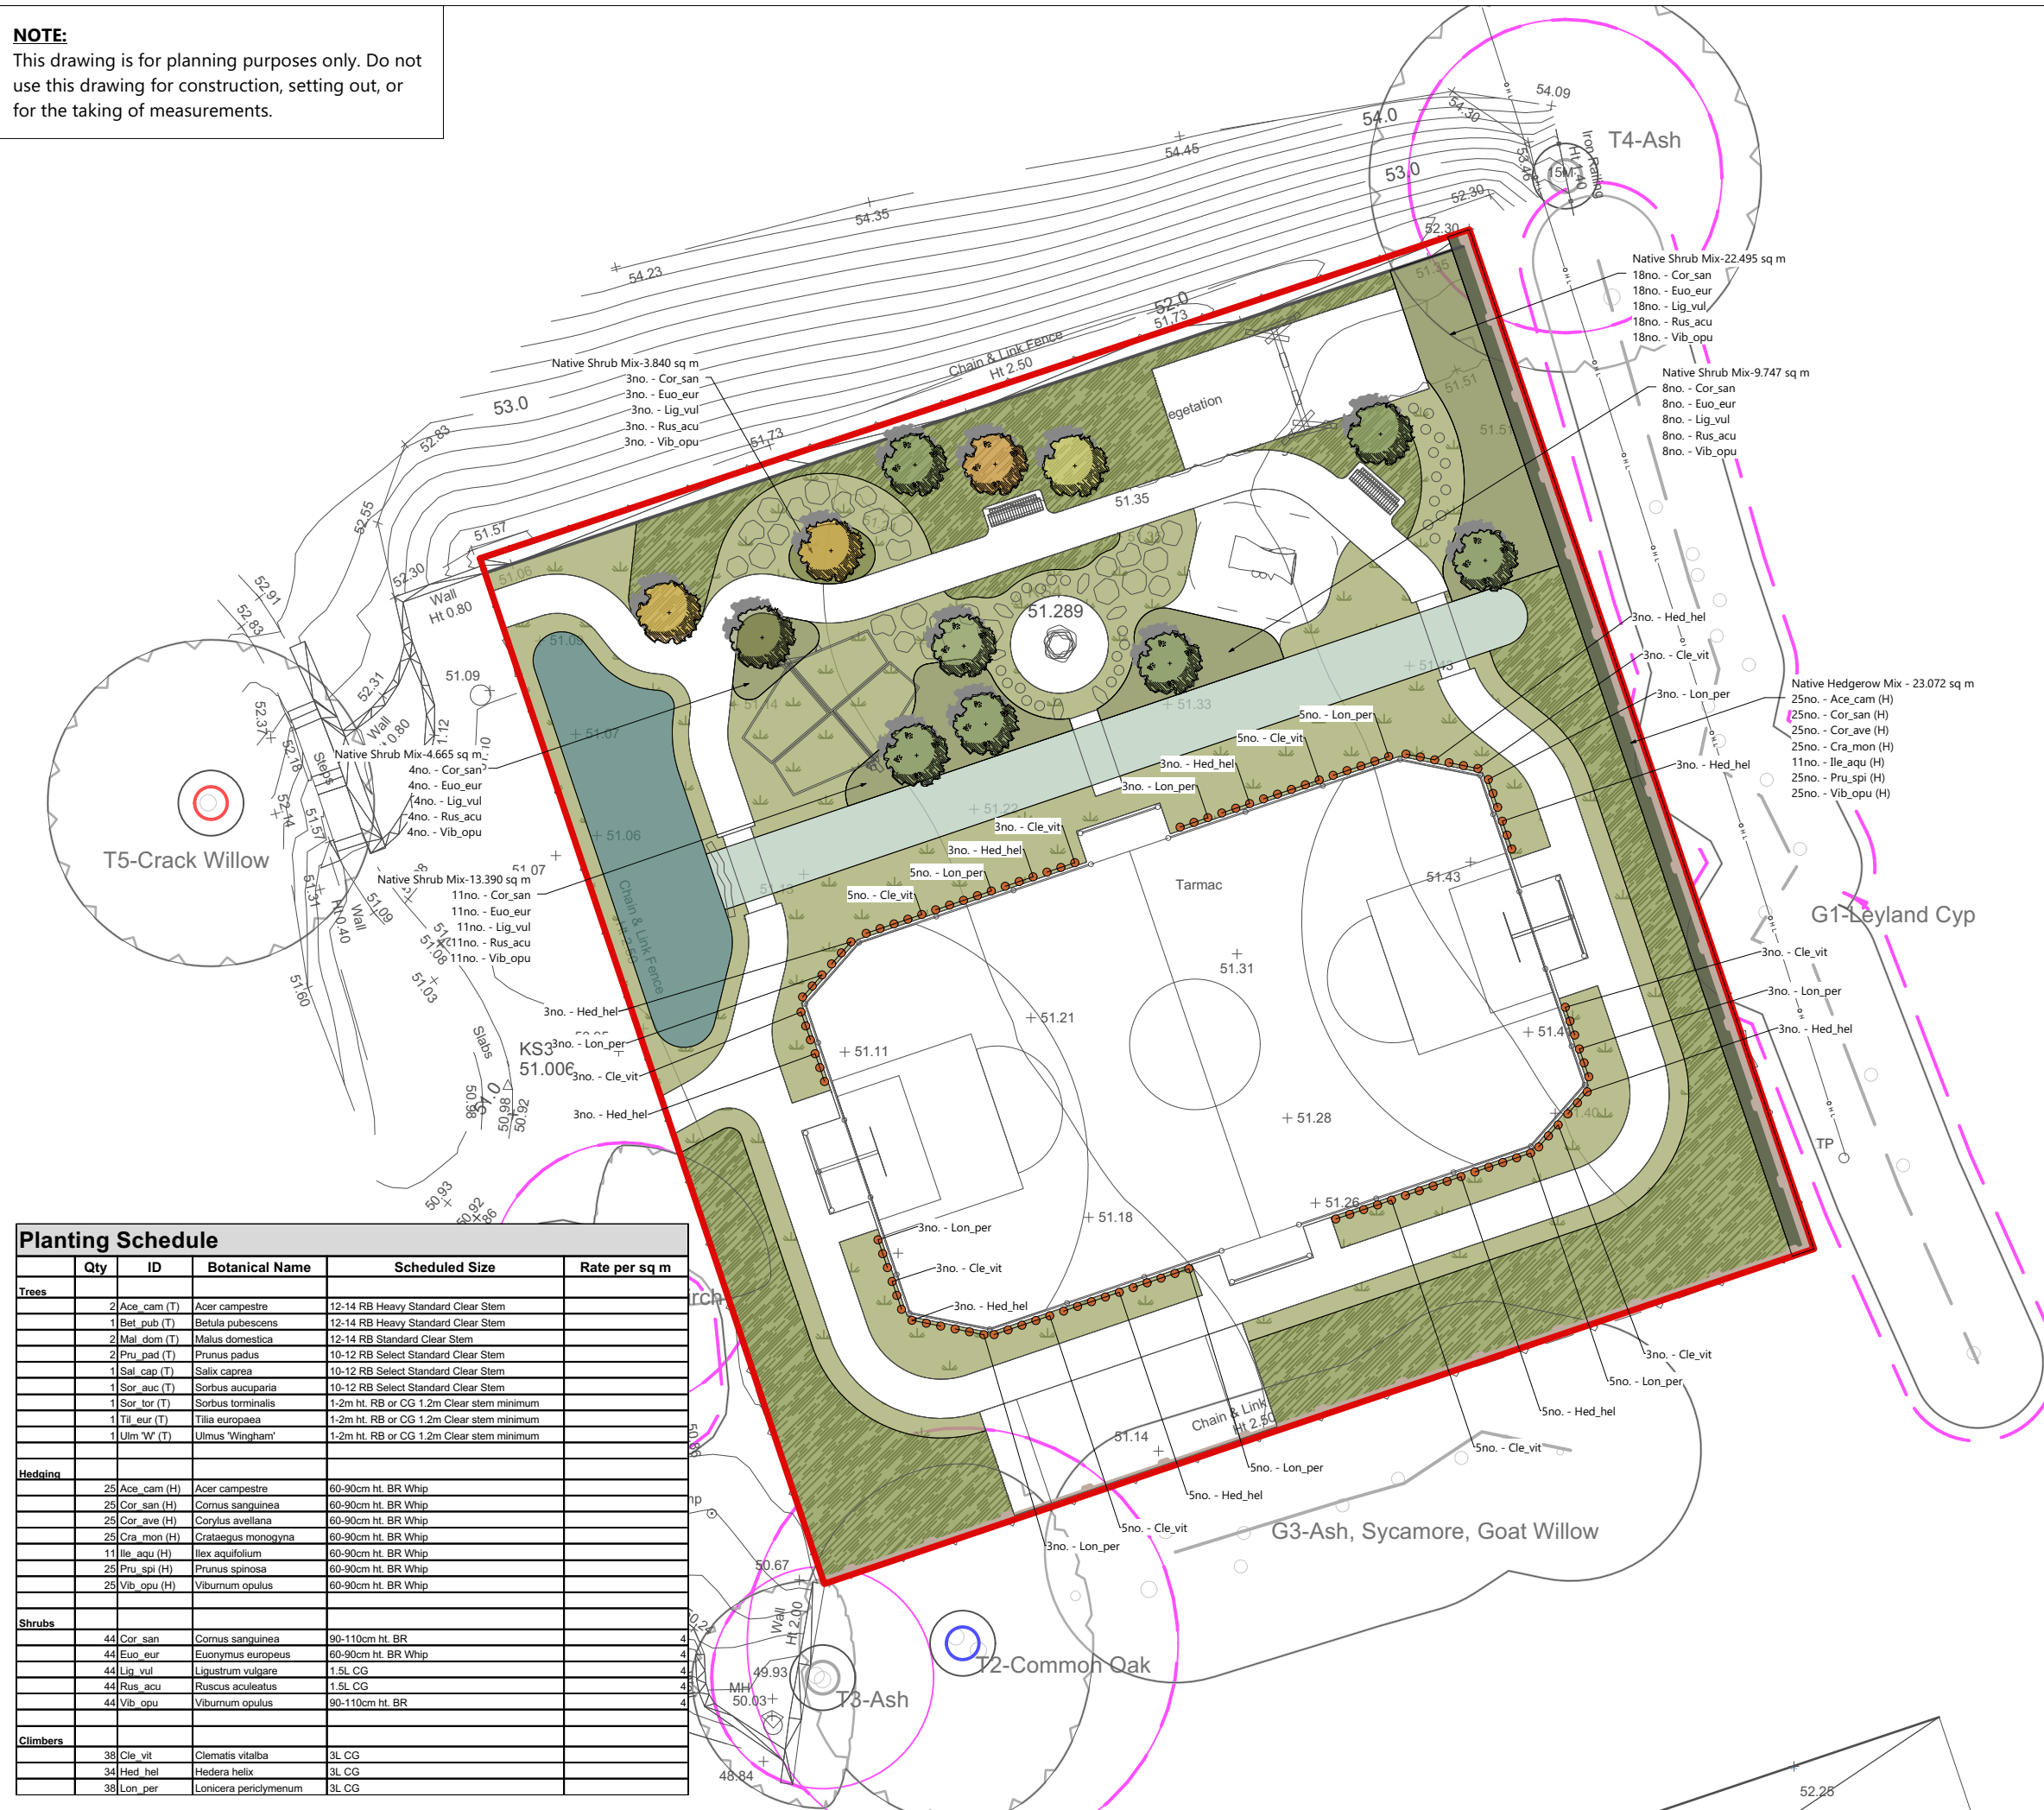

	Proposed tree. 12no.
	Native shrubs. 54,139 sq m
	Hedge. 23,072 sq m
	Wildflower mix. Emorsgate EM3F or approved alternative (200g). 181,308 sq m
	Species rich grass. Emorsgate EL1 or approved alternative (400g). 210,923 sq m
	Retention basin / swale. Emorsgate EM8F or approved alternative (140g). 84,363 sq m
	Climbers.

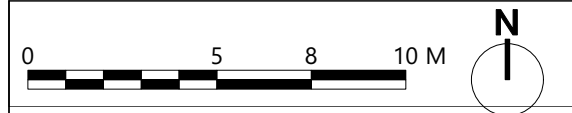

No.	Date	By	Revision Notes
2	28/11/2024	DC	Amended layout.

The logo for ND Landscape Architects Ltd. features the letters 'ND' stacked above 'LA' in a large, bold, black, sans-serif font. The letters are slightly stylized, with the 'N' and 'L' having a thick, blocky appearance. To the right of the logo, the company name 'ND Landscape Architects Ltd.' is written in a black, sans-serif font, with 'ND Landscape' on the first line and 'Architects Ltd.' on the second line. Below the company name, the address '259 Edleston Road', 'Crewe, Cheshire', and 'CW2 7EA' is listed in a smaller, black, sans-serif font, with each line of the address on a separate line.

ND
LA

ND Landscape
Architects Ltd.

259 Edleston Road
Crewe, Cheshire
CW2 7EA

Purpose of Issue:

Planning

Project Title:

King George V Park

Sheet Title:

Planting Plan

Drawn by: DC	Revision: 2	Scale: 1:200 @A3
Reviewed by: RF	Project Number: 1139-NDLA-00-00-DR-L	
Date: 28/11/2024	Sheet Number: 3001	