


NOTE:
This drawing is for planning purposes only. Do not use this drawing for construction, setting out, or for the taking of measurements.

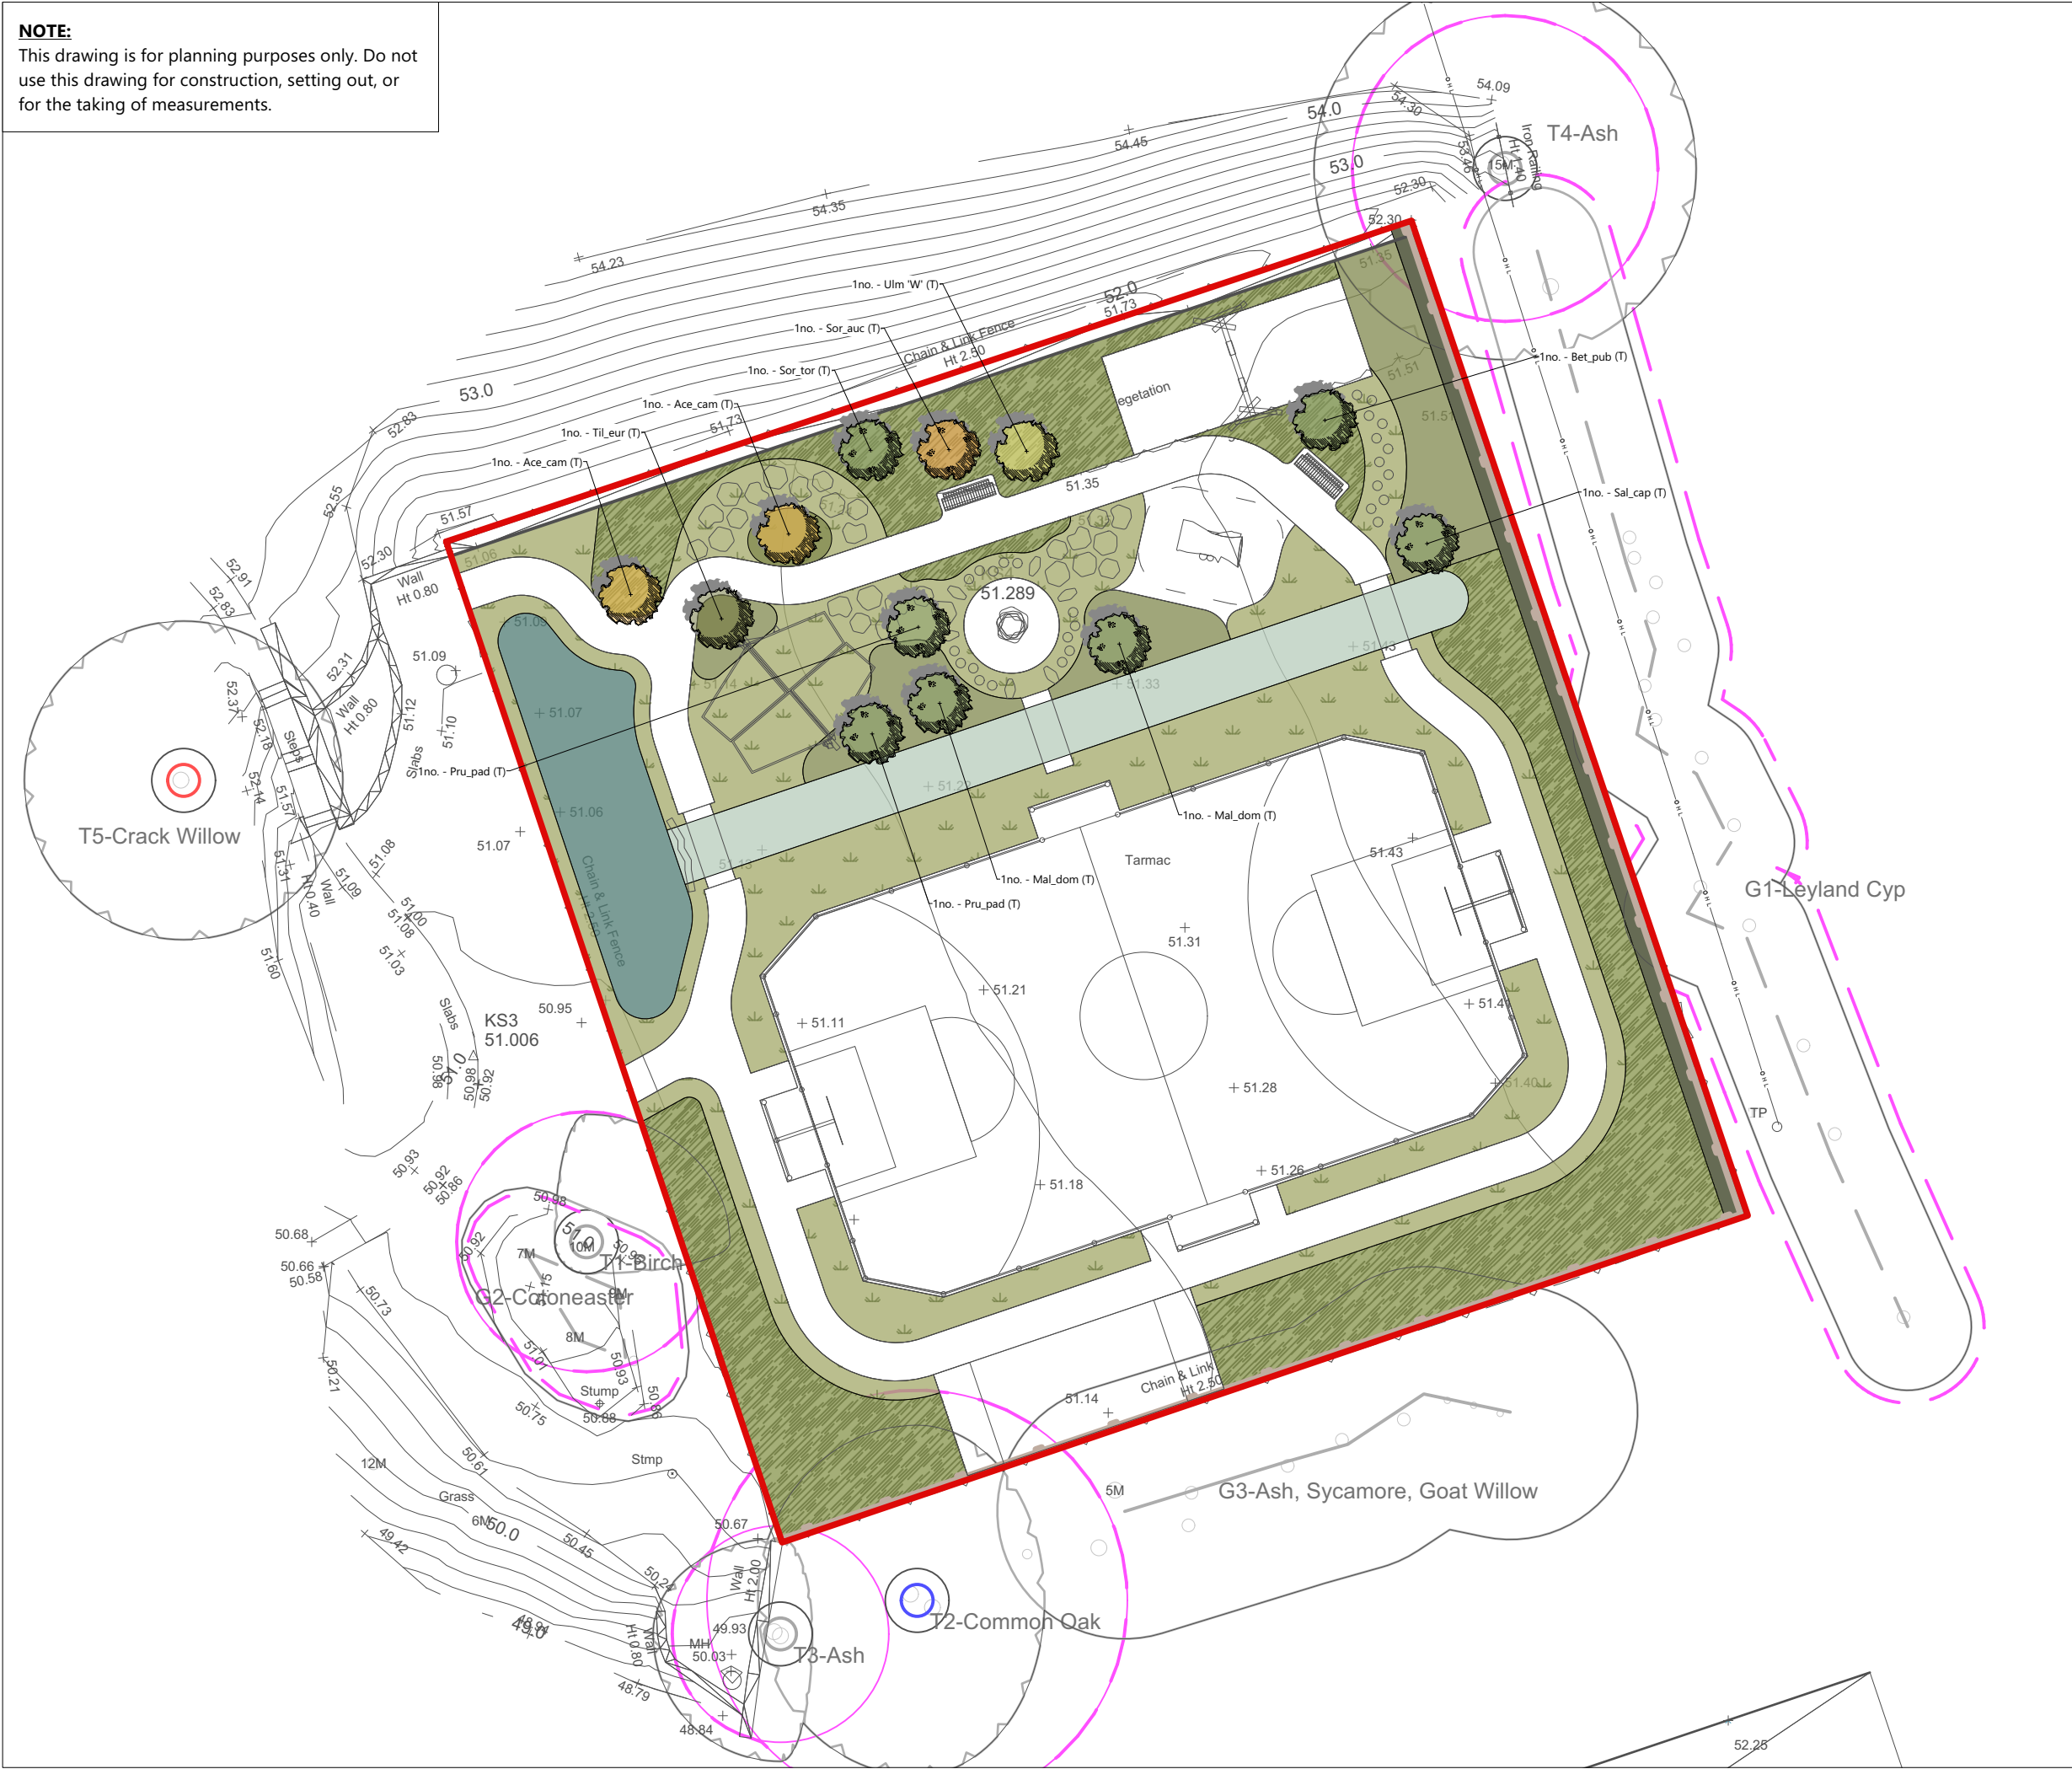

Key

-  Proposed tree.
12no.
-  Native shrubs.
54.139 sq m
-  Hedge.
23.072 sq m
-  Wildflower mix.
Emorsgate EM3F or approved alternative (200g).
181.308 sq m
-  Species rich grass.
Emorsgate EL1 or approved alternative (400g).
210.923 sq m
-  Retention basin / swale.
Emorsgate EM8F or approved alternative (140g).
84.363 sq m

No.	Date	By	Revision Notes
2	28/11/2024	DC	Amended layout.



ND Landscape Architects Ltd.
259 Edleston Road
Crewe, Cheshire
CW2 7EA

Purpose of Issue:

Planning

Project Title:

King George V Park

Sheet Title:

Tree Planting Plan

Drawn by: DC	Revision: 2	Scale: 1:200 @A3
Reviewed by: RF	Project Number: 1139-NDLA-00-00-DR-L	
Date: 28/11/2024	Sheet Number: 3002	