


CD1

Self-Binding Gravel Path to Asphalt MUGA with Concrete flush Pin Kerb

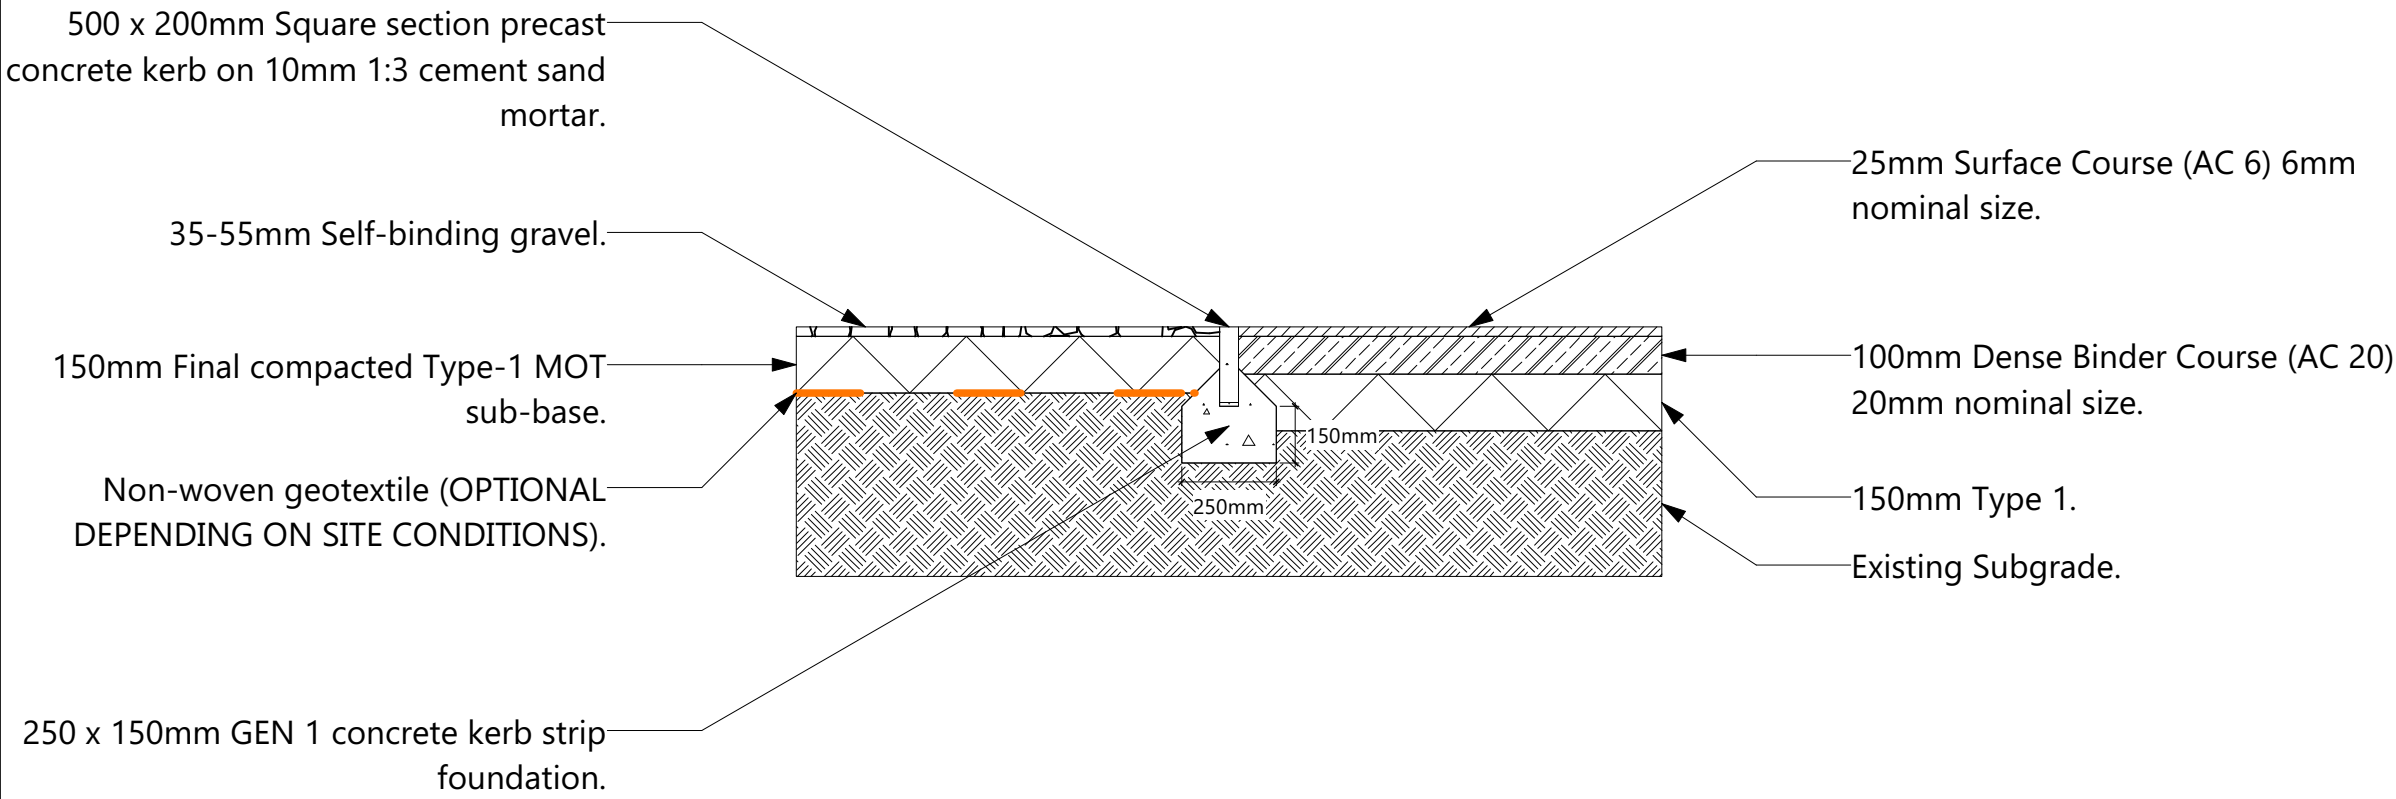

NOTE:
This drawing is for planning purposes only. Do not use this drawing for construction, setting out, or for the taking of measurements.



No.	Date	By	Revision Notes
1	11/09/2024	DC	Initial issue.

NDLA

ND Landscape Architects Ltd.

259 Edleston Road
Crewe, Cheshire
CW2 7EA

Purpose of Issue:

Planning

Project Title:


King George V Park

Sheet Title:

Construction Detail 1

Drawn by: DC	Revision: 1	Scale: 1:20 @A3
Reviewed by: RF	Project Number: 1139-NDLA-00-00-DR-L	
Date: 11/09/2024	Sheet Number: 4001	

Self-Binding Gravel Path to Woodchip Safety Surface with Timber edging

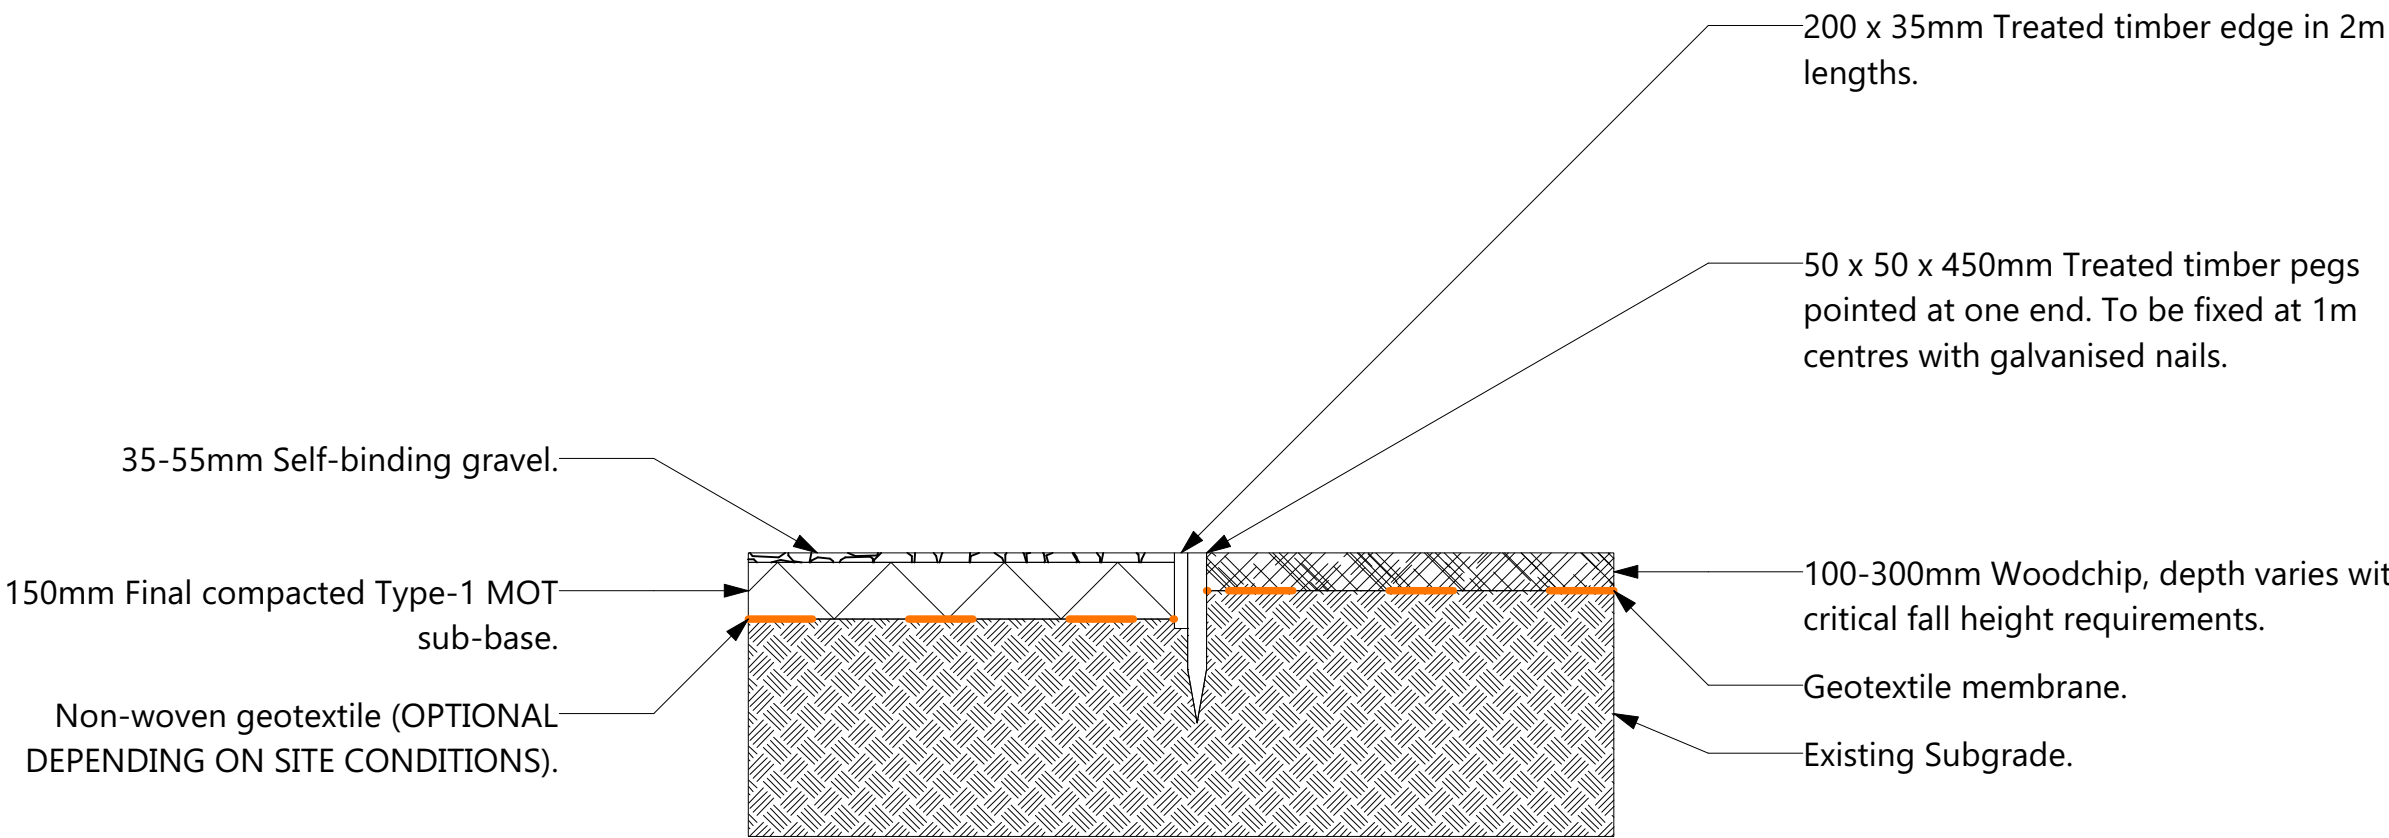

NOTE:
This drawing is for planning purposes only. Do not use this drawing for construction, setting out, or for the taking of measurements.



No.	Date	By	Revision Notes
1	11/09/2024	DC	Initial issue.

ND

LA

ND Landscape Architects Ltd.

259 Edleston Road
Crewe, Cheshire
CW2 7EA

Purpose of Issue:

Planning

Project Title:


King George V Park

Sheet Title:

Construction Detail 2

Drawn by: DC	Revision: 1	Scale: 1:20 @A3
Reviewed by: RF	Project Number: 1139-NDLA-00-00-DR-L	
Date: 11/09/2024	Sheet Number: 4002	

Self-Binding Gravel Path to Decked Bridge with Timber edging

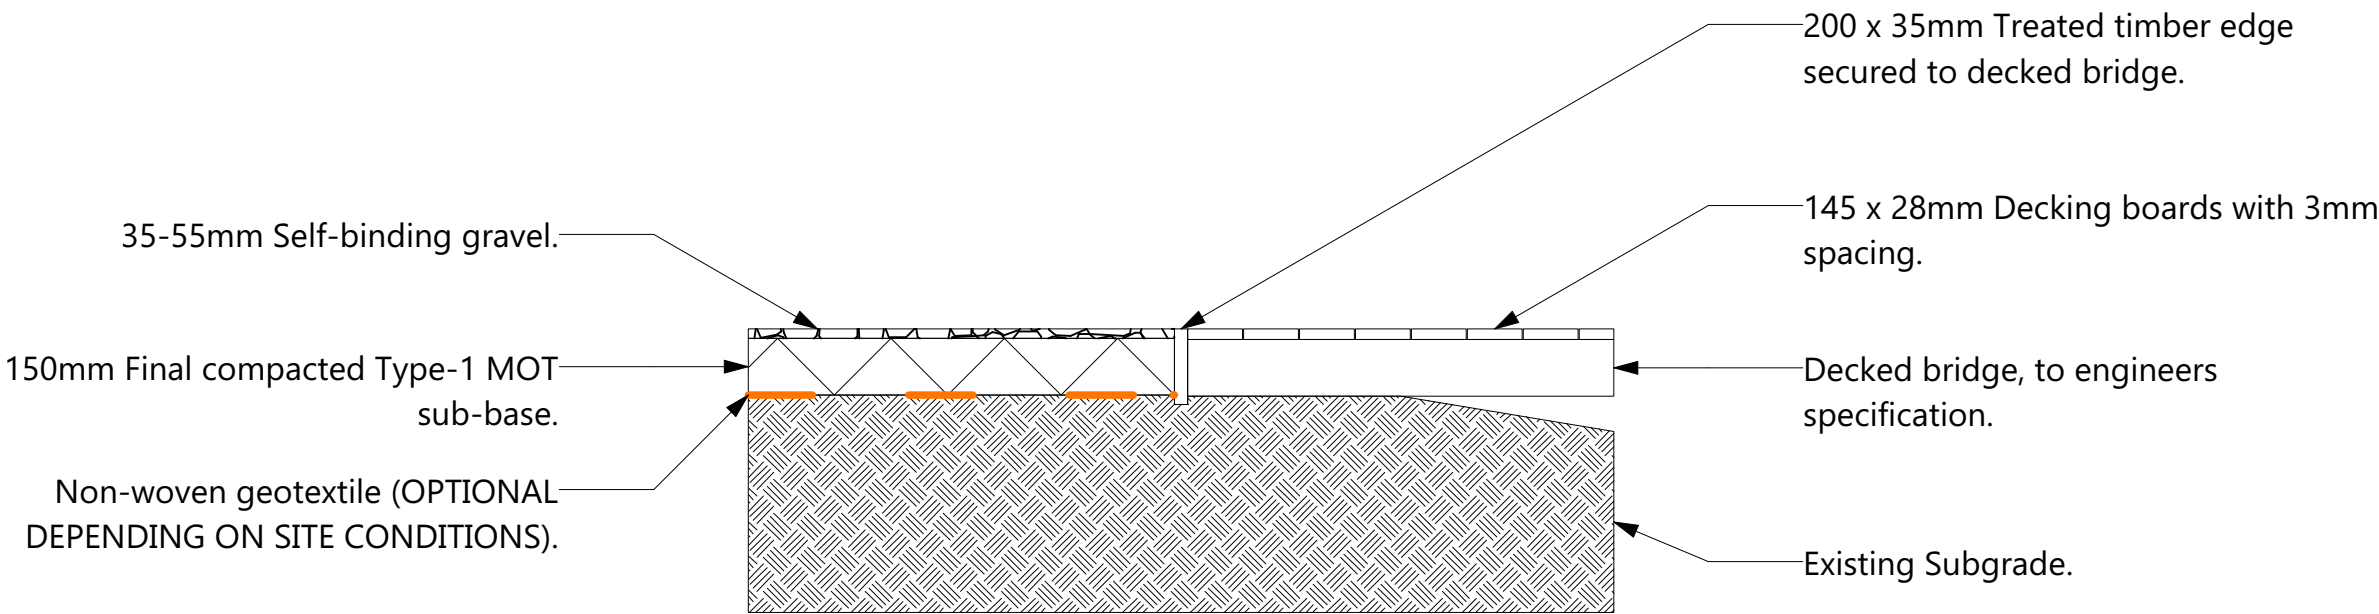

NOTE:
This drawing is for planning purposes only. Do not use this drawing for construction, setting out, or for the taking of measurements.



No.	Date	By	Revision Notes
1	11/09/2024	DC	Initial issue.

ND

LA

ND Landscape Architects Ltd.

259 Edleston Road
Crewe, Cheshire
CW2 7EA

Purpose of Issue:

Planning

Project Title:


King George V Park

Sheet Title:

Construction Detail 3

Drawn by: DC	Revision: 1	Scale: 1:20 @A3
Reviewed by: RF	Project Number: 1139-NDLA-00-00-DR-L	
Date: 11/09/2024	Sheet Number: 4003	

Self-Binding Gravel Path to Grass with Timber edging

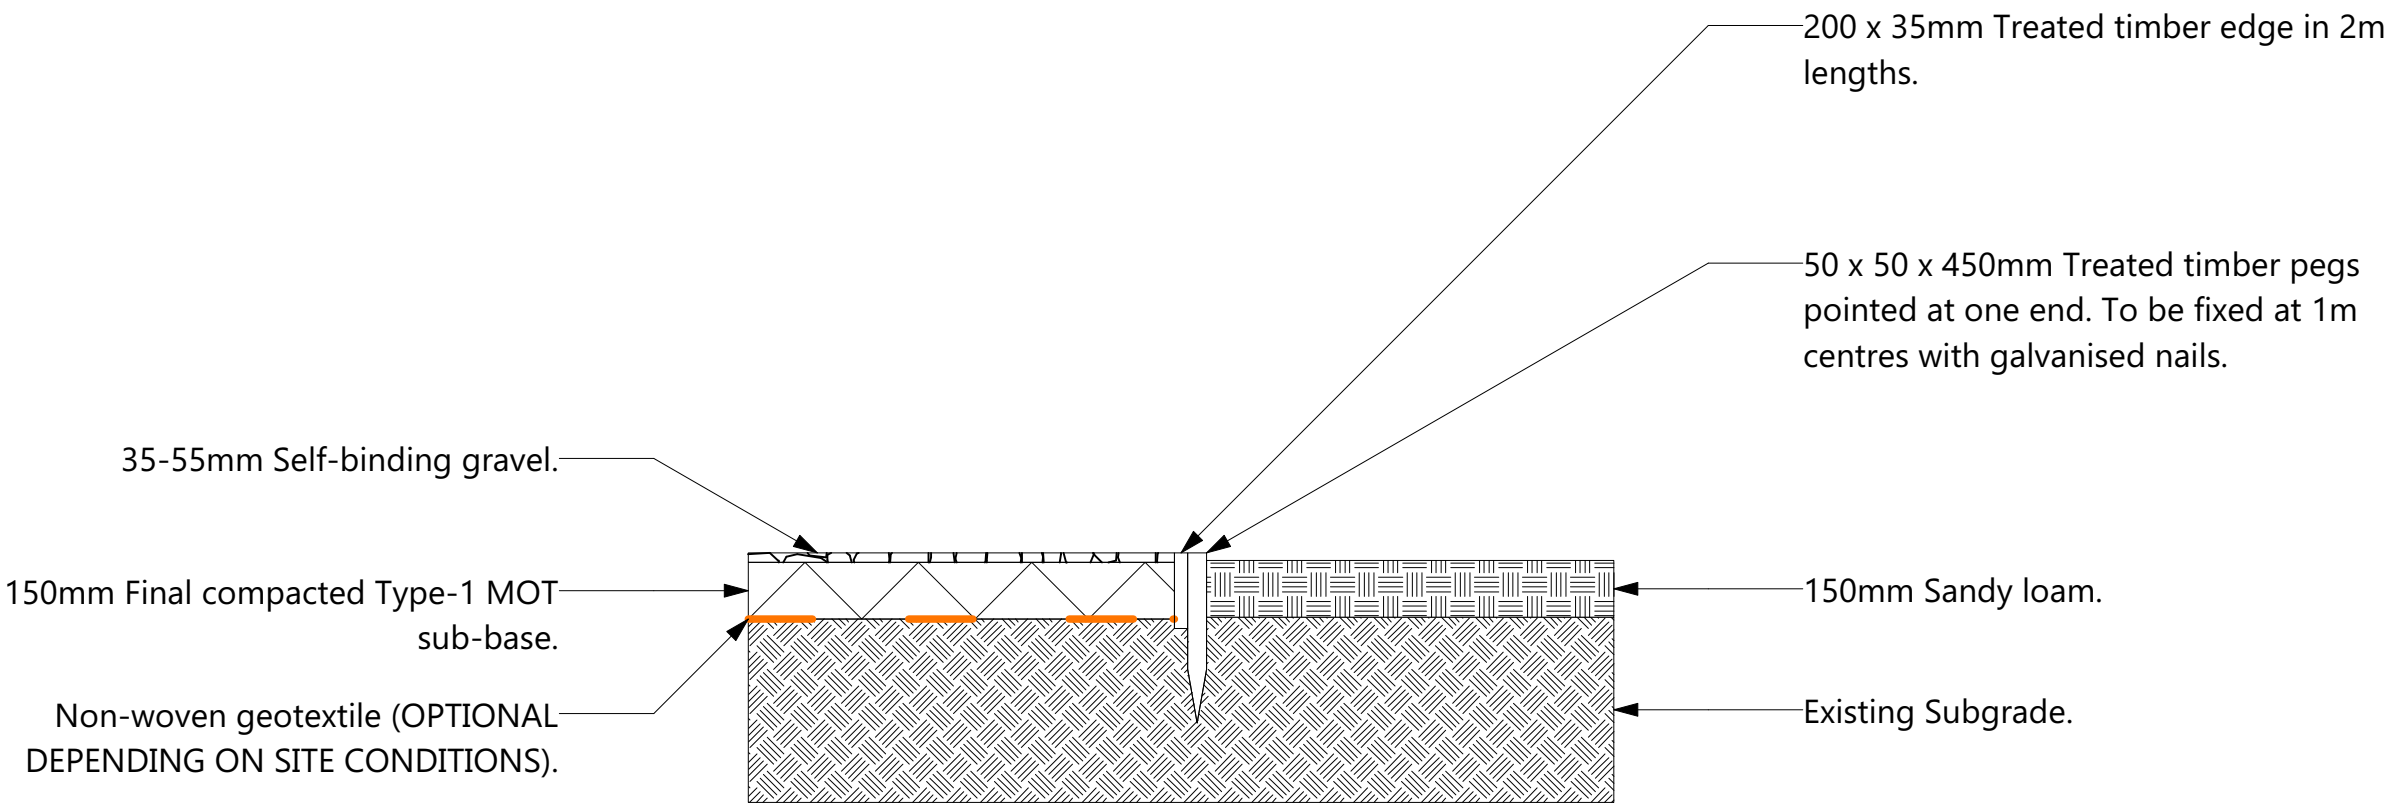

NOTE:
This drawing is for planning purposes only. Do not use this drawing for construction, setting out, or for the taking of measurements.



No.	Date	By	Revision Notes
1	11/09/2024	DC	Initial issue.

ND

LA

ND Landscape Architects Ltd.

259 Edleston Road
Crewe, Cheshire
CW2 7EA

Purpose of Issue:

Planning

Project Title:



King George V Park

Sheet Title:

Construction Detail 4

Drawn by: DC	Revision: 1	Scale: 1:20 @A3
Reviewed by: RF	Project Number: 1139-NDLA-00-00-DR-L	
Date: 11/09/2024	Sheet Number: 4004	

Self-Binding Gravel Path to Planting with Timber edging

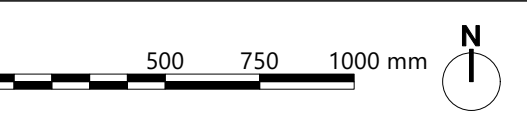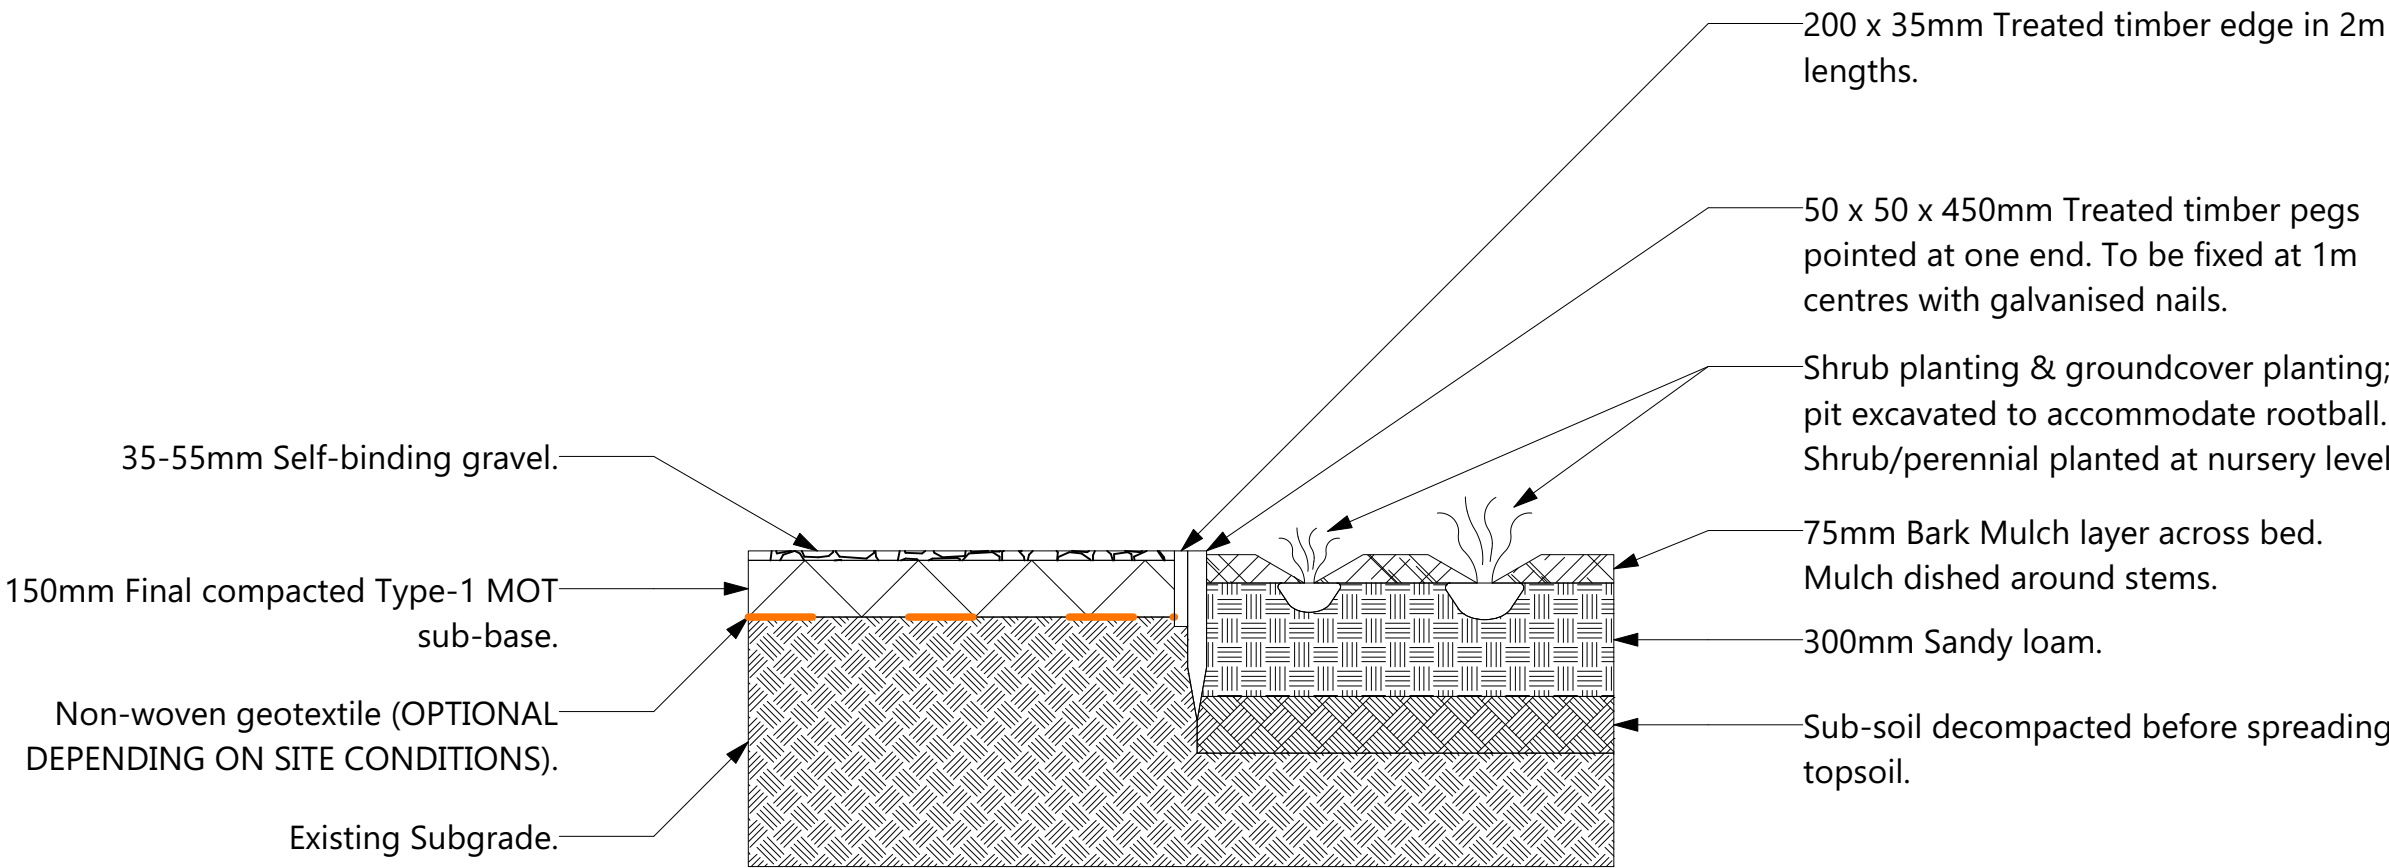

No.	Date	By	Revision Notes
1	11/09/2024	DC	Initial issue.



ND Landscape Architects Ltd.

259 Edleston Road
Crewe, Cheshire
CW2 7EA

Purpose of Issue:

Planning

Project Title:


King George V Park

Sheet Title:

Construction Detail 5

Drawn by: DC	Revision: 1	Scale: 1:20 @A3
Reviewed by: RF	Project Number: 1139-NDLA-00-00-DR-L	
Date: 11/09/2024	Sheet Number: 4005	

Asphalt MUGA to Grass with Concrete flush Pin Kerb

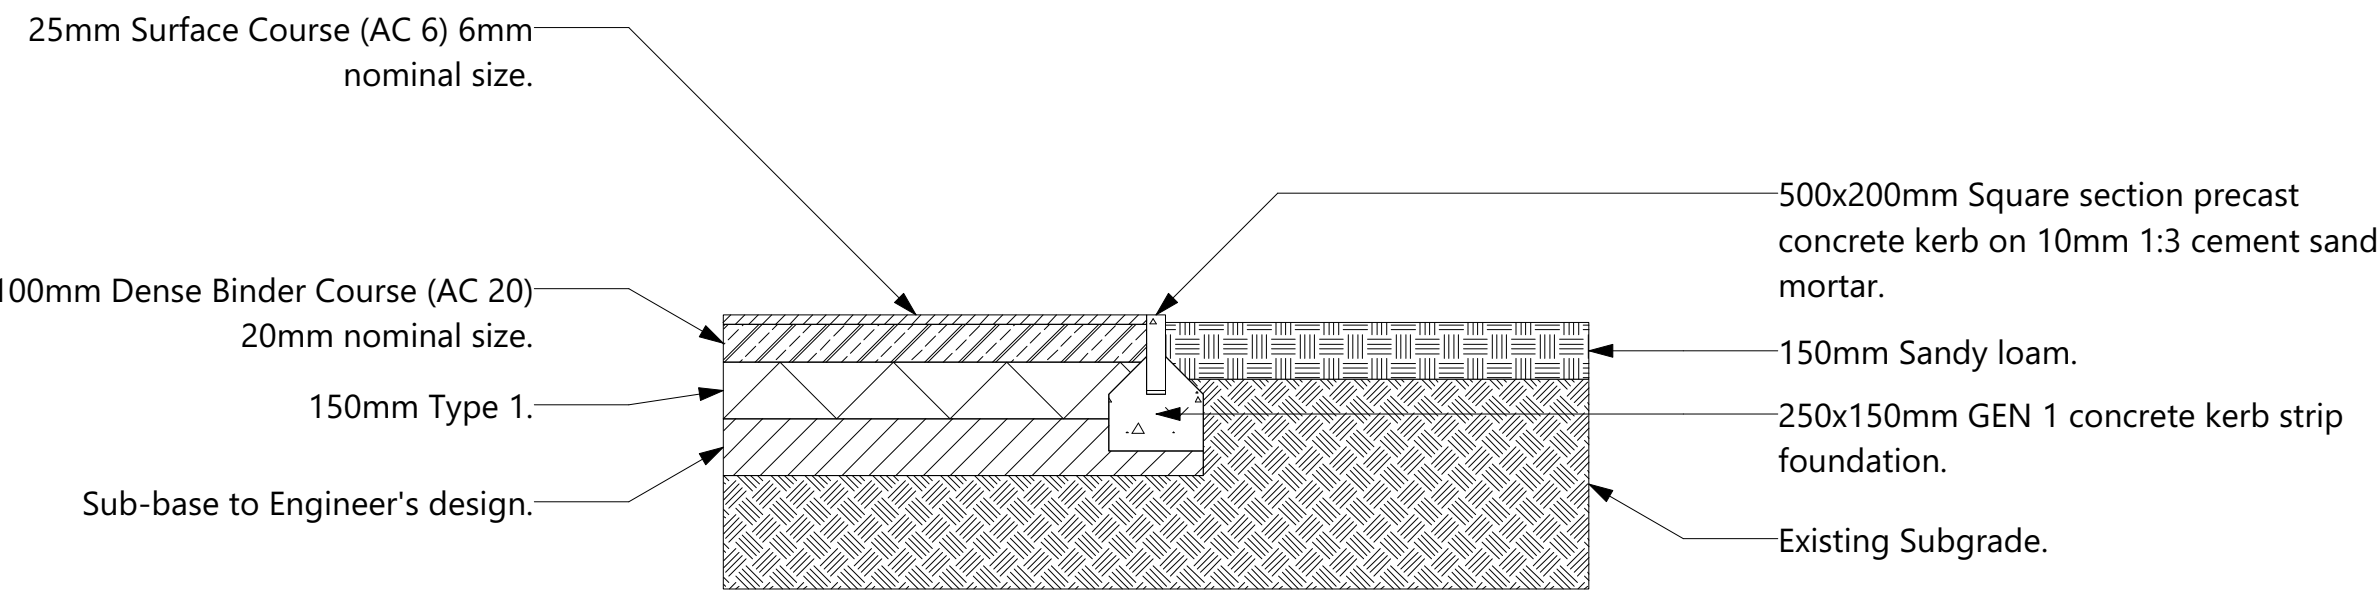

NOTE:
This drawing is for planning purposes only. Do not use this drawing for construction, setting out, or for the taking of measurements.



No.	Date	By	Revision Notes
1	11/09/2024	DC	Initial issue.




ND Landscape Architects Ltd.

259 Edleston Road
Crewe, Cheshire
CW2 7EA

Purpose of Issue: Planning		
Project Title: King George V Park		
Sheet Title: Construction Detail 6		
Drawn by: DC	Revision: 1	Scale: 1:20 @A3
Reviewed by: RF	Project Number: 1139-NDLA-00-00-DR-L	
Date: 11/09/2024	Sheet Number: 4006	

Woodchip Safety Surface to Grass with Timber edging

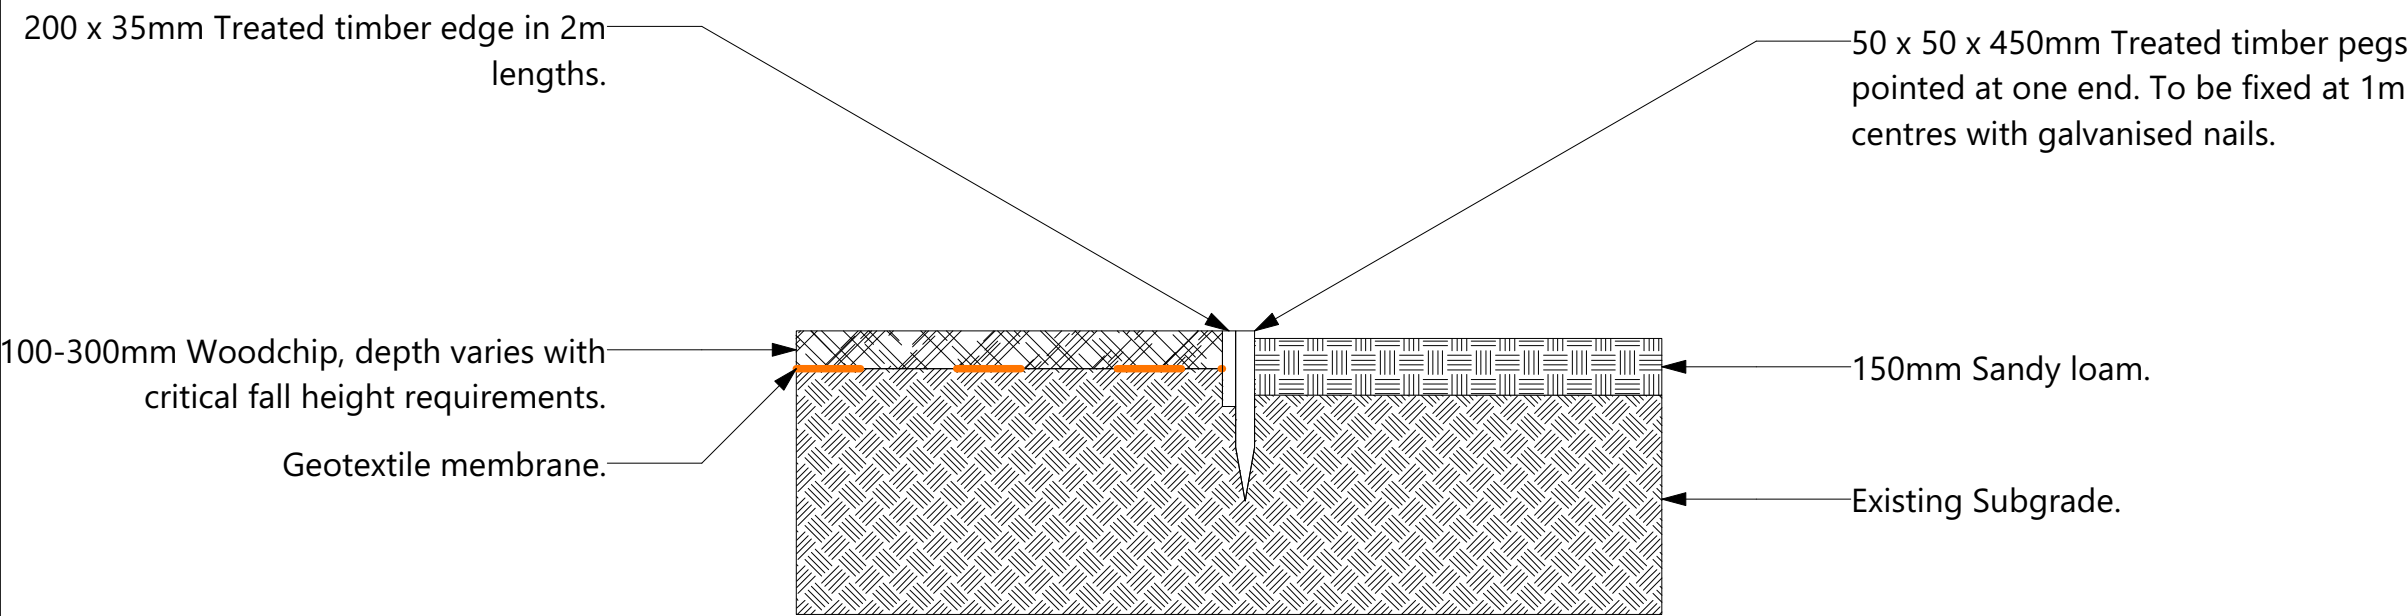

NOTE:
This drawing is for planning purposes only. Do not use this drawing for construction, setting out, or for the taking of measurements.



No.	Date	By	Revision Notes
1	11/09/2024	DC	Initial issue.

ND

LA

ND Landscape Architects Ltd.

259 Edleston Road
Crewe, Cheshire
CW2 7EA

Purpose of Issue:

Planning

Project Title:


King George V Park

Sheet Title:


Construction Detail 7

Drawn by: DC	Revision: 1	Scale: 1:20 @A3
Reviewed by: RF	Project Number: 1139-NDLA-00-00-DR-L	
Date: 11/09/2024	Sheet Number: 4007	

Woodchip Safety Surface to Planting with Timber edging

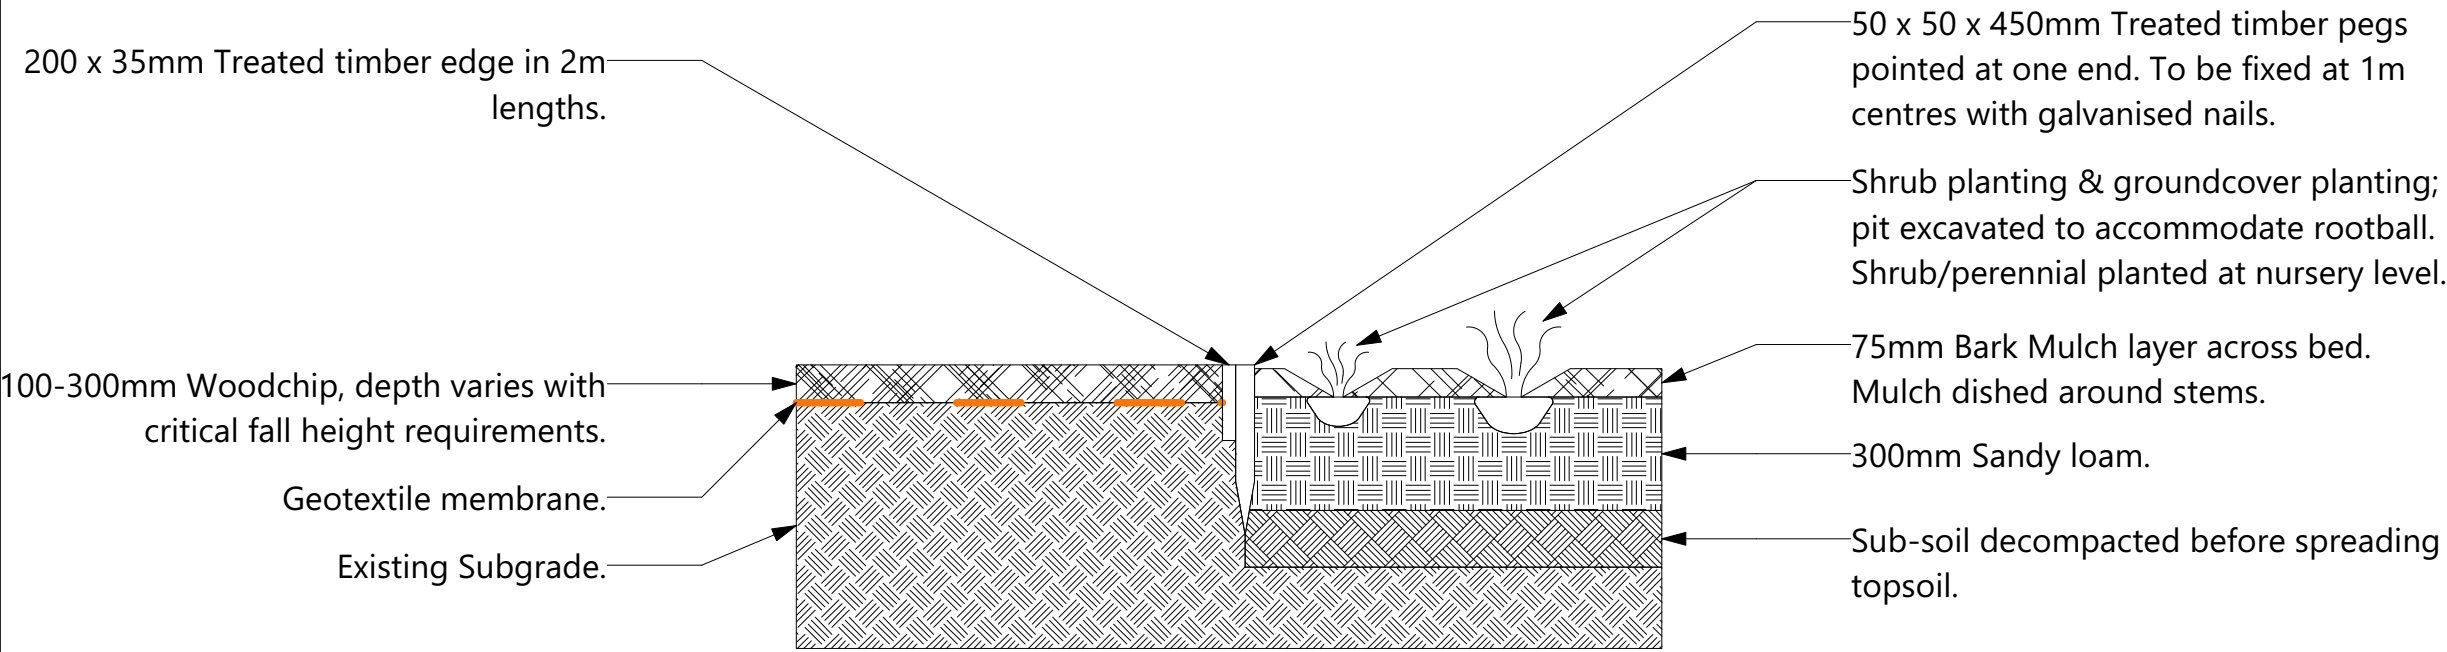

NOTE:
This drawing is for planning purposes only. Do not use this drawing for construction, setting out, or for the taking of measurements.

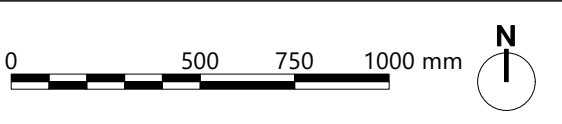

No.	Date	By	Revision Notes
1	11/09/2024	DC	Initial issue.



ND Landscape Architects Ltd.

259 Edleston Road
Crewe, Cheshire
CW2 7EA

Purpose of Issue:

Planning

Project Title:

King George V Park


Sheet Title:

Construction Detail 8

Drawn by: DC	Revision: 1	Scale: 1:20 @A3
Reviewed by: RF	Project Number: 1139-NDLA-00-00-DR-L	
Date: 11/09/2024	Sheet Number: 4008	

CD9

Grass to Planting

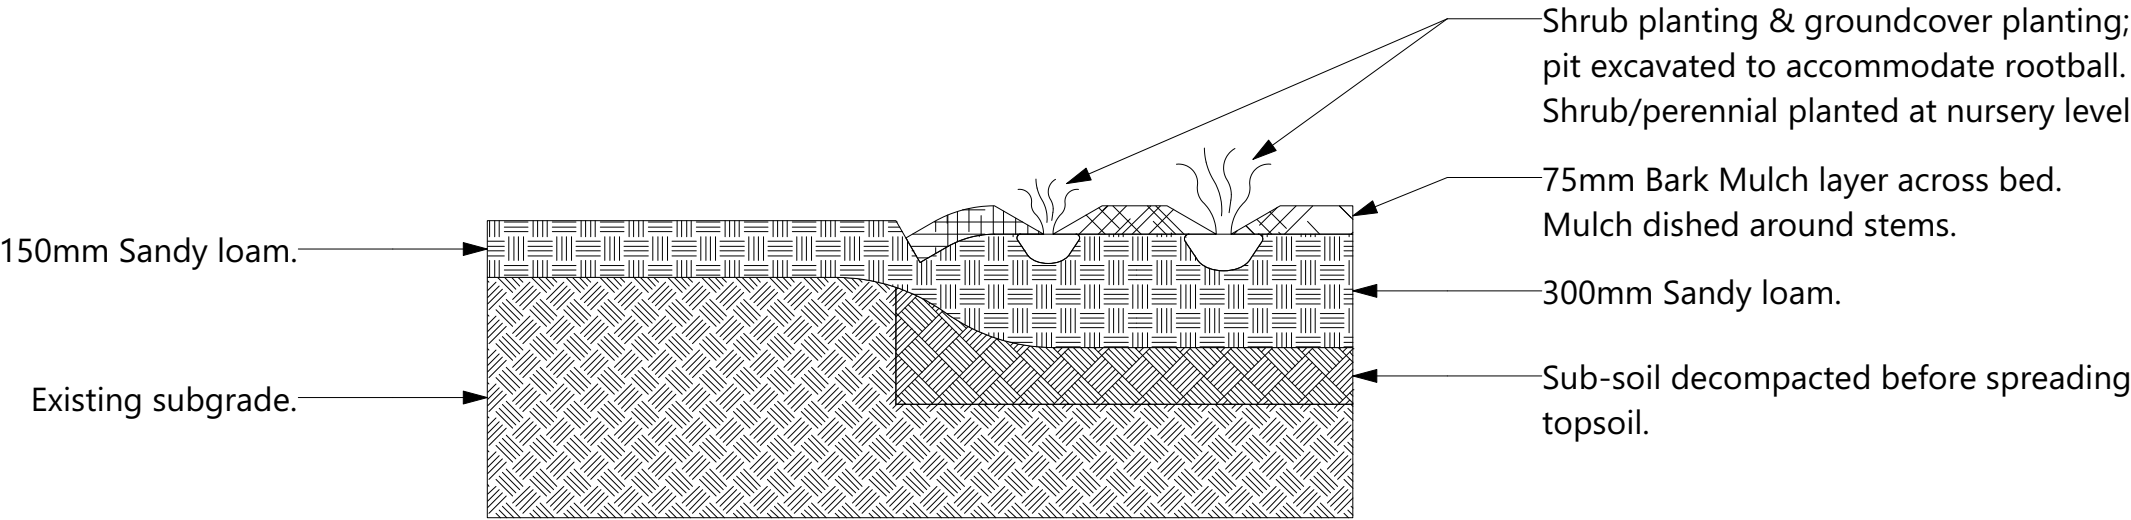

No.	Date	By	Revision Notes
1	11/09/2024	DC	Initial issue.

NDLA

ND Landscape Architects Ltd.

259 Edleston Road
Crewe, Cheshire
CW2 7EA

Purpose of Issue:

Planning

Project Title:

King George V Park


Sheet Title:

Construction Detail 9


Drawn by: DC	Revision: 1	Scale: 1:20 @A3
Reviewed by: RF	Project Number: 1139-NDLA-00-00-DR-L	
Date: 11/09/2024	Sheet Number: 4009	

CD10

Tree Planting to Grass

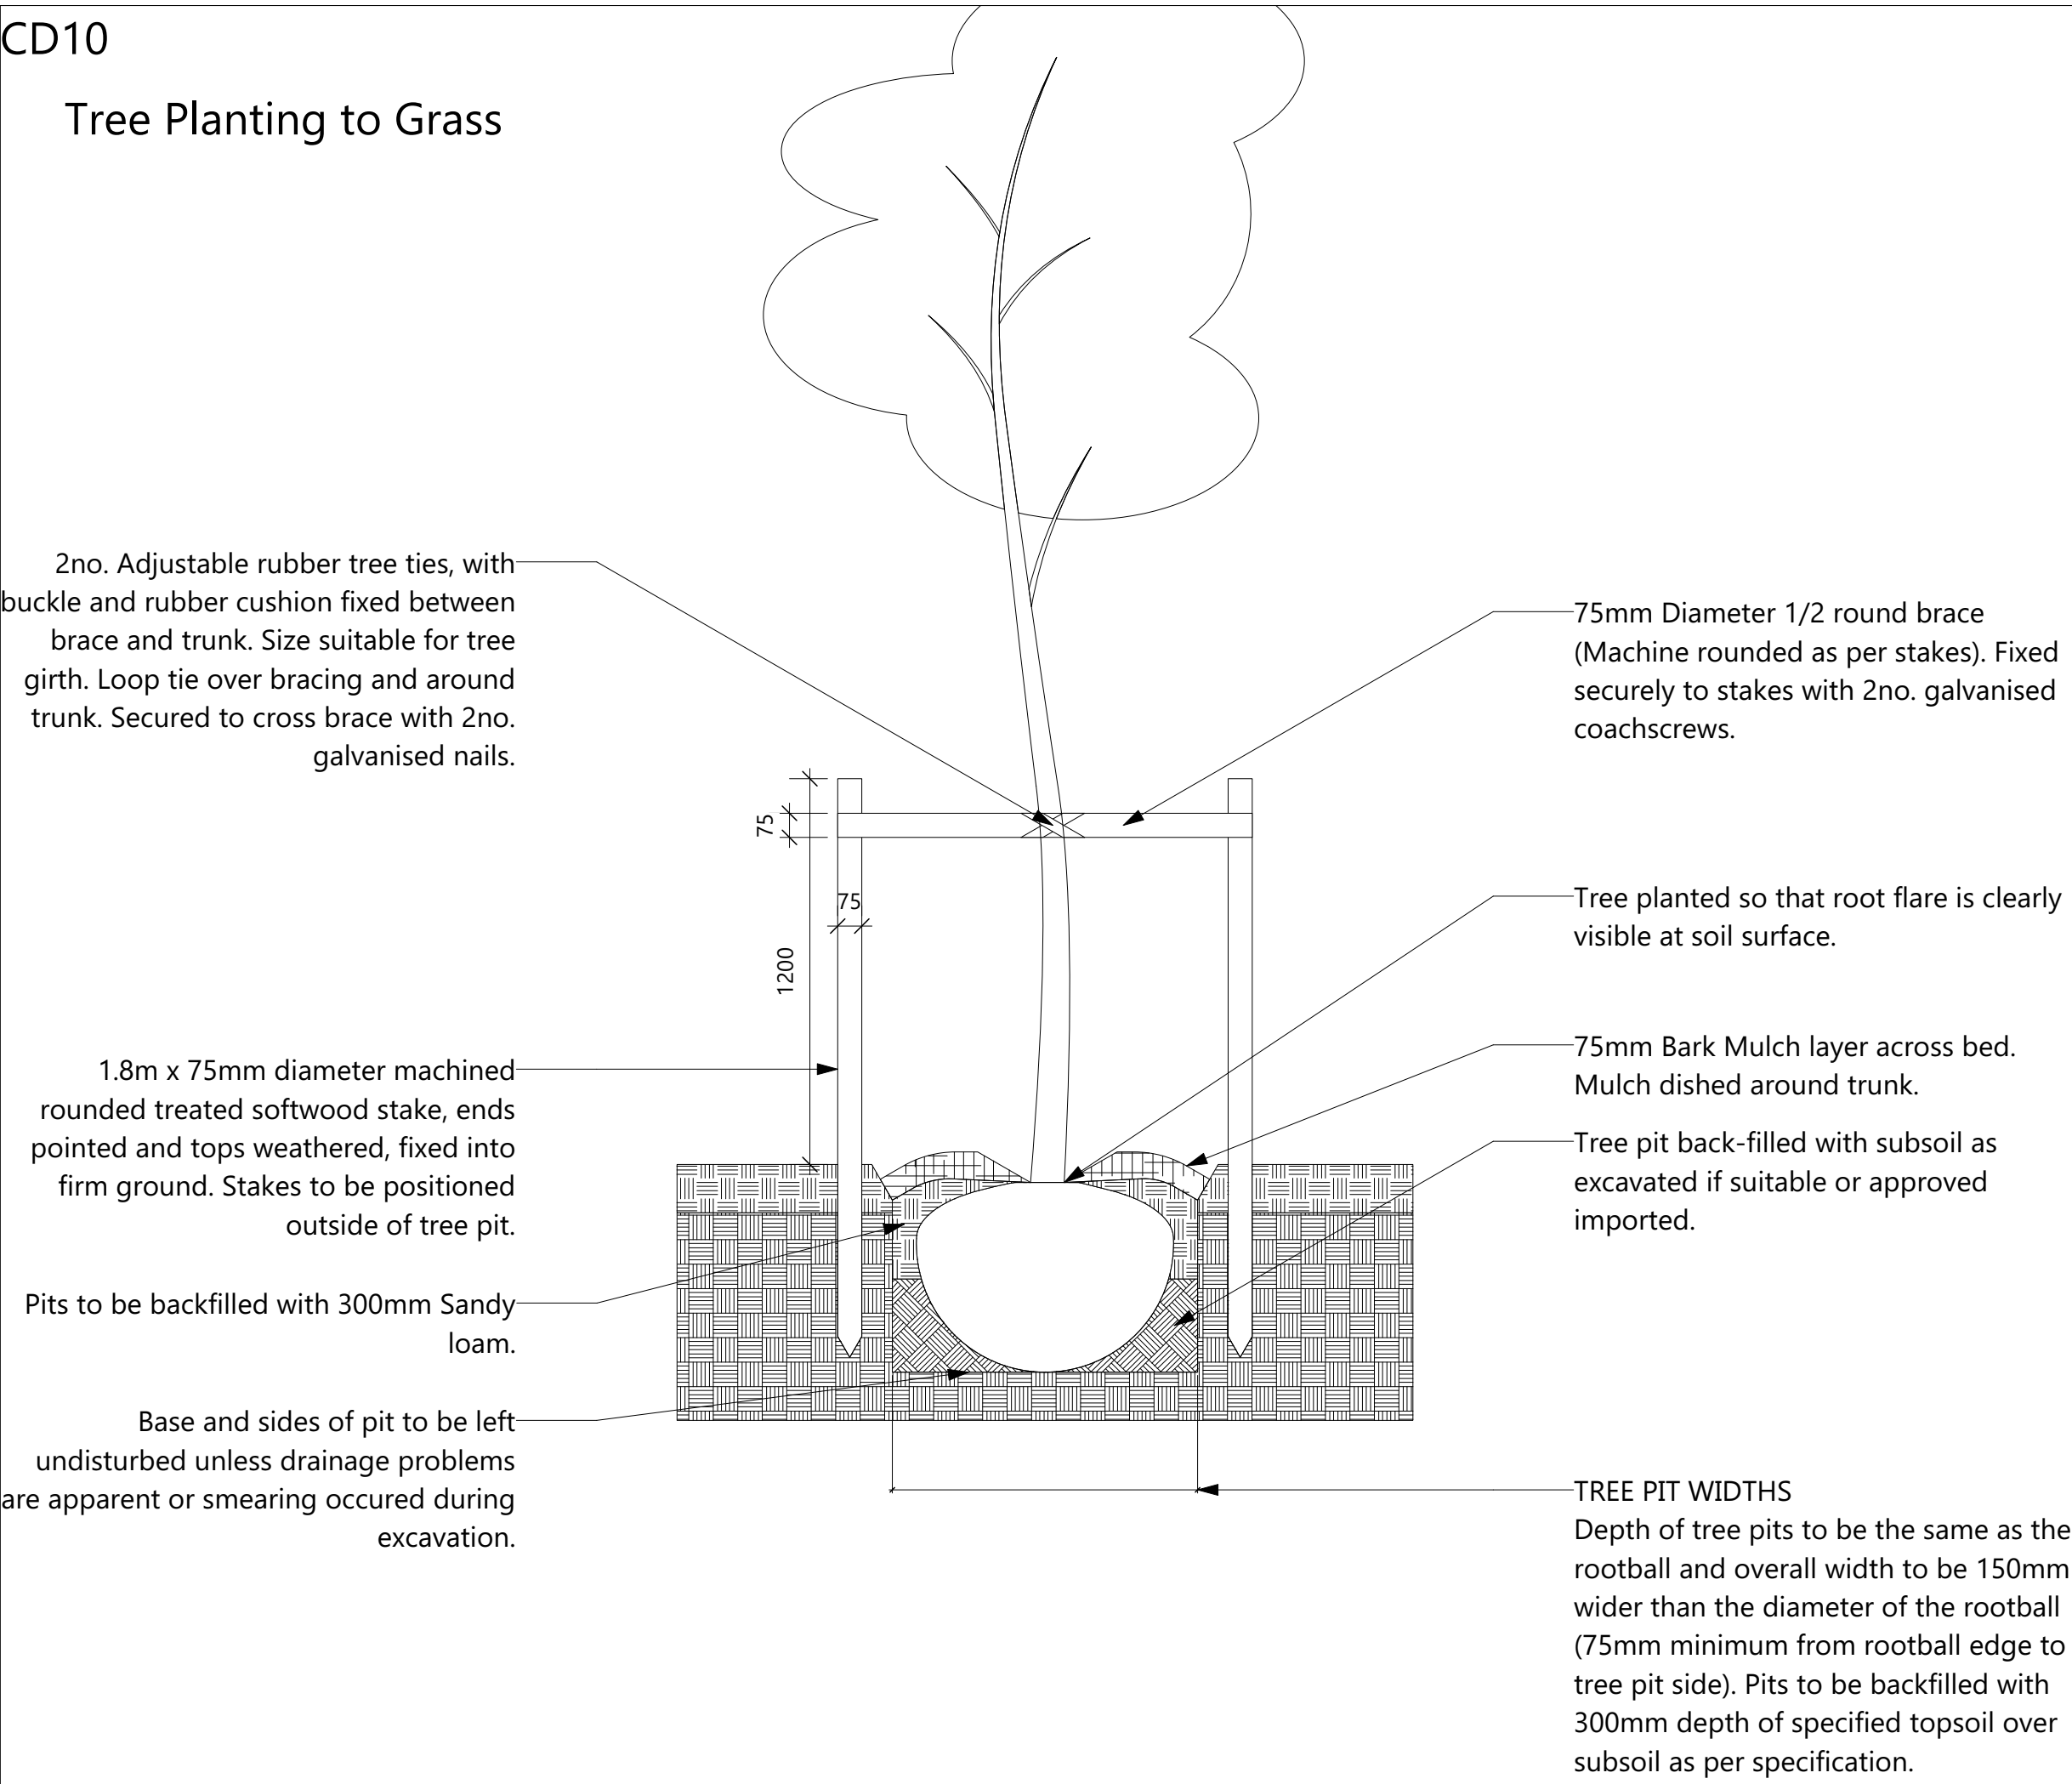

NOTE:
This drawing is for planning purposes only. Do not use this drawing for construction, setting out, or for the taking of measurements.

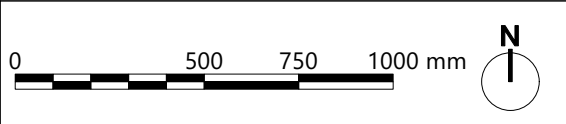

No.	Date	By	Revision Notes
1	11/09/2024	DC	Initial issue.



ND Landscape Architects Ltd.

259 Edleston Road
Crewe, Cheshire
CW2 7EA

Purpose of Issue:

Planning

Project Title:

King George V Park


Sheet Title:

Construction Detail 10


Drawn by: DC	Revision: 1	Scale: 1:20 @A3
Reviewed by: RF	Project Number: 1139-NDLA-00-00-DR-L	
Date: 11/09/2024	Sheet Number: 4010	

CD11

Tree Planting to Planting

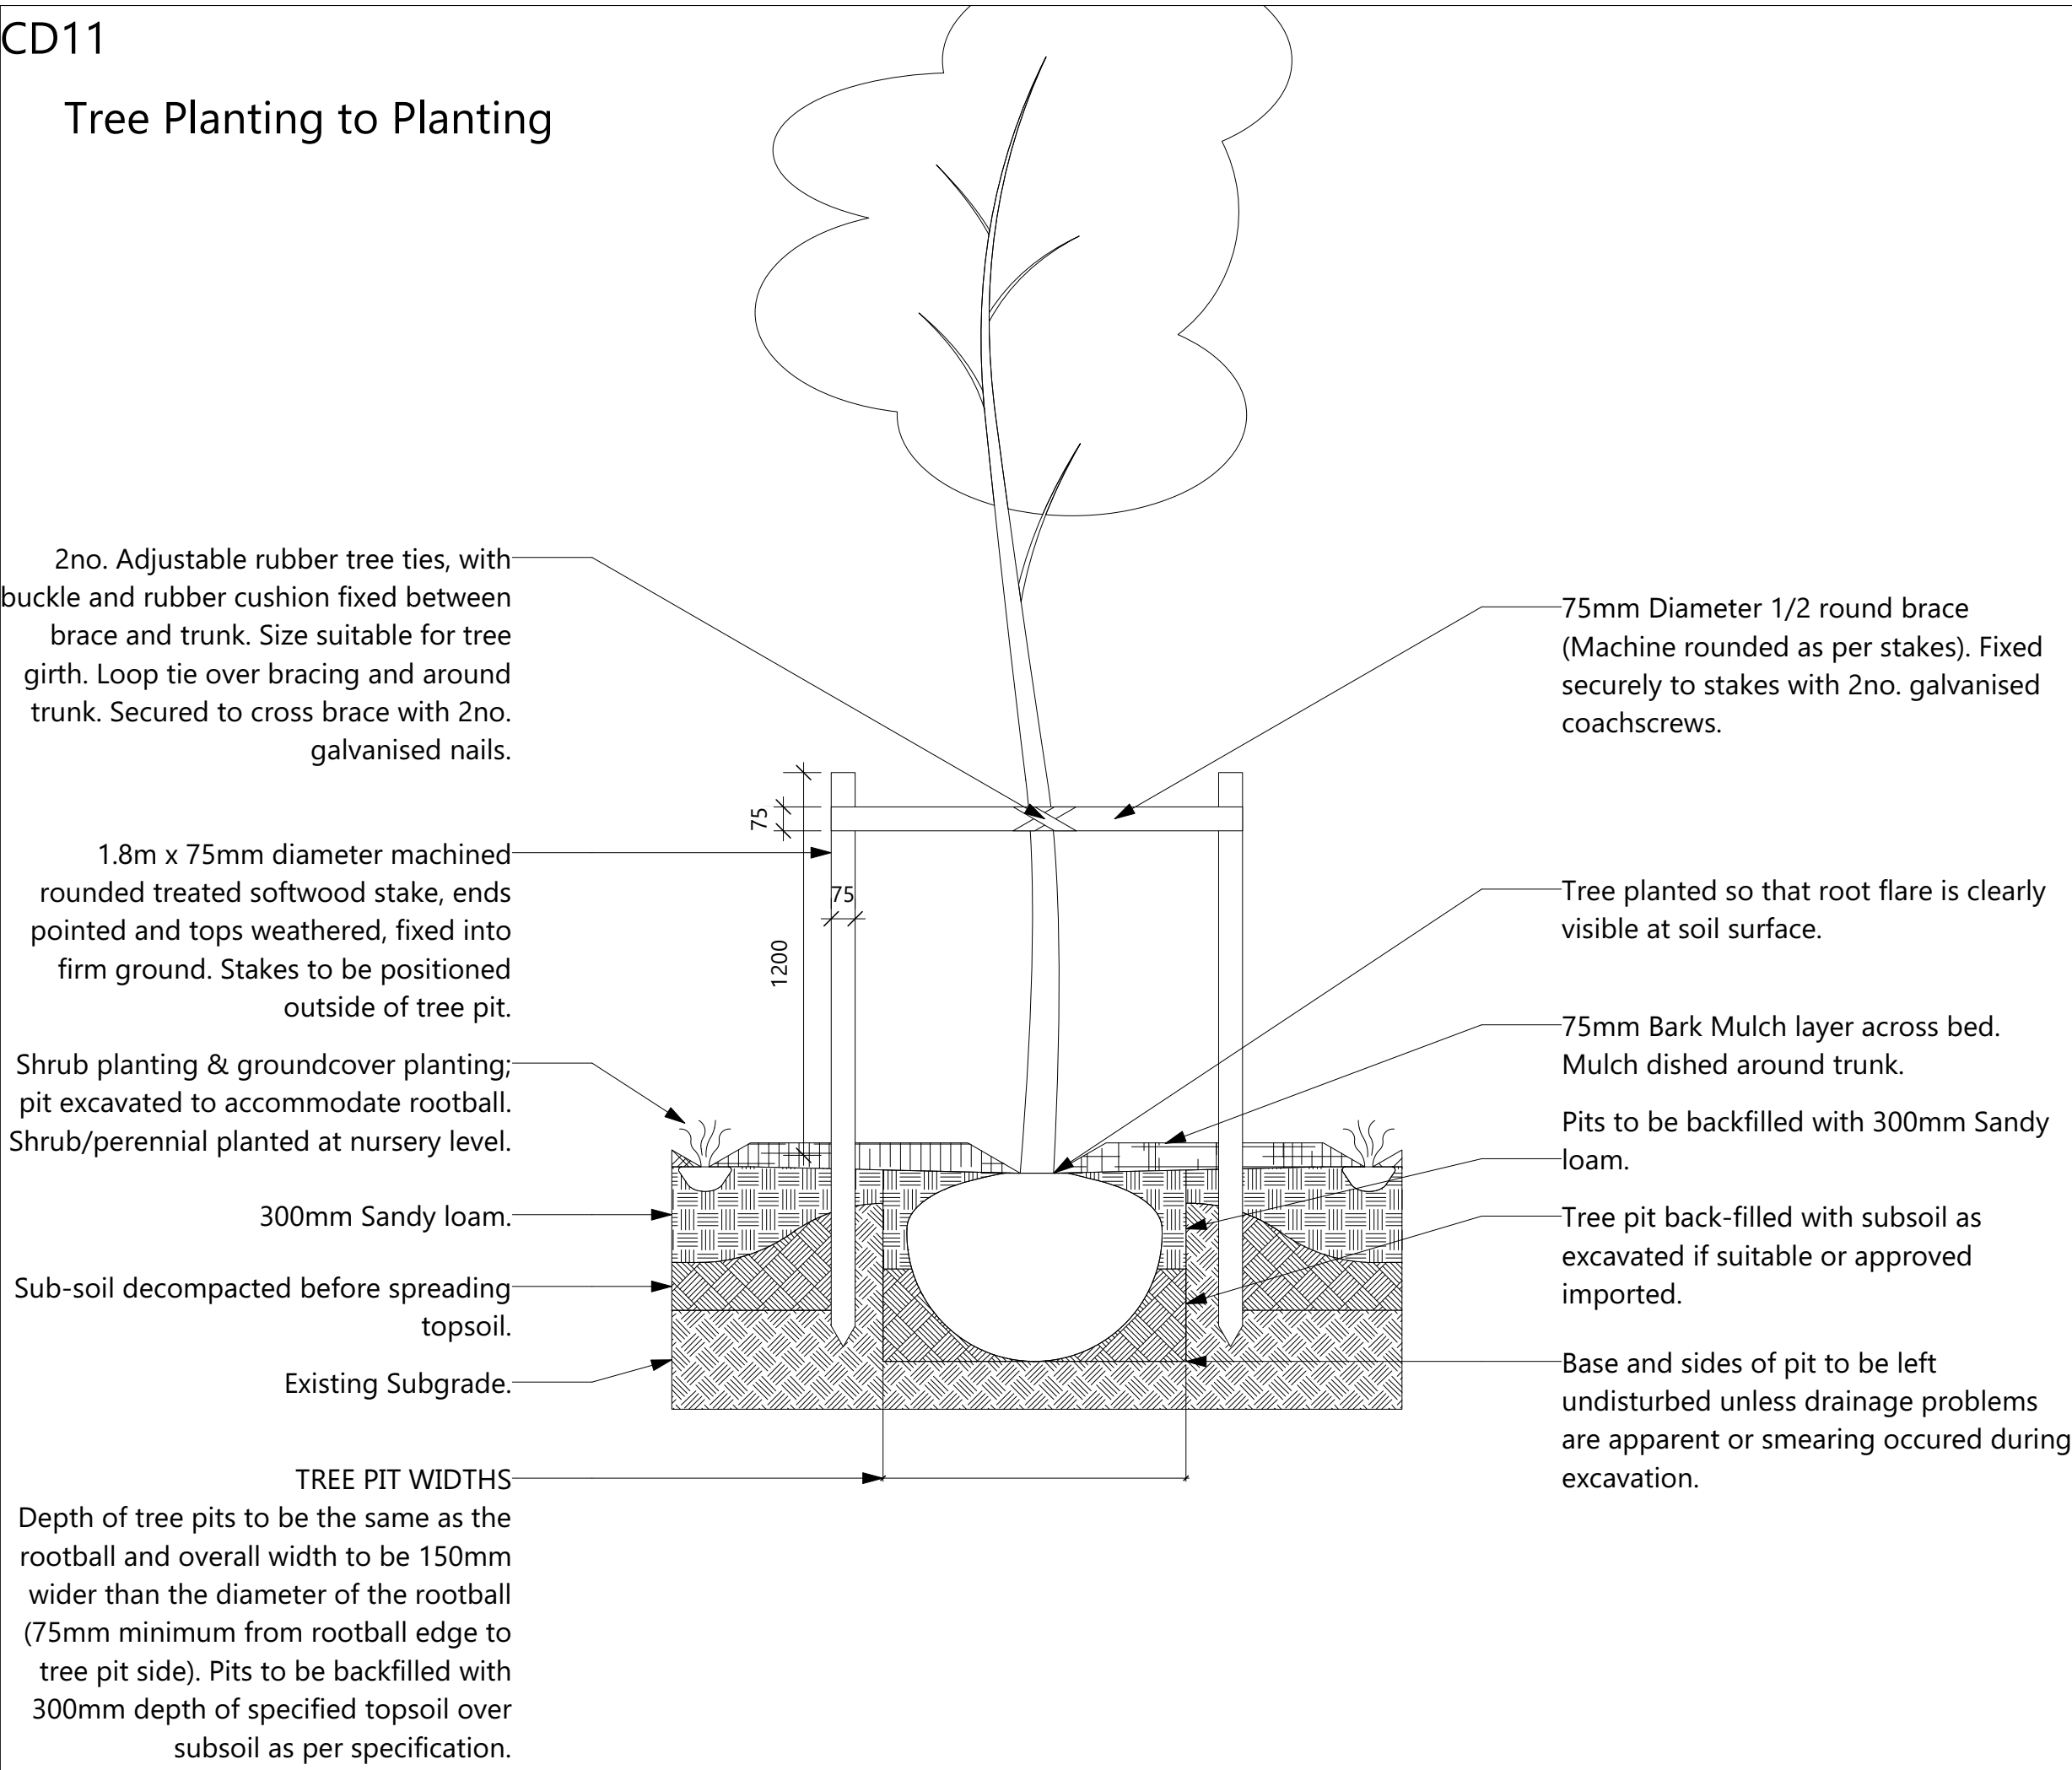

NOTE:
This drawing is for planning purposes only. Do not use this drawing for construction, setting out, or for the taking of measurements.

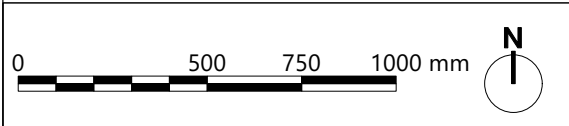

No.	Date	By	Revision Notes
1	11/09/2024	DC	Initial issue.



ND Landscape Architects Ltd.

259 Edleston Road
Crewe, Cheshire
CW2 7EA

Purpose of Issue:

Planning

Project Title:

King George V Park

Sheet Title:



Construction Detail 11

Drawn by: DC	Revision: 1	Scale: 1:20 @A3
Reviewed by: RF	Project Number: 1139-NDLA-00-00-DR-L	
Date: 11/09/2024	Sheet Number: 4011	

CD12

Planting to Hedge

NOTE:
This drawing is for planning purposes only. Do not use this drawing for construction, setting out, or for the taking of measurements.

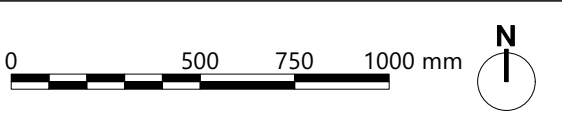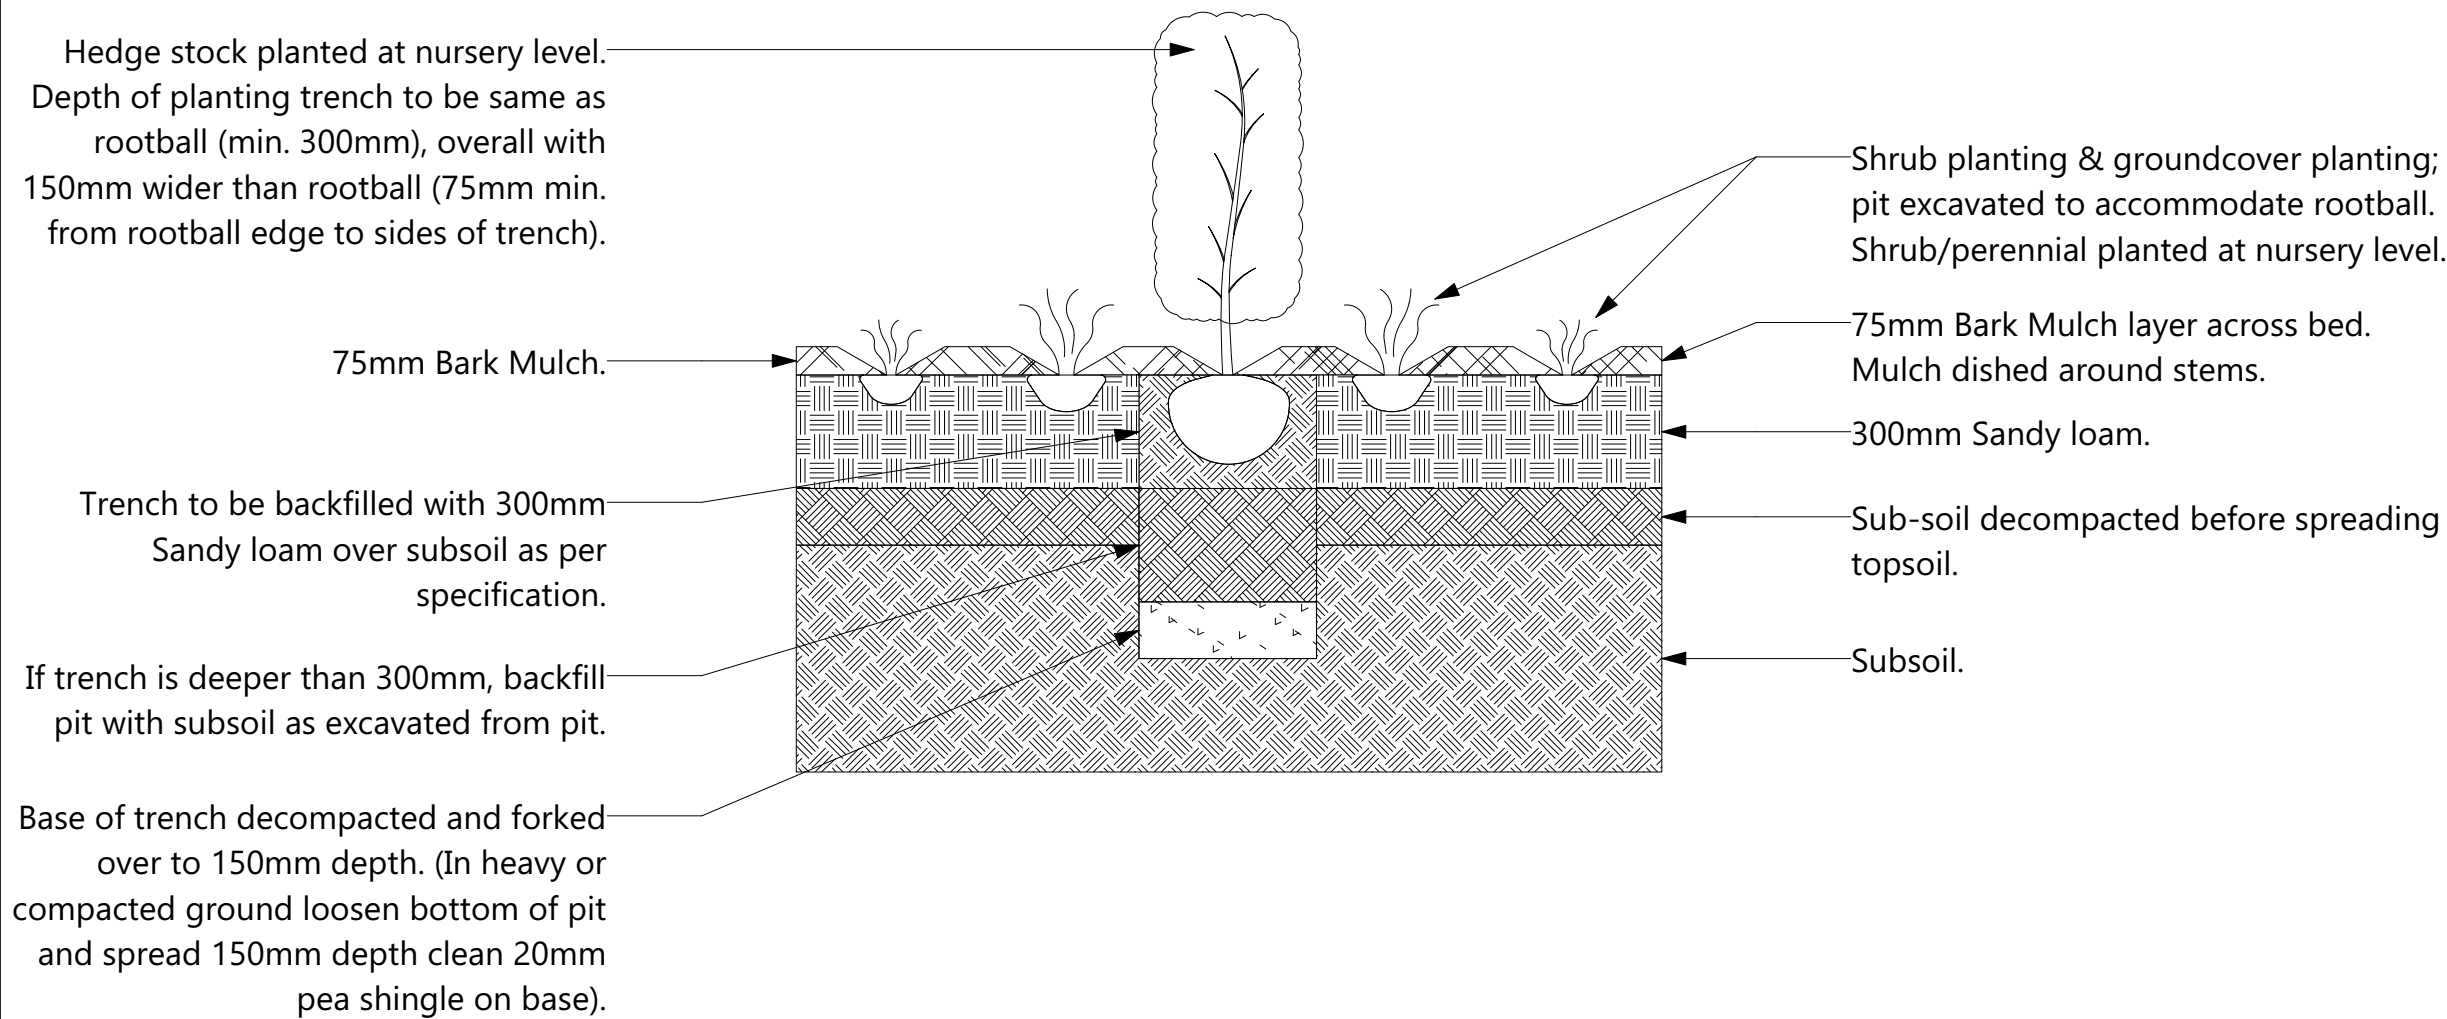

No.	Date	By	Revision Notes
1	11/09/2024	DC	Initial issue.



ND Landscape Architects Ltd.

259 Edleston Road
Crewe, Cheshire
CW2 7EA

Purpose of Issue:

Planning

Project Title:

King George V Park

Sheet Title:

Construction Detail 12

Drawn by: DC	Revision: 1	Scale: 1:20 @A3
Reviewed by: RF	Project Number: 1139-NDLA-00-00-DR-L	
Date: 11/09/2024	Sheet Number: 4012	