

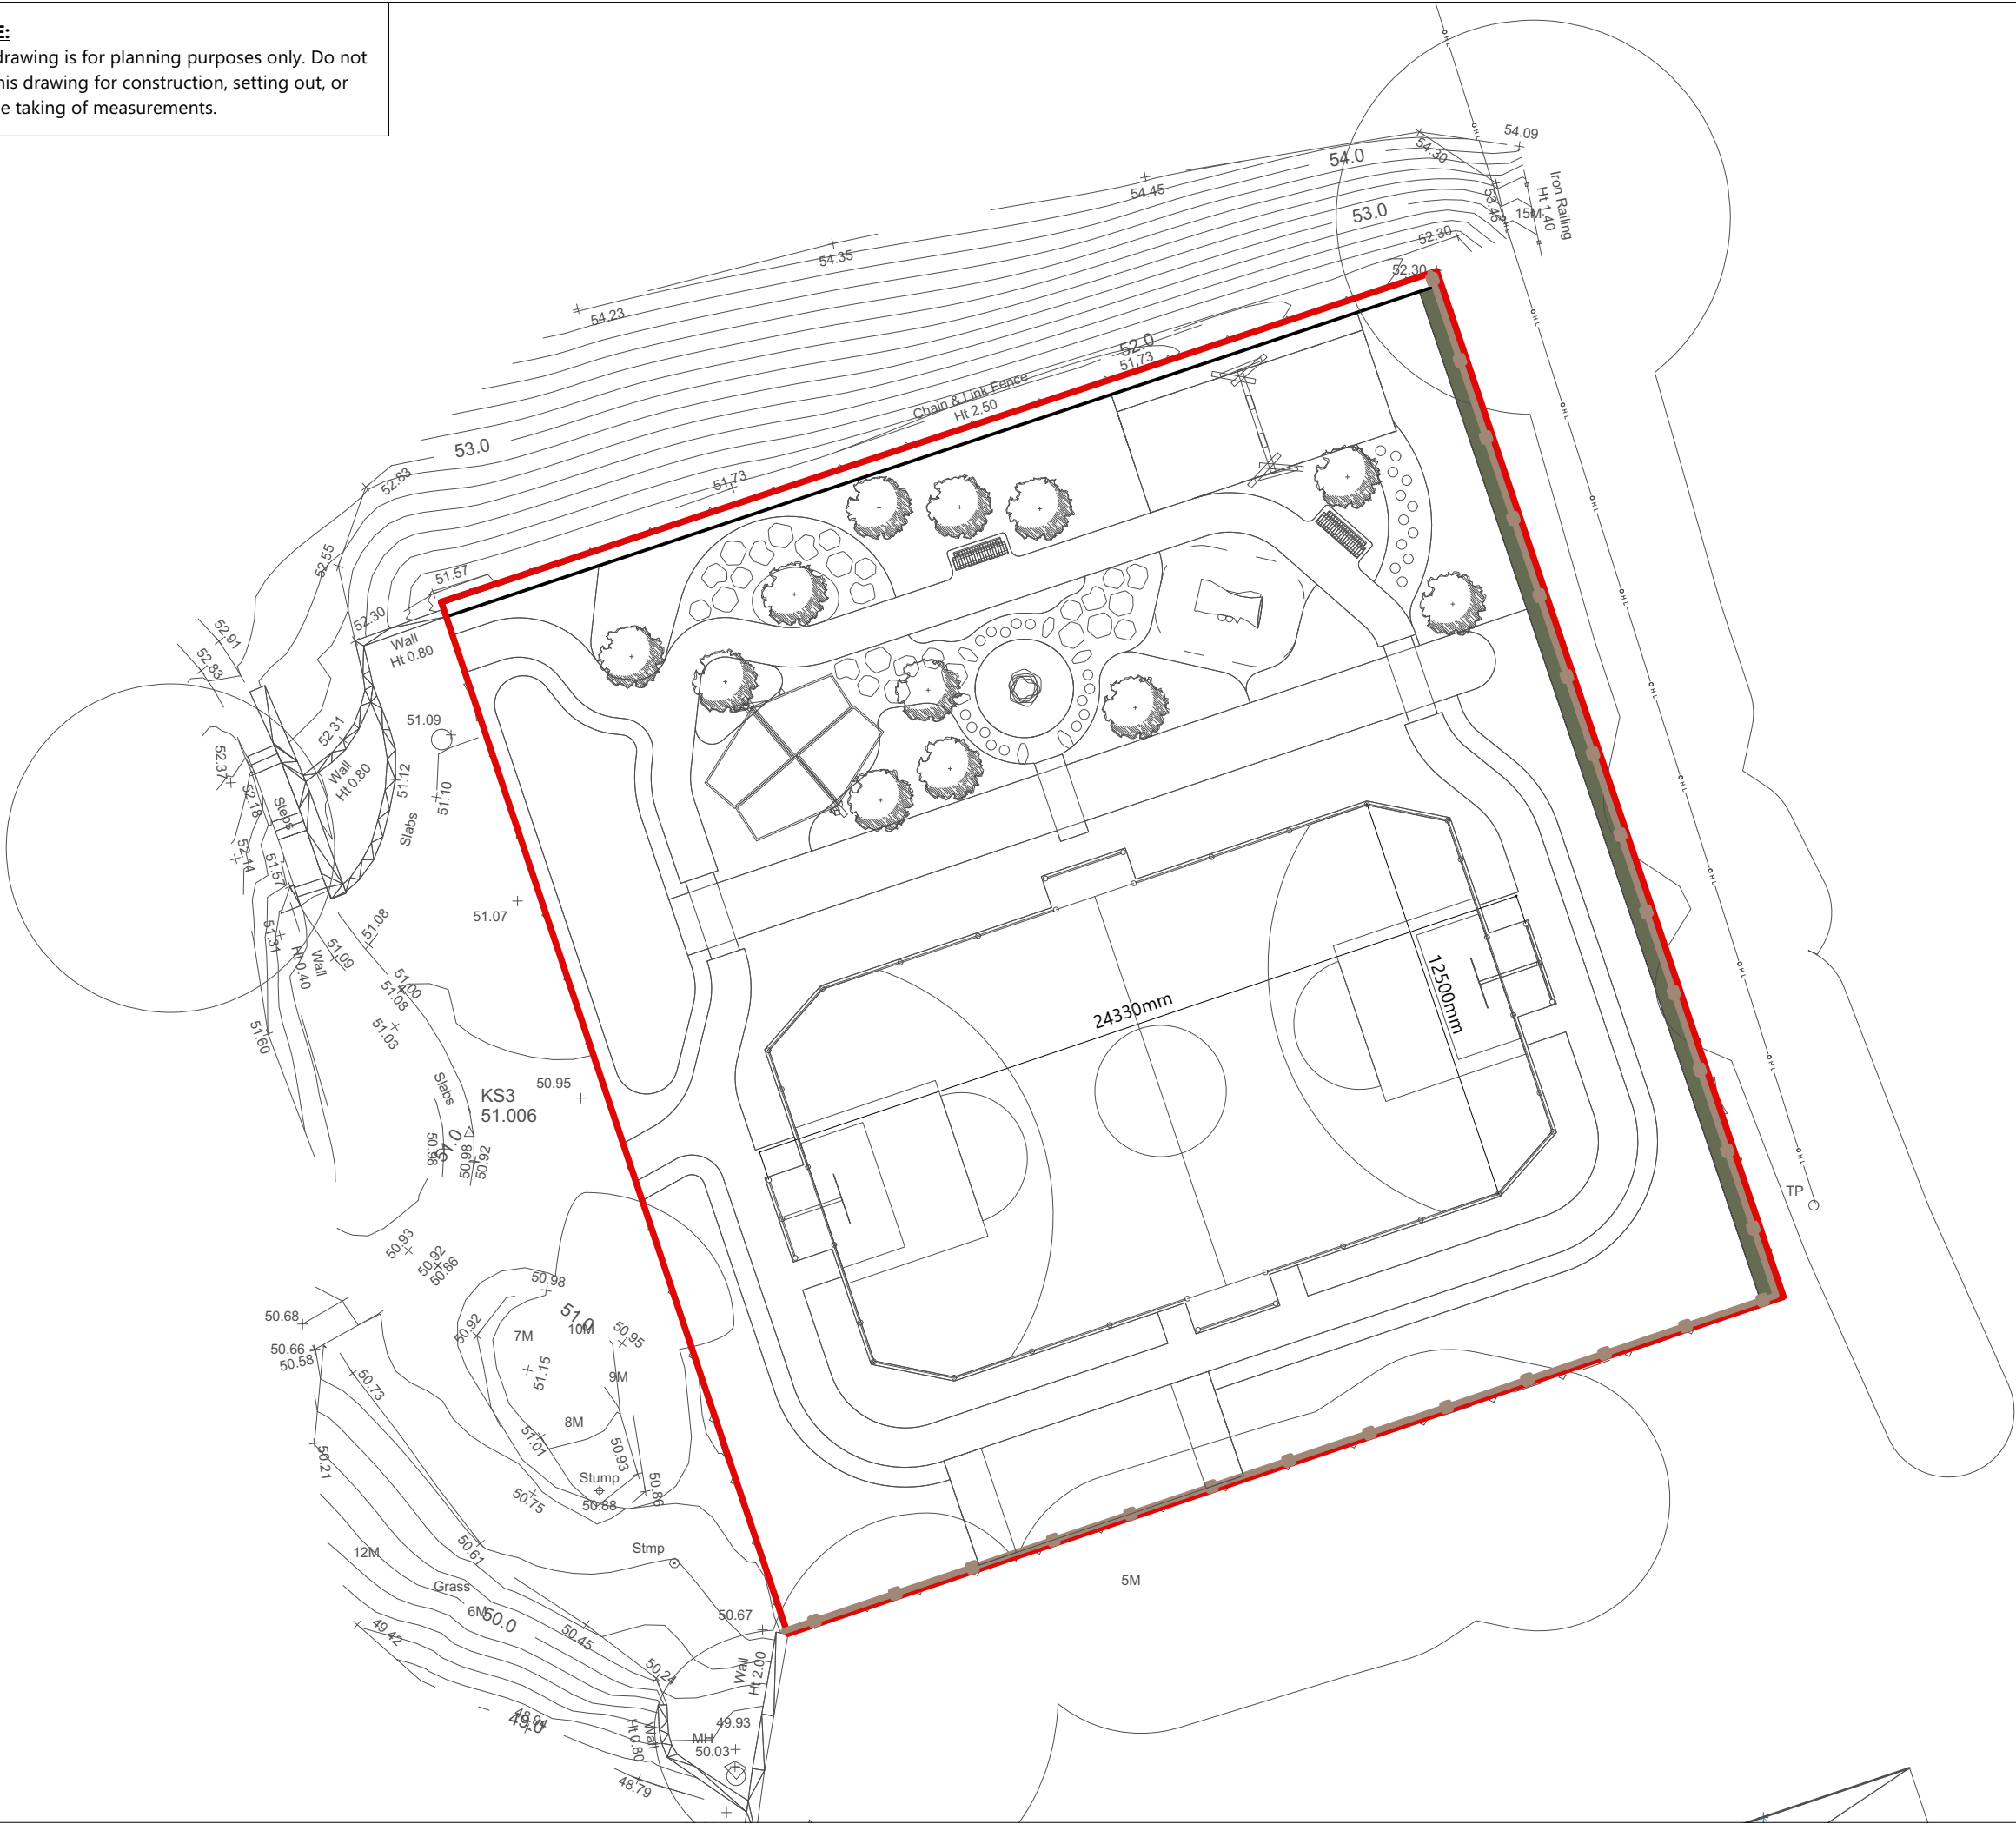


NOTE:
This drawing is for planning purposes only. Do not use this drawing for construction, setting out, or for the taking of measurements.

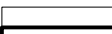

Key

-  Site boundary.
-  Existing wall.
-  Fencing.
-  Hedge.

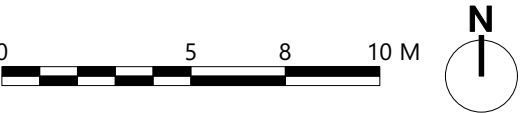

No.	Date	By	Revision Notes
4	28/11/2024	DC	Amended layout.



ND Landscape Architects Ltd.

259 Edleston Road
Crewe, Cheshire
CW2 7EA

Client:
Neath Port Talbot Council

Project Title:
King George V Park

Purpose of Issue: Planning	Contact: Marie Fowler m.fowler@npt.gov.uk
--------------------------------------	---

Sheet Title:
Boundary Treatment

Drawn by: DC	Revision: 4	Scale: 1:200 @A3
Reviewed by: NW	Project Number: 1139-NDLA-00-00-DR-L	
Date: 28/11/2024	Sheet Number: 1003	