


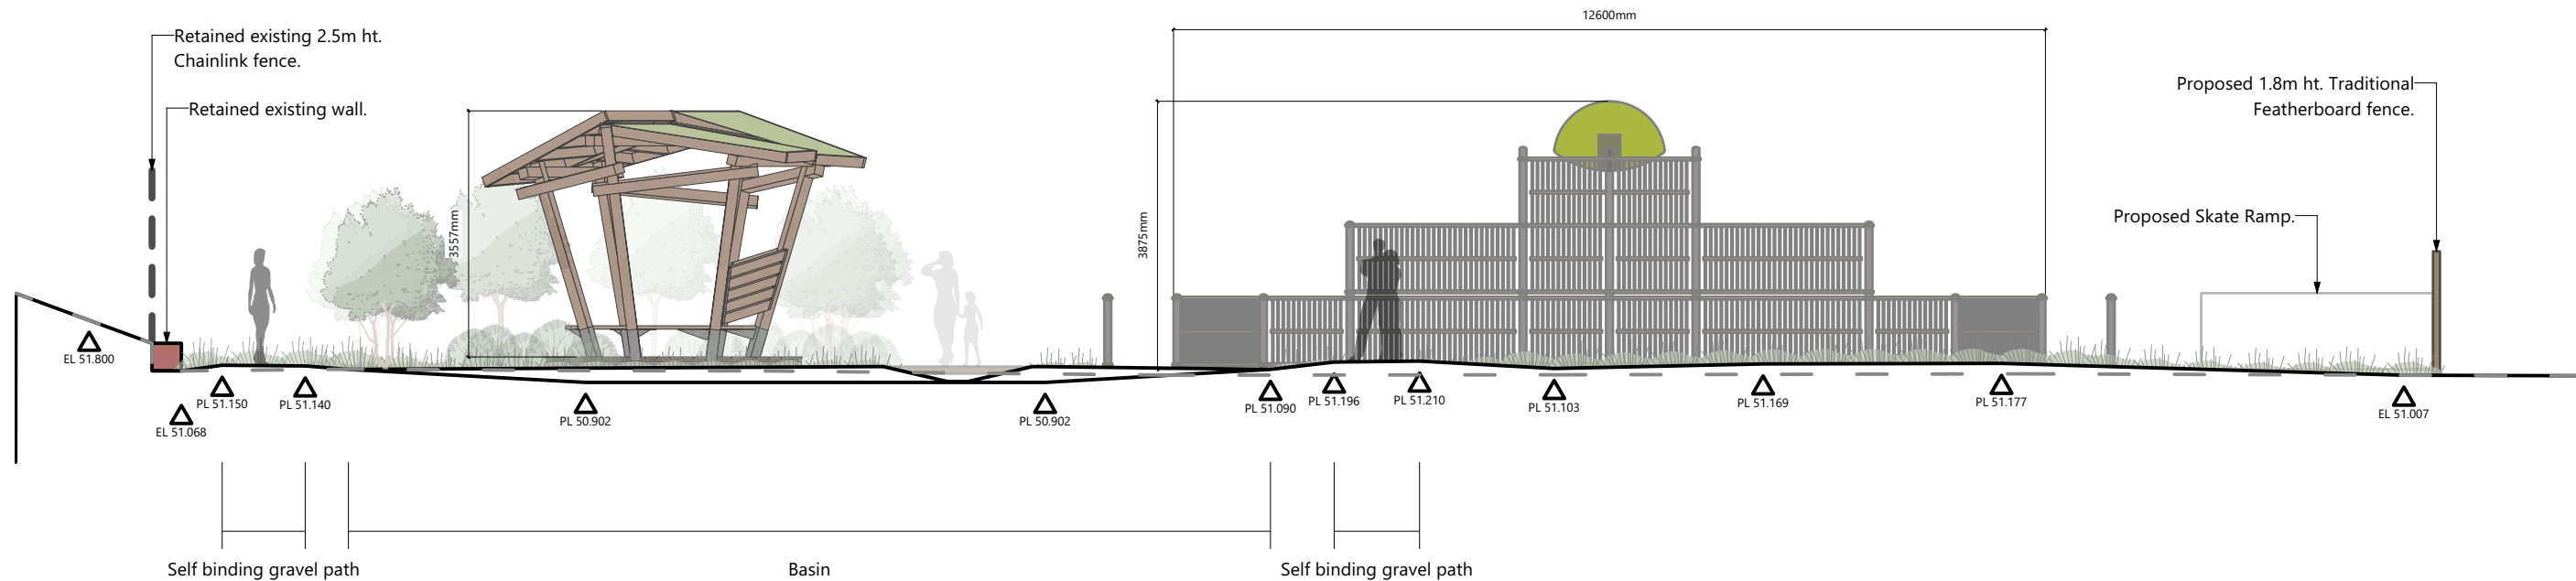

Key

- Site boundary.
- Existing landform.
- Existing levels.
- Proposed landform.
- Proposed levels.

NOTE:

On this section, levels differ from the existing by:
~+187mm
~-171mm



No.	Date	By	Revision Notes
2	28/11/2024	DC	Amended sections.



ND Landscape Architects Ltd.
259 Edleston Road
Crewe, Cheshire
CW2 7EA

Client:
Neath Port Talbot Council

Project Title:
King George V Park

Purpose of Issue: Planning	Contact: Marie Fowler m.fowler@npt.gov.uk
--------------------------------------	---

Sheet Title:
Proposed Section C

Drawn by: DC	Revision: 2	Scale: 1:100 @A3
Reviewed by: NW	Project Number: 1139-NDLA-00-00-DR-L	
Date: 28/11/2024	Sheet Number: 1009	

NOTE:

This drawing is for planning purposes only. Do not use this drawing for construction, setting out, or for the taking of measurements.

