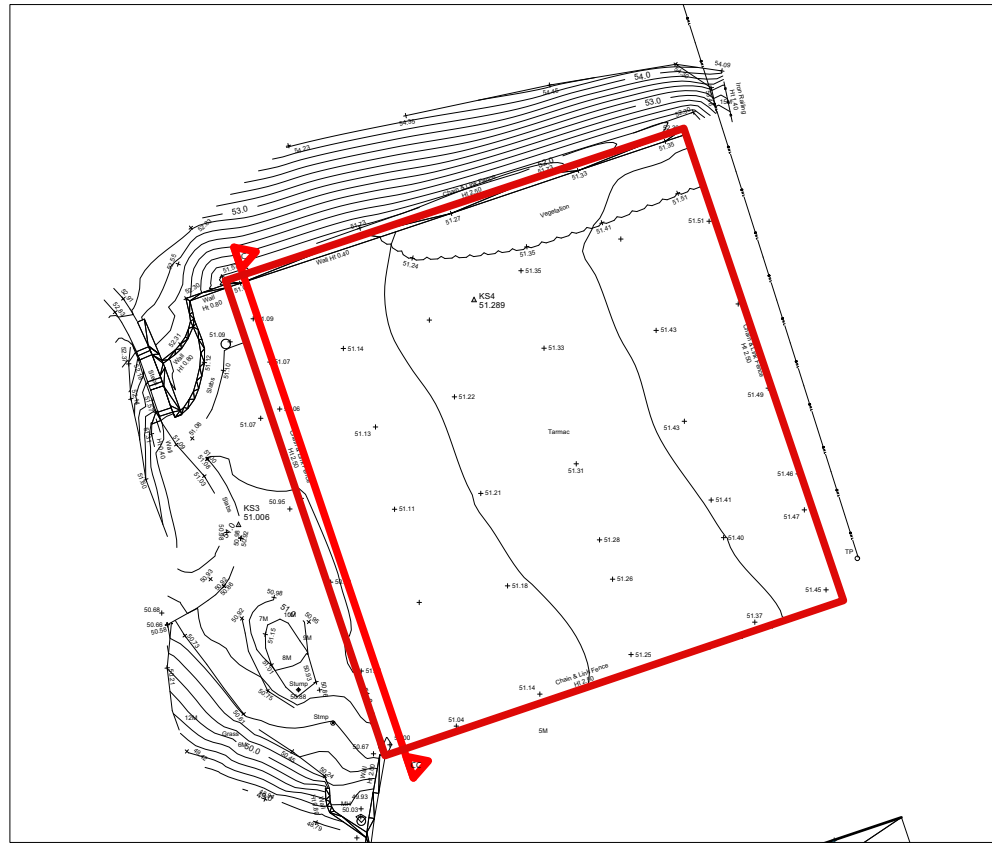
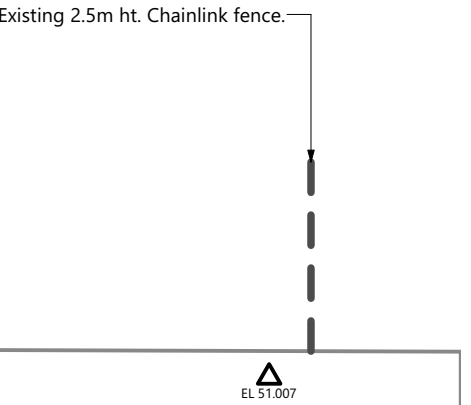


Client: Neath Port Talbot Council

Purpose of Issue: Planning	Contact: Marie Fowler m.fowler@npt.gov.uk
--------------------------------------	---

Drawn by: DC	Revision: 1	Scale: 1:100 @A3
-----------------	----------------	---------------------

Reviewed by: NW	Project Number: 1139-NDLA-00-00-DR-L
--------------------	---

Date:	28/11/2024	Sheet Number:	1015
-------	------------	---------------	------

NOTE:
This drawing is for planning purposes only. Do not use this drawing for construction, setting out, or for the taking of measurements.