


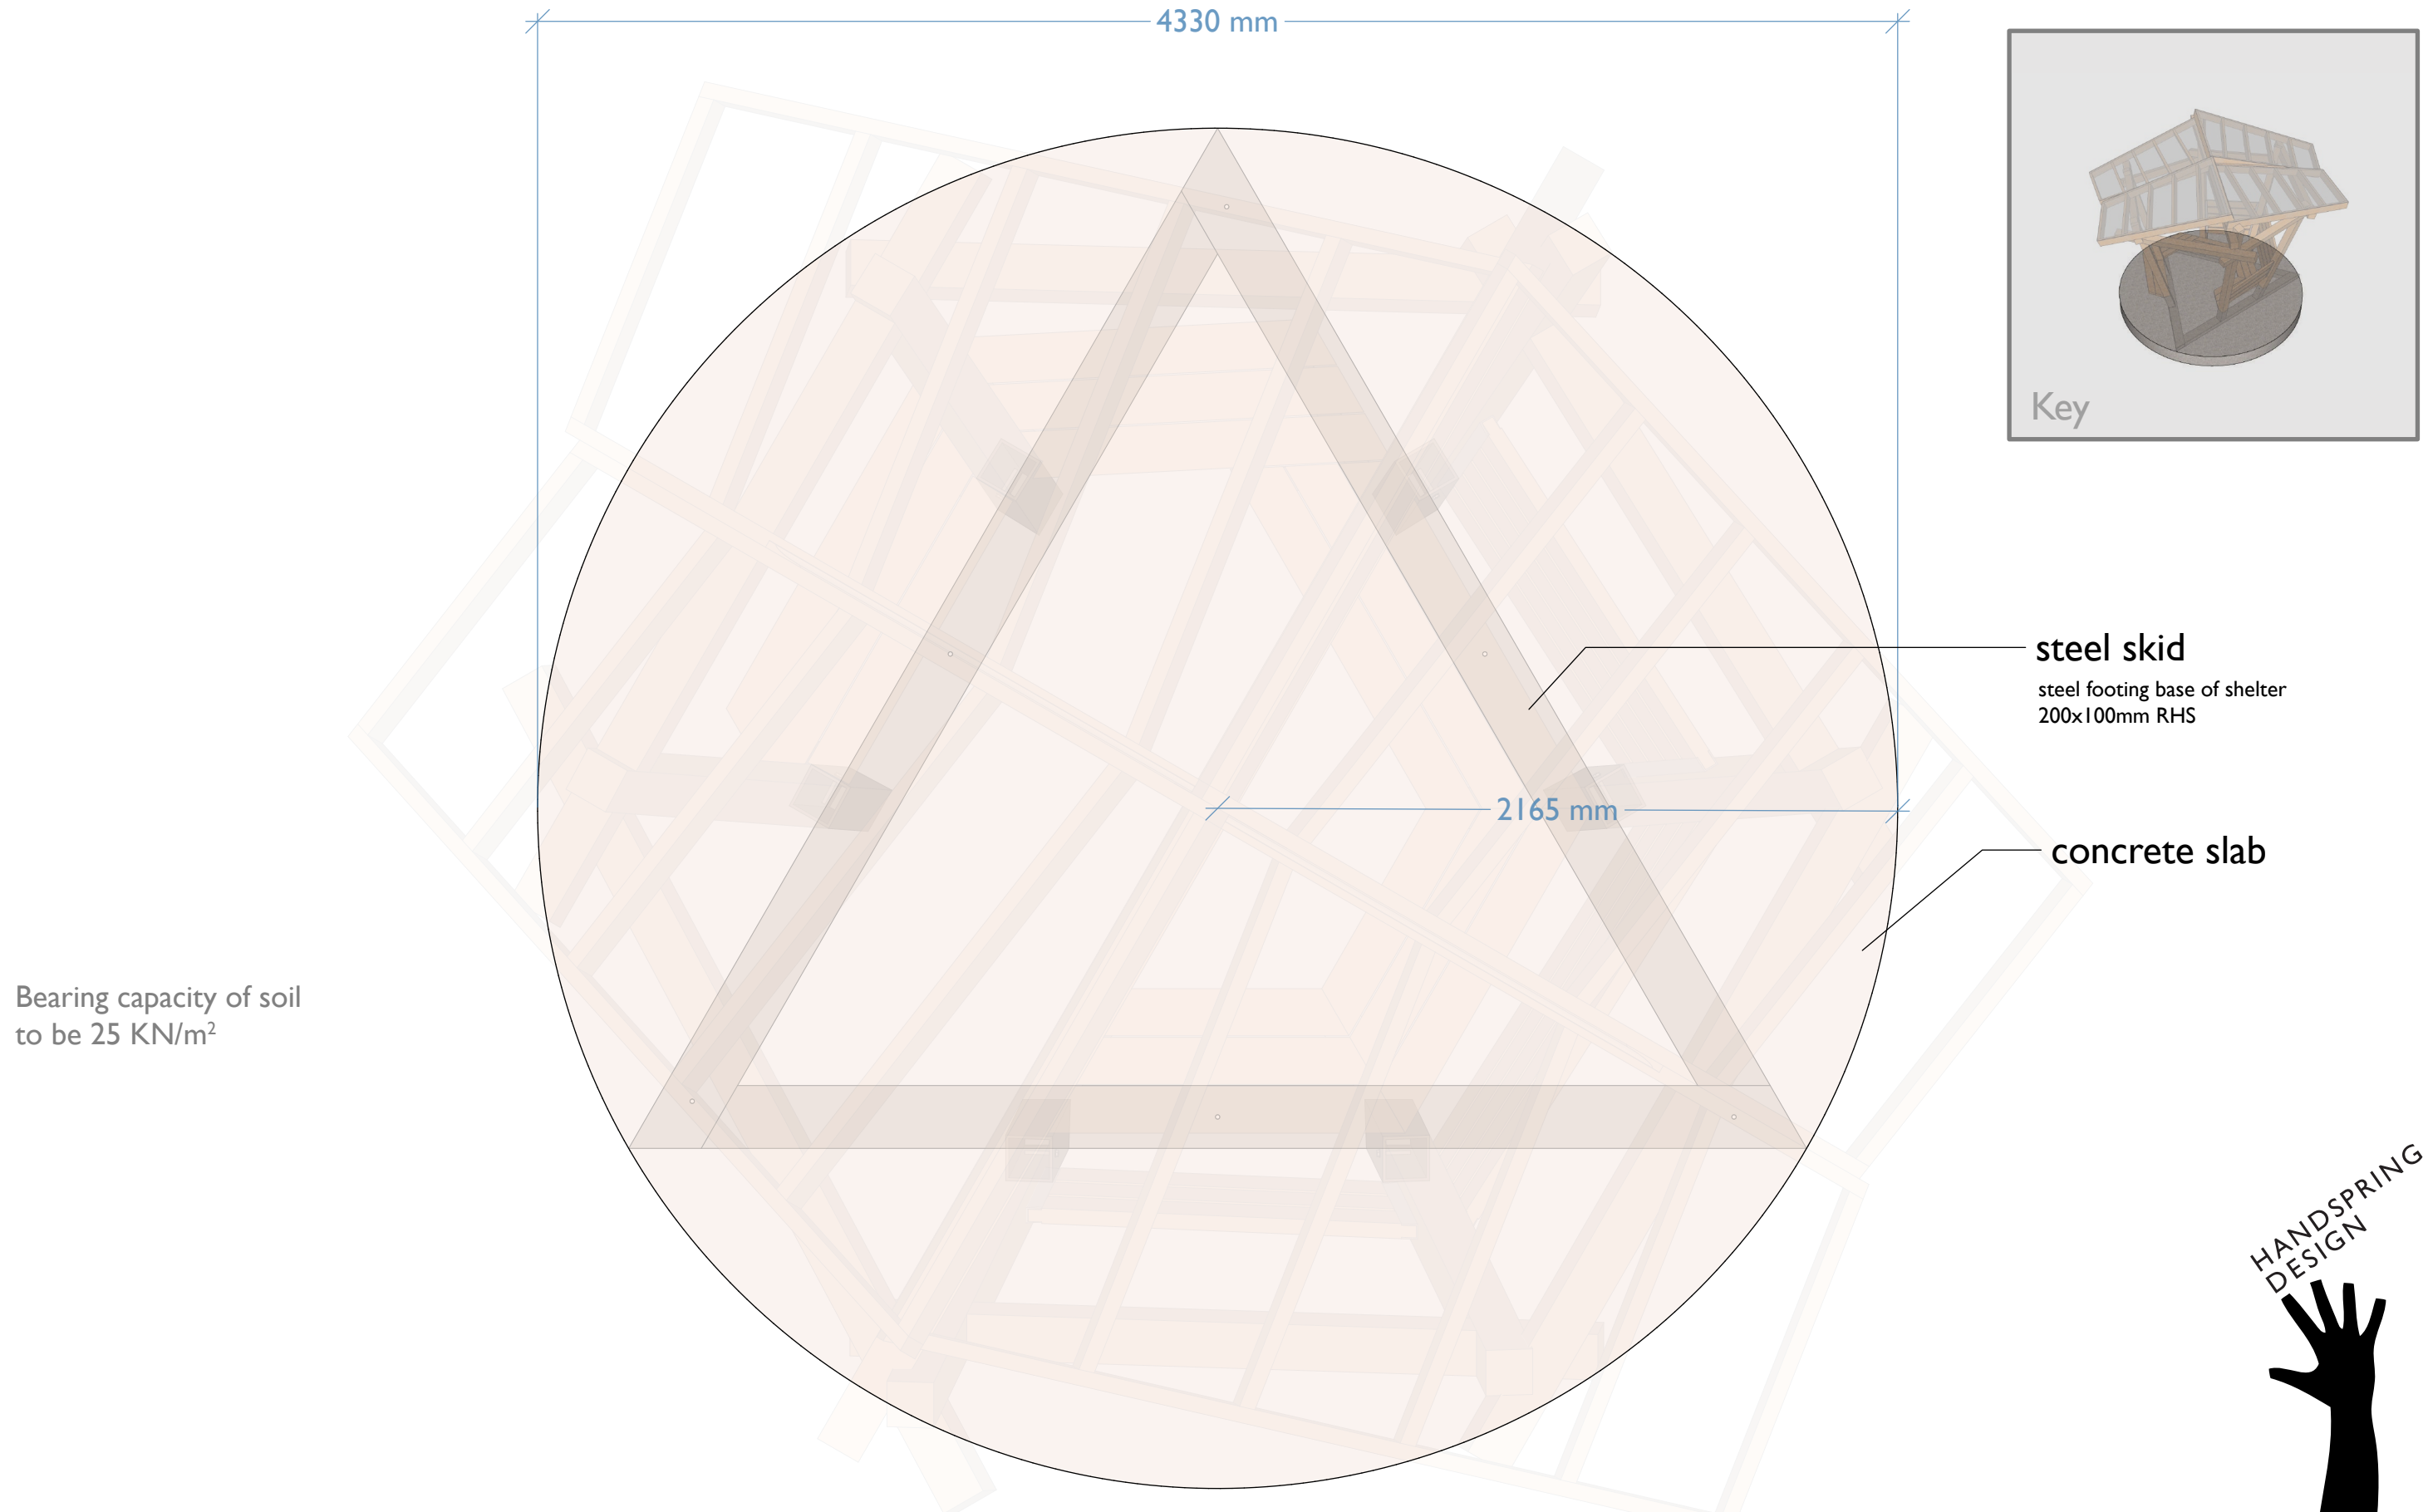

Bearing capacity of soil
to be 25 KN/m²

Key

steel skid
steel footing base of shelter
200x100mm RHS

concrete slab



foundation slab plan
1:20 @ A3

Bird's nest shelter