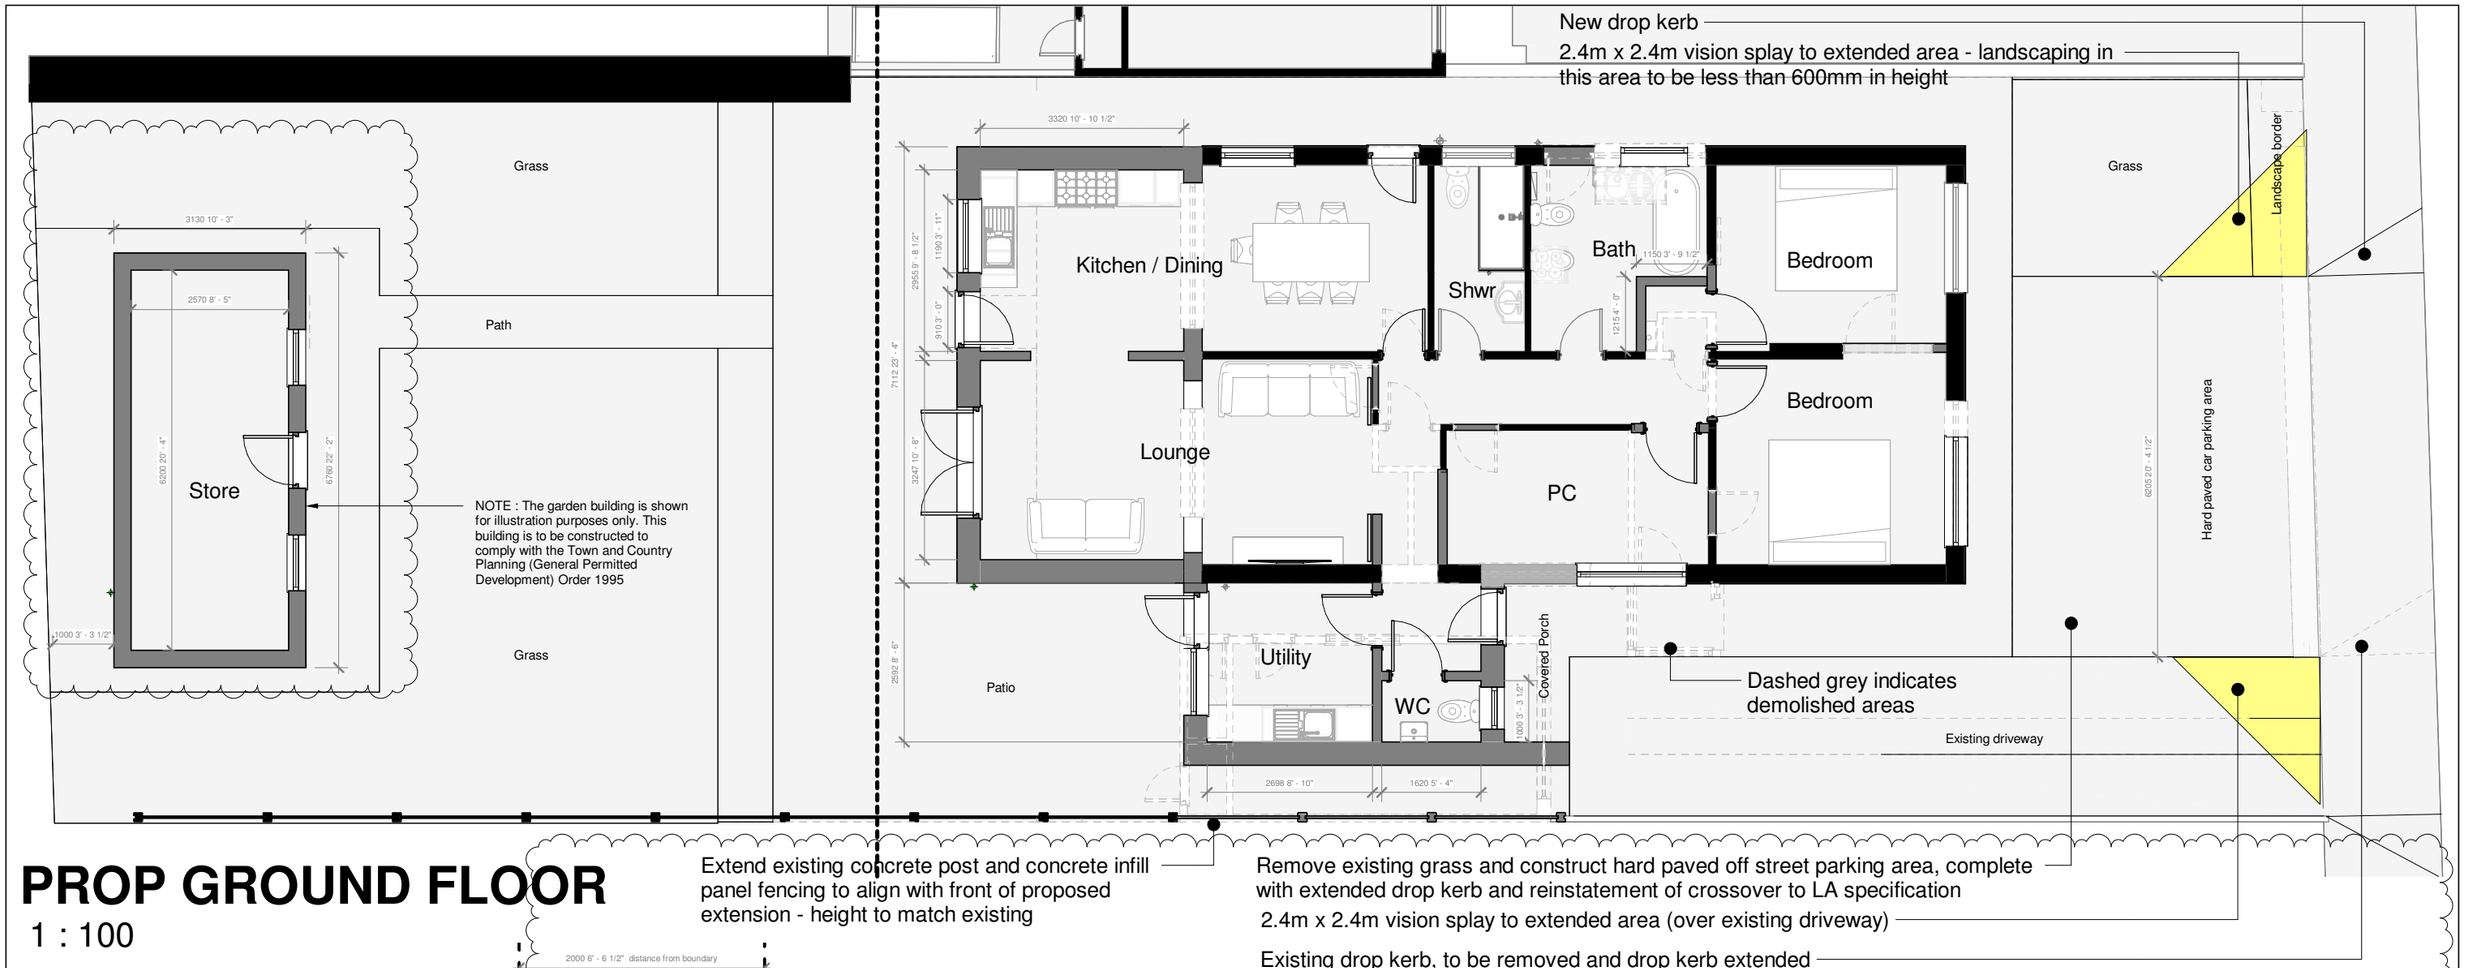

PROP GROUND FLOOR

1 : 100

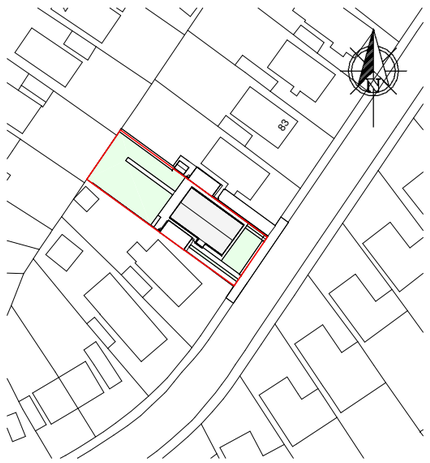

LOCATION PLAN

1 : 1250

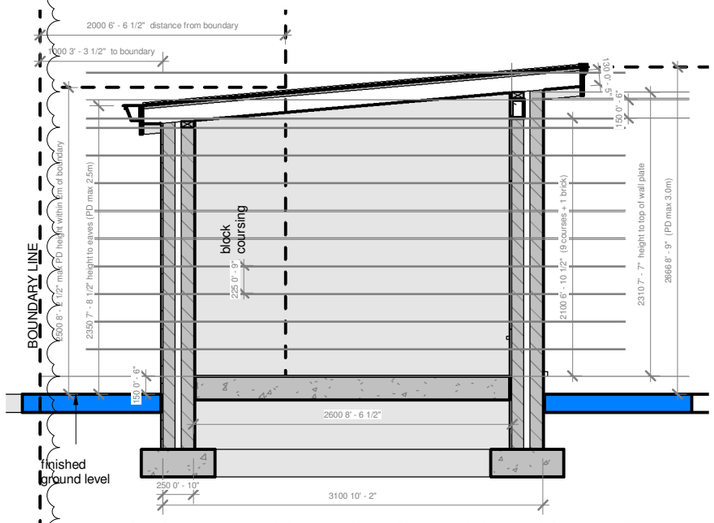

GARDEN STORE SECTION

1 : 50

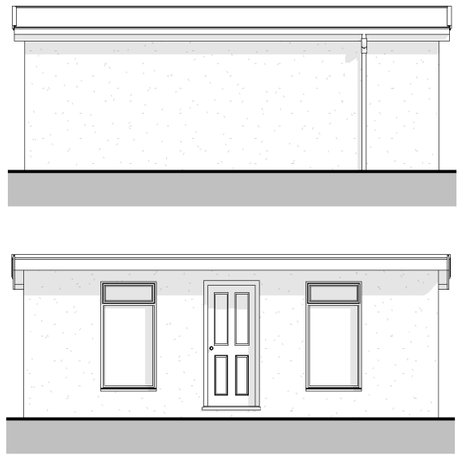

FRONT STORE

1 : 100

REAR STORE

1 : 100

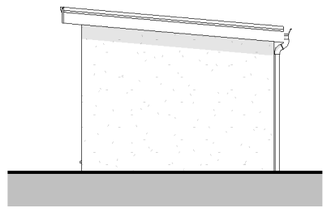

RIGHT STORE

1 : 100

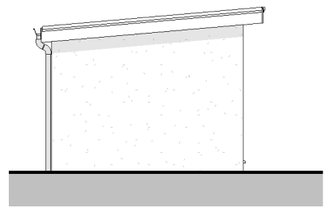

LEFT STORE

1 : 100

Rev	Description	Date
A	-	09-12-24
B	Garden store altered	14-0-25

i.m.Design Studio
27 Park Avenue, Skewen, SA106RU
jon@imdesignstudio.co.uk
CIAT Registered Practice

Project:
Ms Diane Jenkins
85 Bryn Catwg,
Cadoxton, SA108BH

Title:
PROPOSED PLAN

Project number	Project Number	A101	REV B
Date	Issue Date		
Drawn by	Author		
Checked by	Checker	Scale	As indicated