
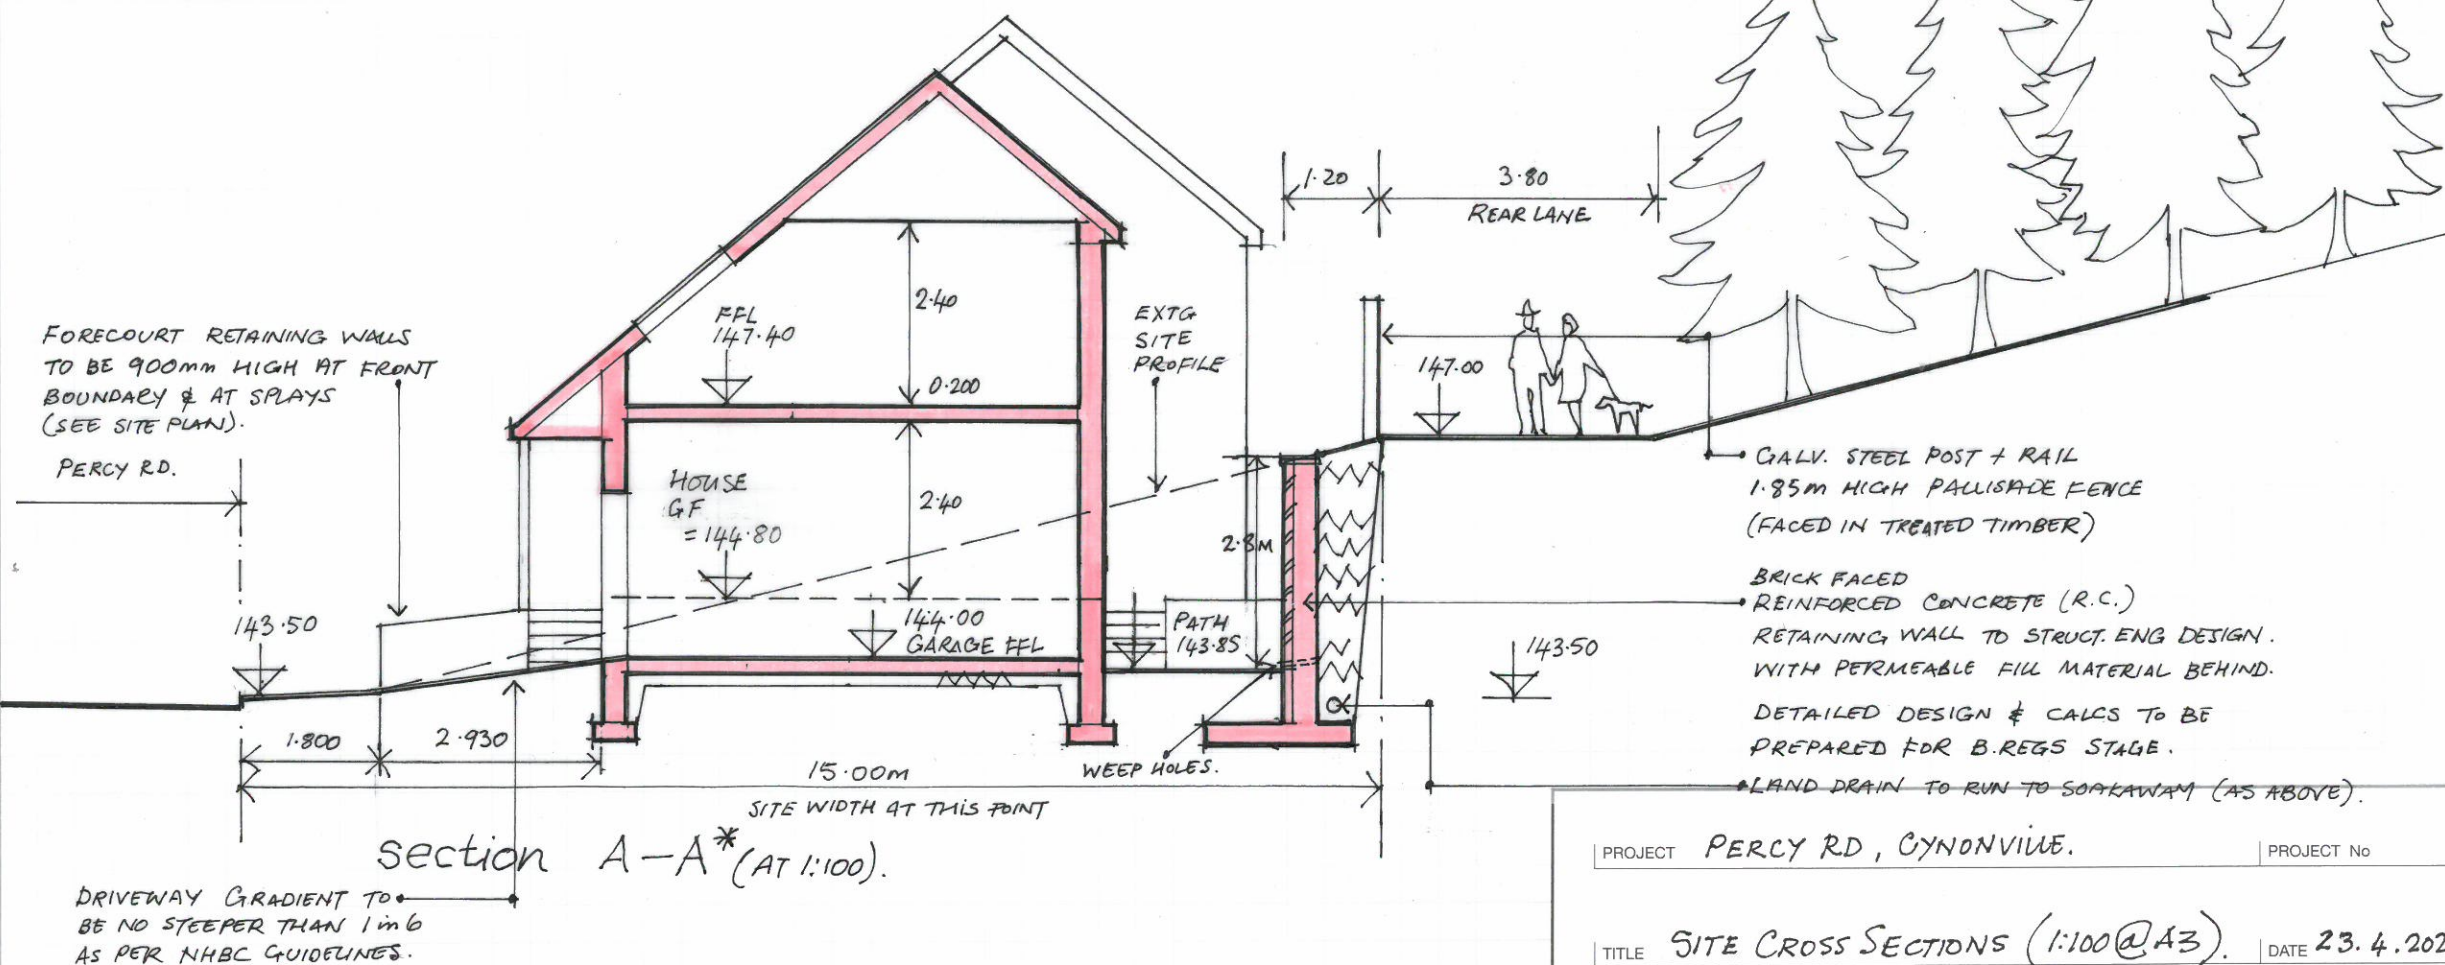


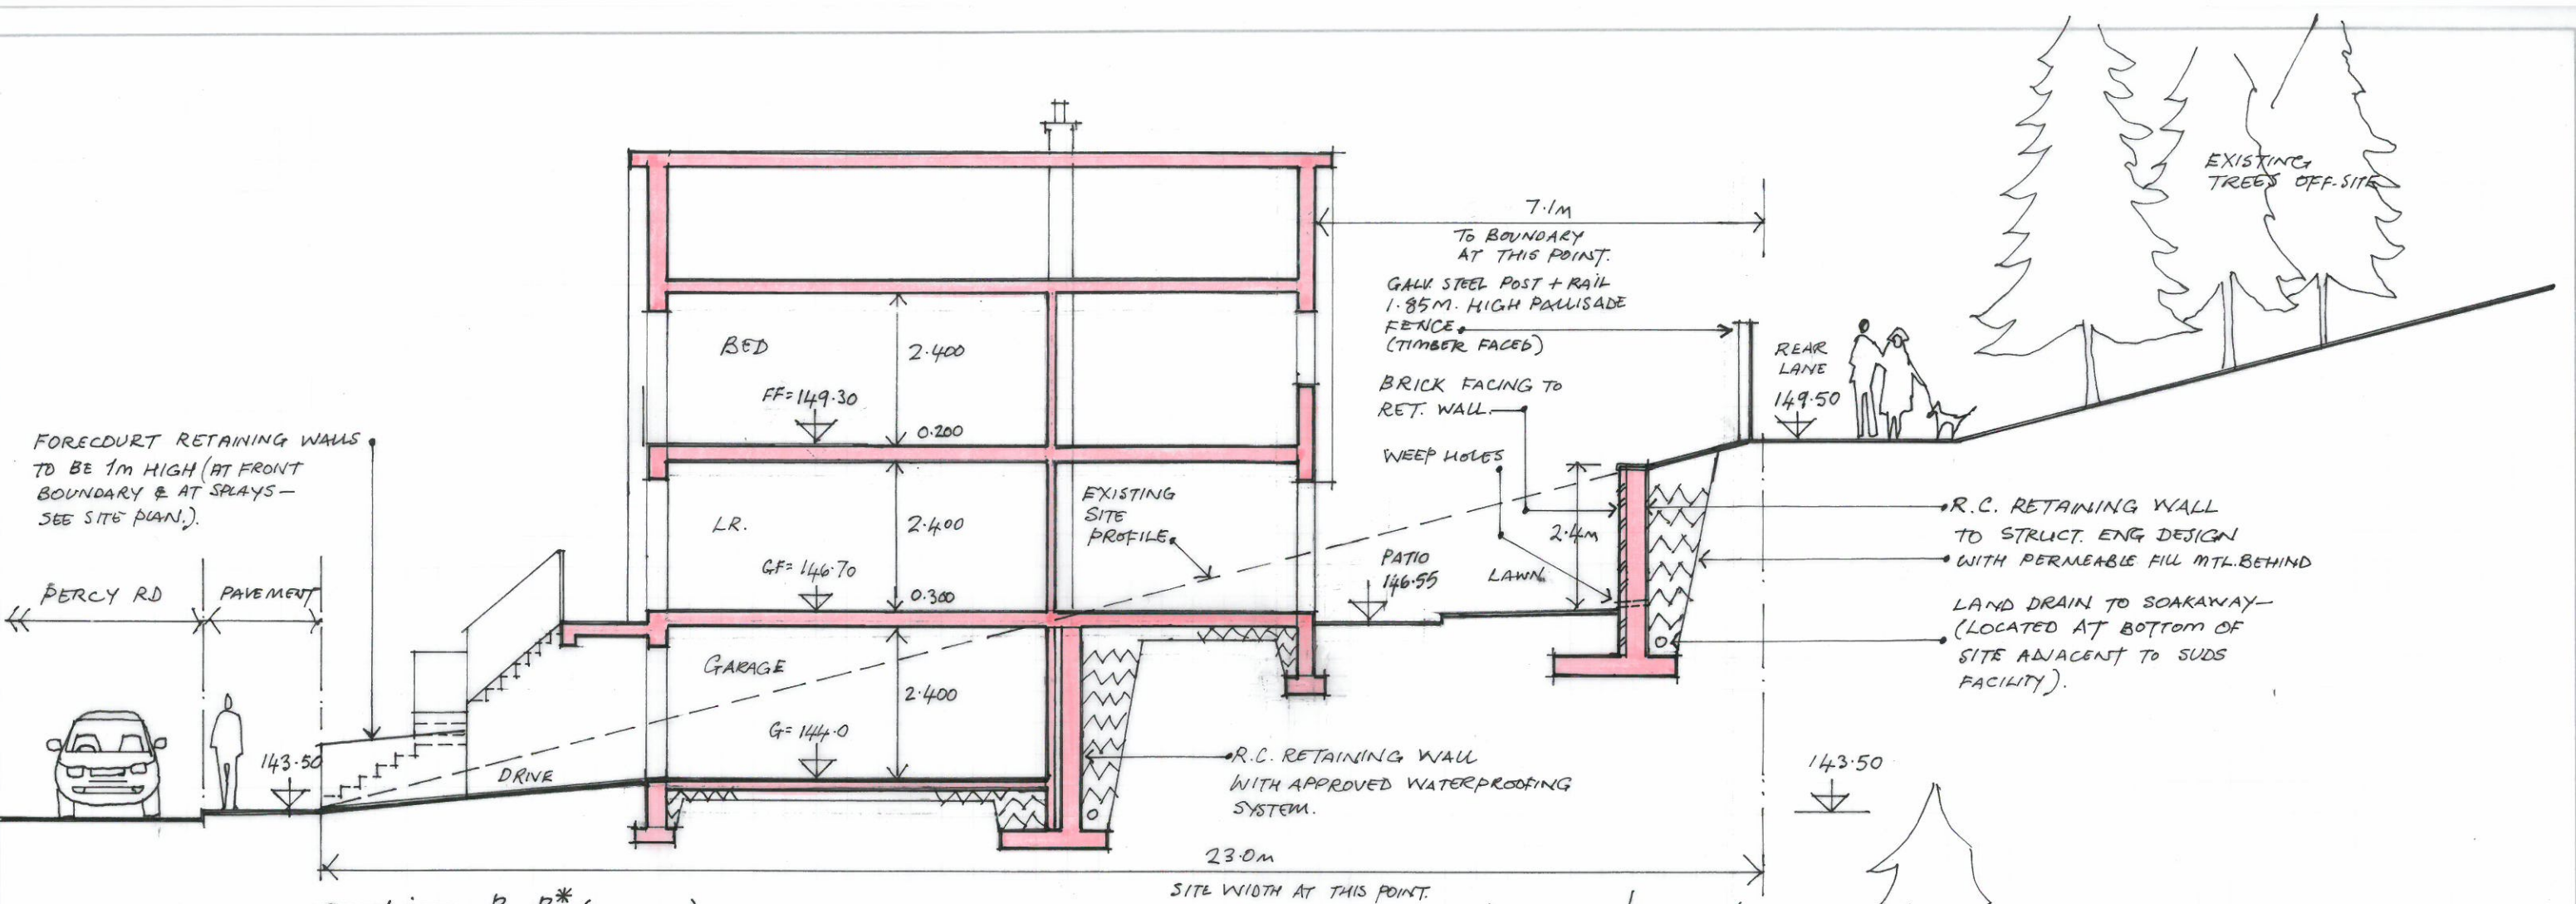

* NOTE:
THESE SECTIONS ARE BASED ON
THE ONES CONTAINED IN DRG No. A002
—BUT WITH MORE DETAILED
INFORMATION.

Kevyn Davies Architect

PROJECT PERCY RD, CYNONVILLE.

PROJECT No

TITLE	SITE CROSS SECTIONS (1:100 @ A3).	DATE	23.4.2024.	SHEET No	A003
-------	-----------------------------------	------	------------	----------	------

BY KD

CHECKED BY

SHEET REF

REV

07771 593641
kevin@kdavies.co.uk