


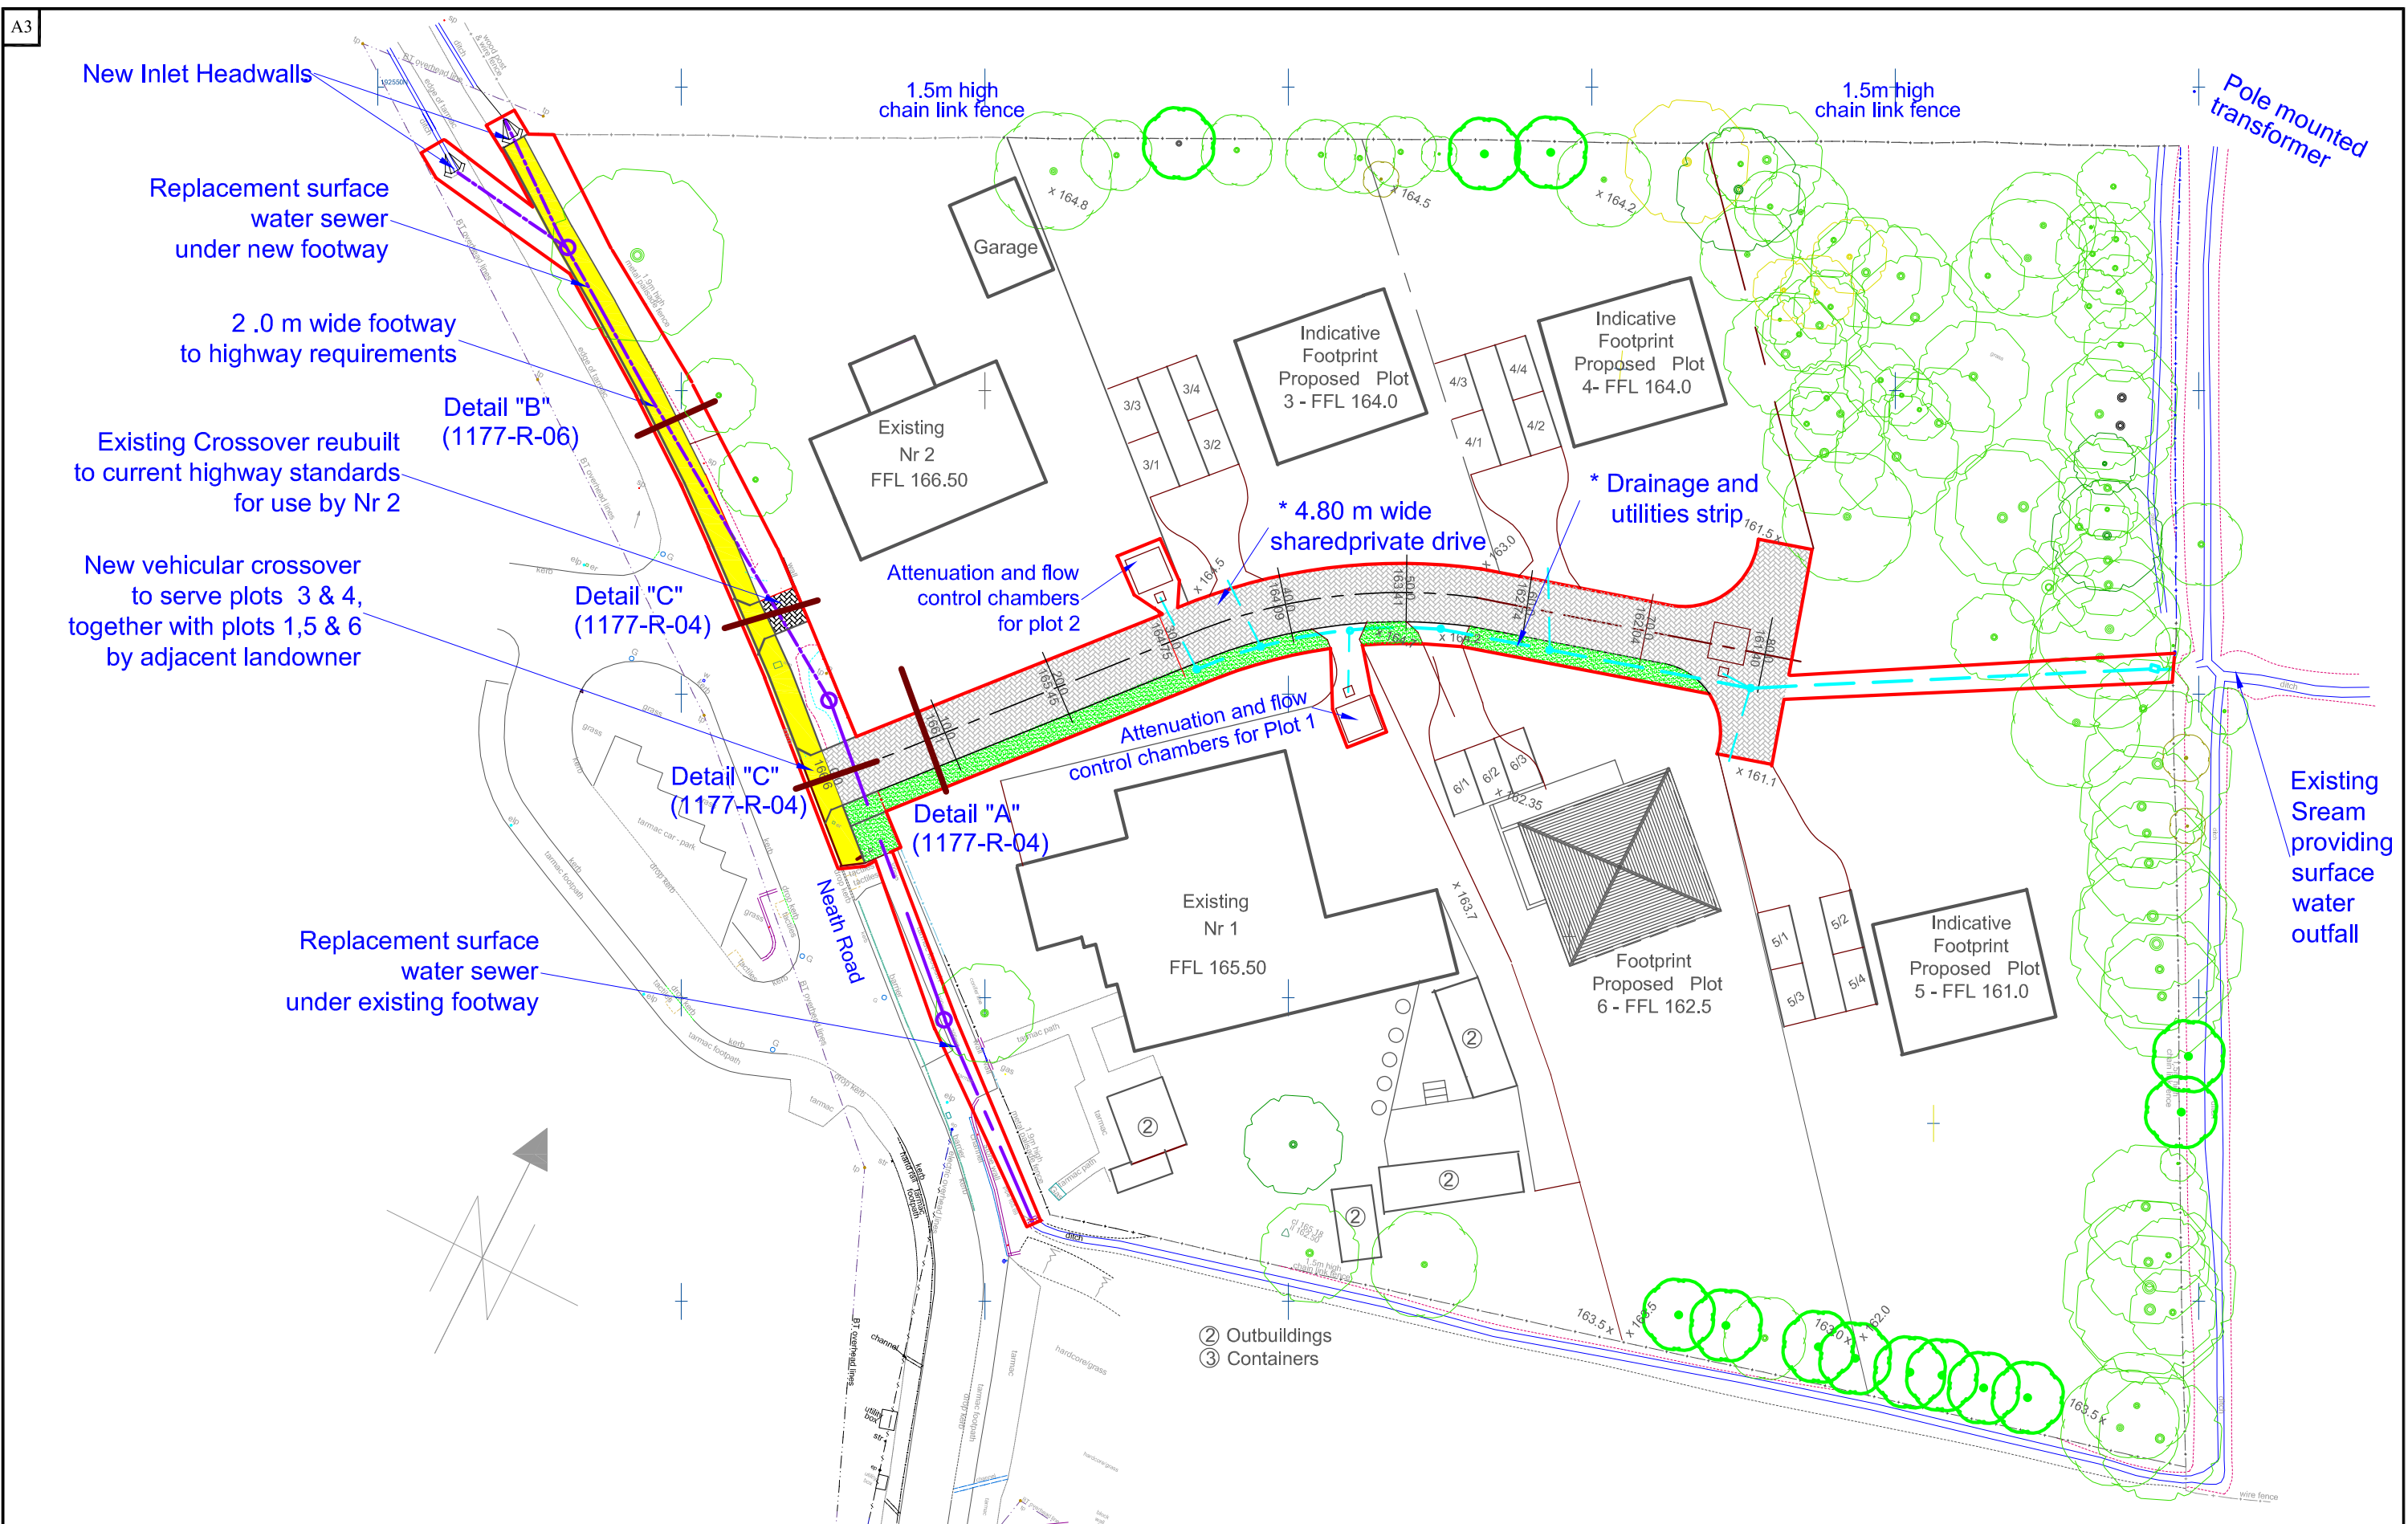

			NOTES				Project: Infrastrucure to support development at Old School Court Neath Road Bryn, Port Talbot SA13 2RS	PLANABUILD 8 Ely Court, Francis Street Tonyrefail, CF39 8EP Tel: 01443 674935 Email: planabuild@btinternet.com © Drawing Copyright Planabuild 2025
B	Red colour on plot 6 removed	04/01/25						
A	All red exsept for planning boundary removed	02/01/25	Scale	1:500	1177-R-03	B	Title: Proposed Site Layout	
			Date	10-11-24				
REV.	DESCRIPTION	DATE	Drawn	J W				