


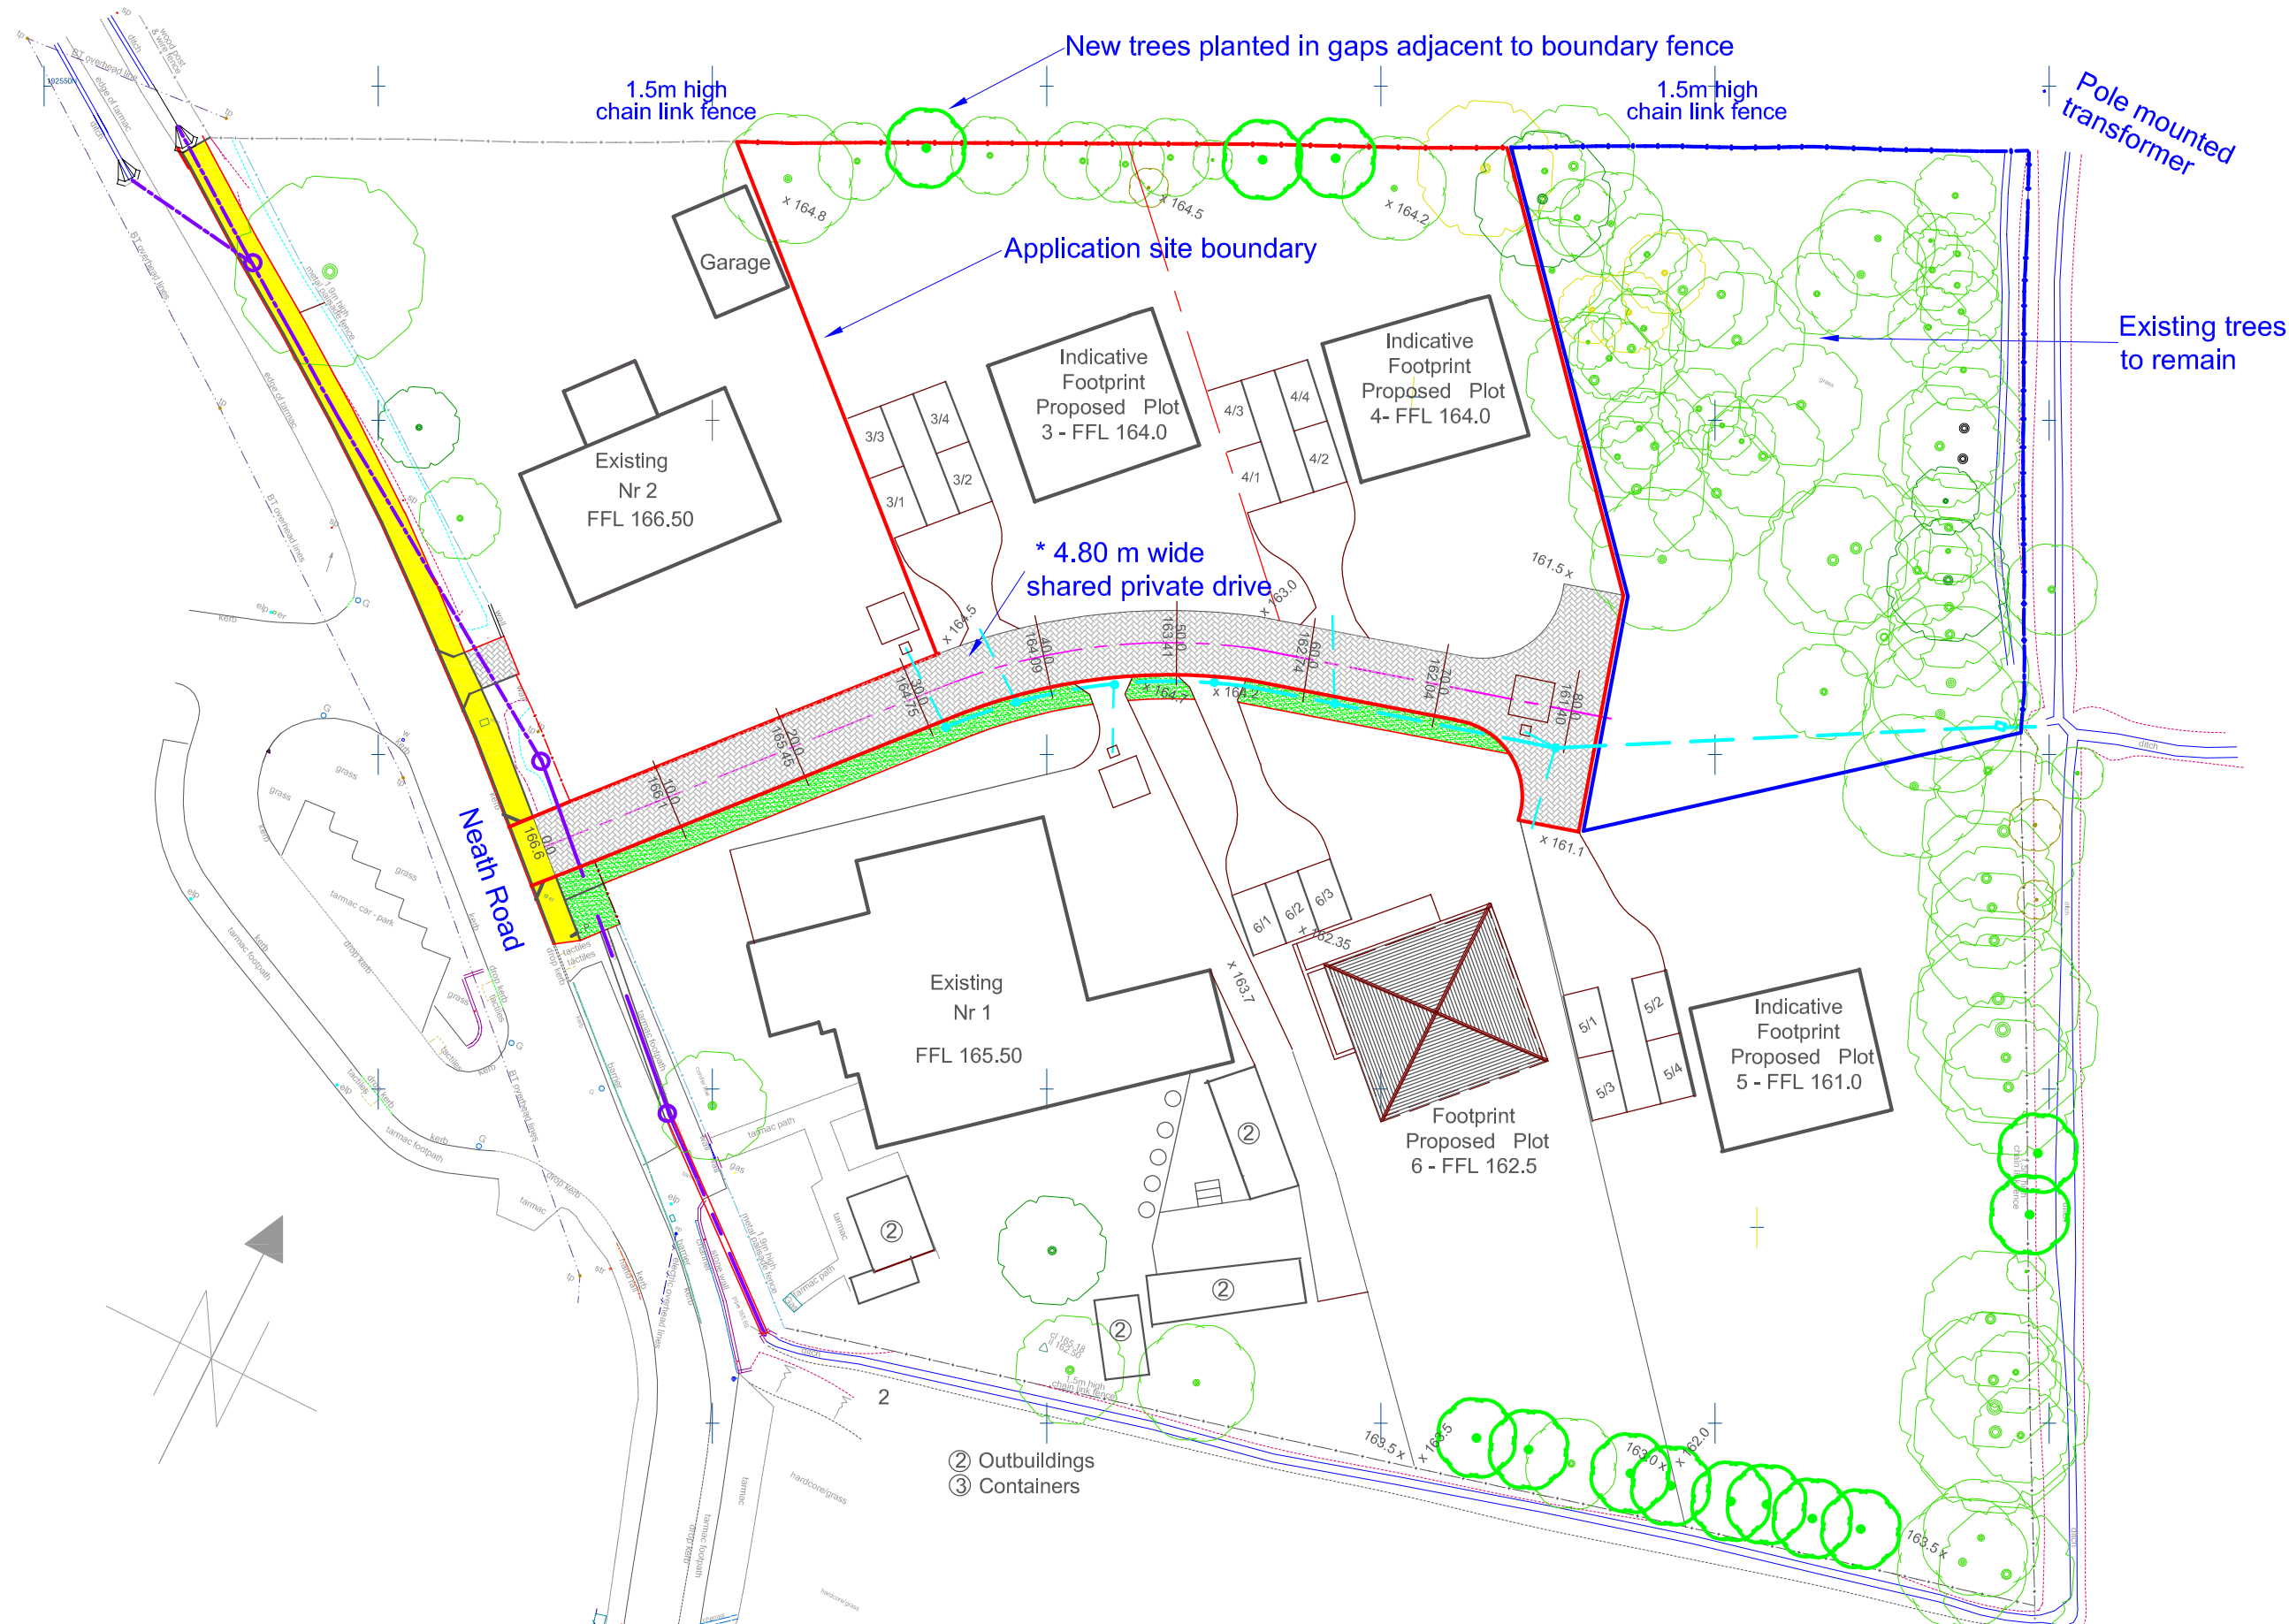

			NOTES			Project: Proposed plots 3 and 4 Old School Court Neath Road Bryn, Port Talbot SA13 2BJ	PLANABUILD 8 Ely Court, Francis Street Tonyrefail, CF39 8EP Tel: 01443 674935 Email: planabuild@btinternet.com © Drawing Copyright Planabuild 2025	
			* The highway works and construction of the shared drive are subject to a separate planning application by the adjacent landowner					
A	Shared Private access added and all red except for planning boundary removed	04/01/25	Scale	1:500	1177-P-03	A		Title: Proposed Site Layout
REV.	DESCRIPTION	DATE	Date	10-10-24				
			Drawn	J W				