


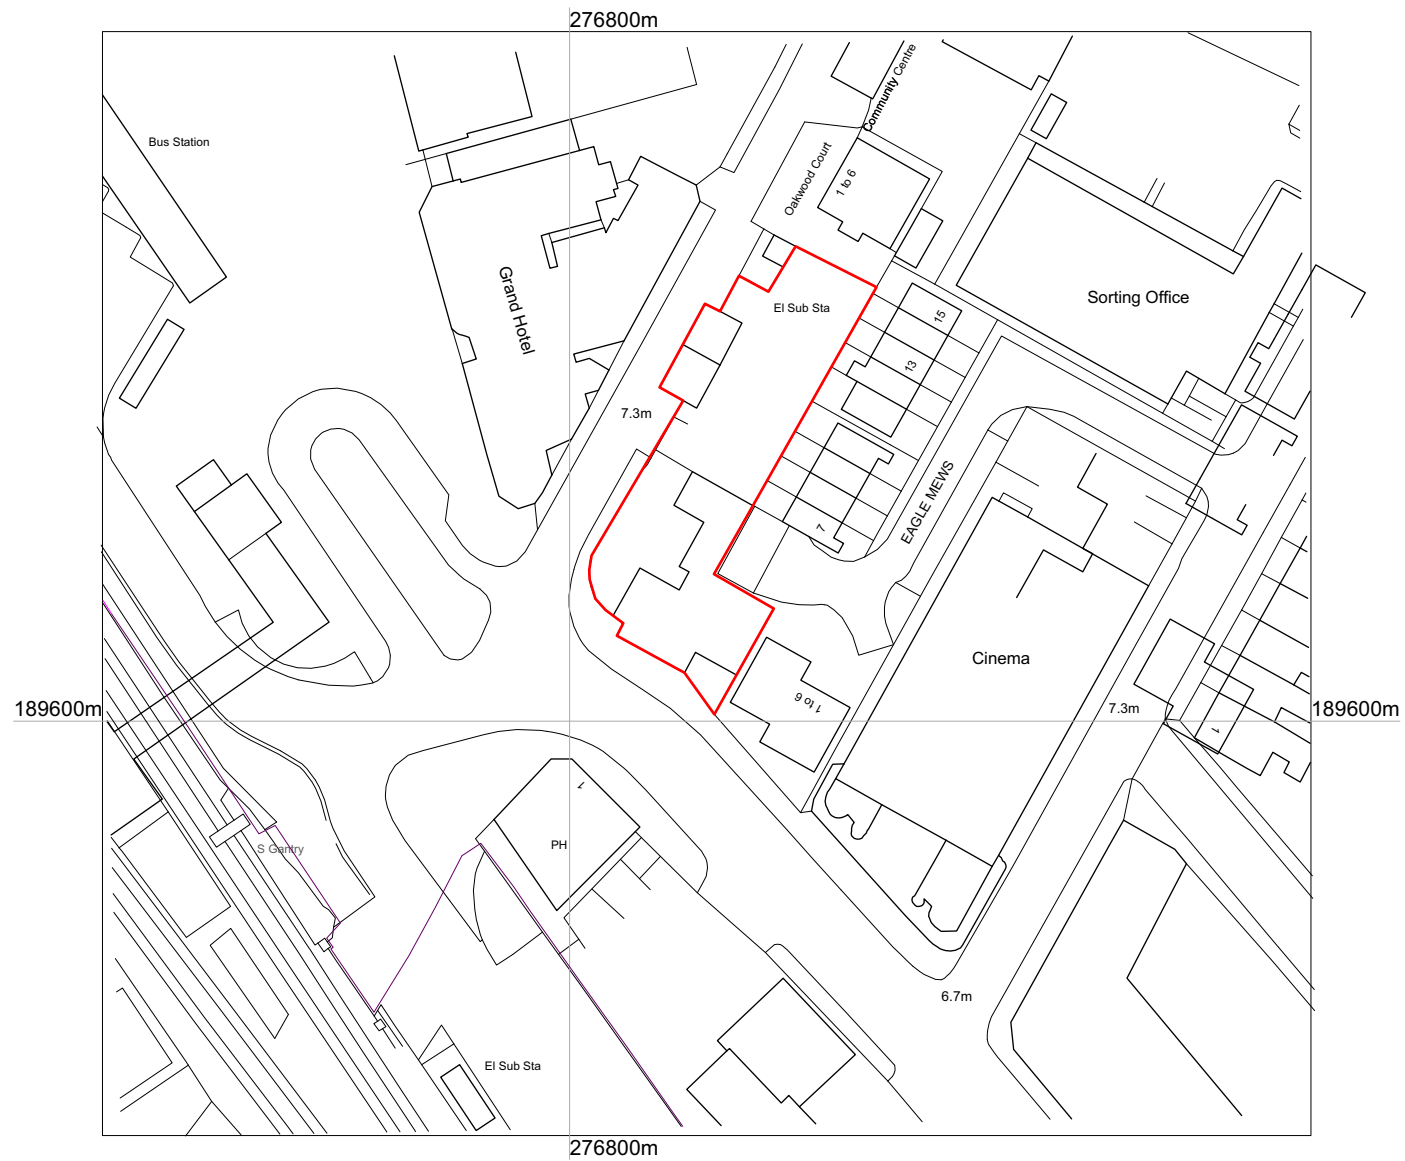

©Crown Copyright and database rights 2020 OS Licence no. 100041041



Not to Scale



SITE ADDRESS:
Eagle House
2 Talbot Road
Port Talbot
Neath Port Talbot
SA13 1DH

SITE AREA:
990m²

Easting: 276817
Northing: 189614

Grid Ref: SS768896



Rev A 08/06/2022 Red line amended

Kennedy James Griffiths
Chartered Architects and Project Managers
Project
**Residential Development
Eagle House, Port Talbot**



Title	Date	
Location Plan	08/06/2021	
Status	Scale @ A3	
Planning	1:1000	
Drawing Number	Revision	Drawn by
1487-PL1-01	A	CKG

Use figured dimensions where possible. Do not scale for construction purposes.
This drawing is copyright.

