


Outdoor seating at Neath Deli,
Unit 2, Fairfield Way, Neath, SA11 3ES - Pedestrianised zone

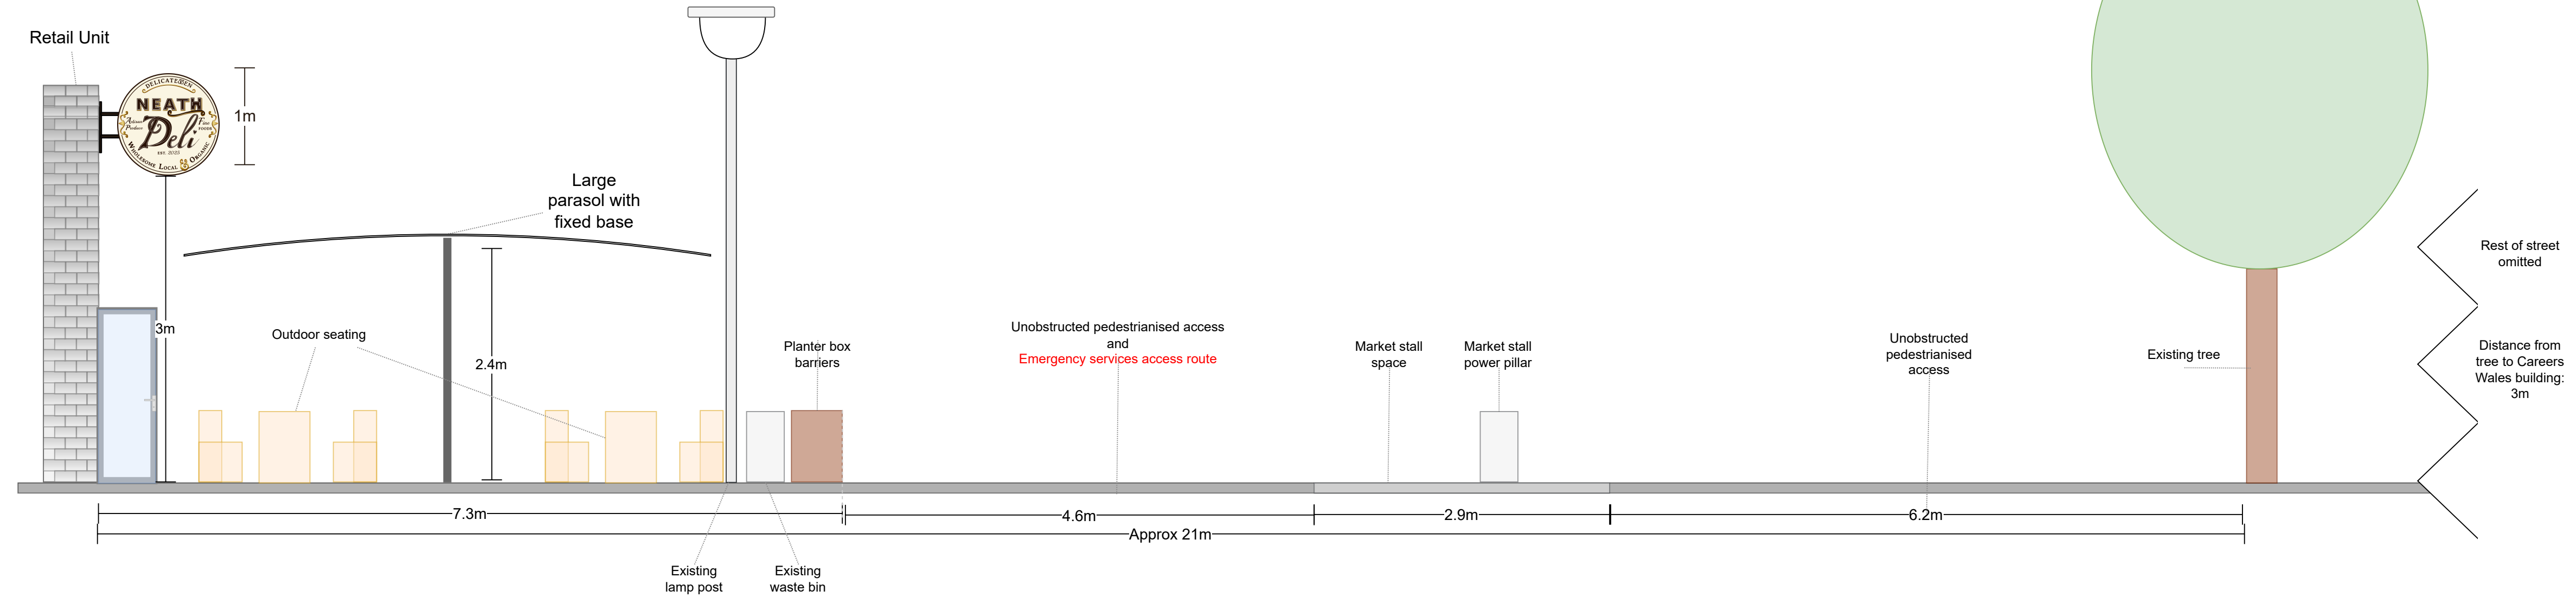

Fairfield Way, Side viewpoint

(Looking on from Cadno Lounge)