


Elevation - Side - Existing

Scale: |-----| 1m



Elevation - Side - Proposed

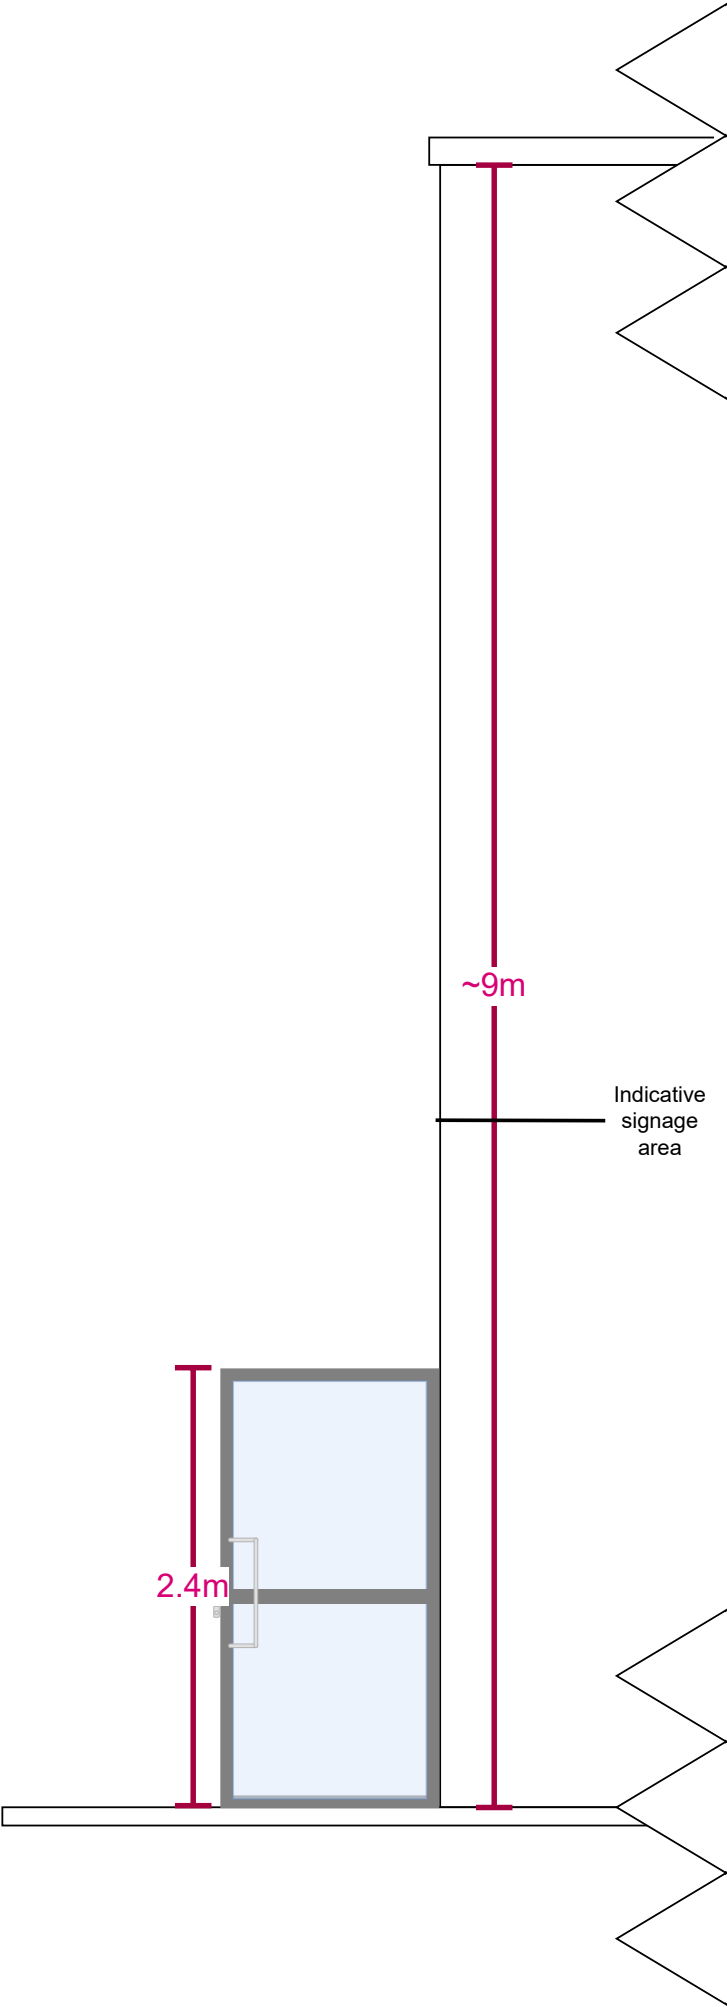