


Elevation - Front - Existing

Scale: |-----1m-----|

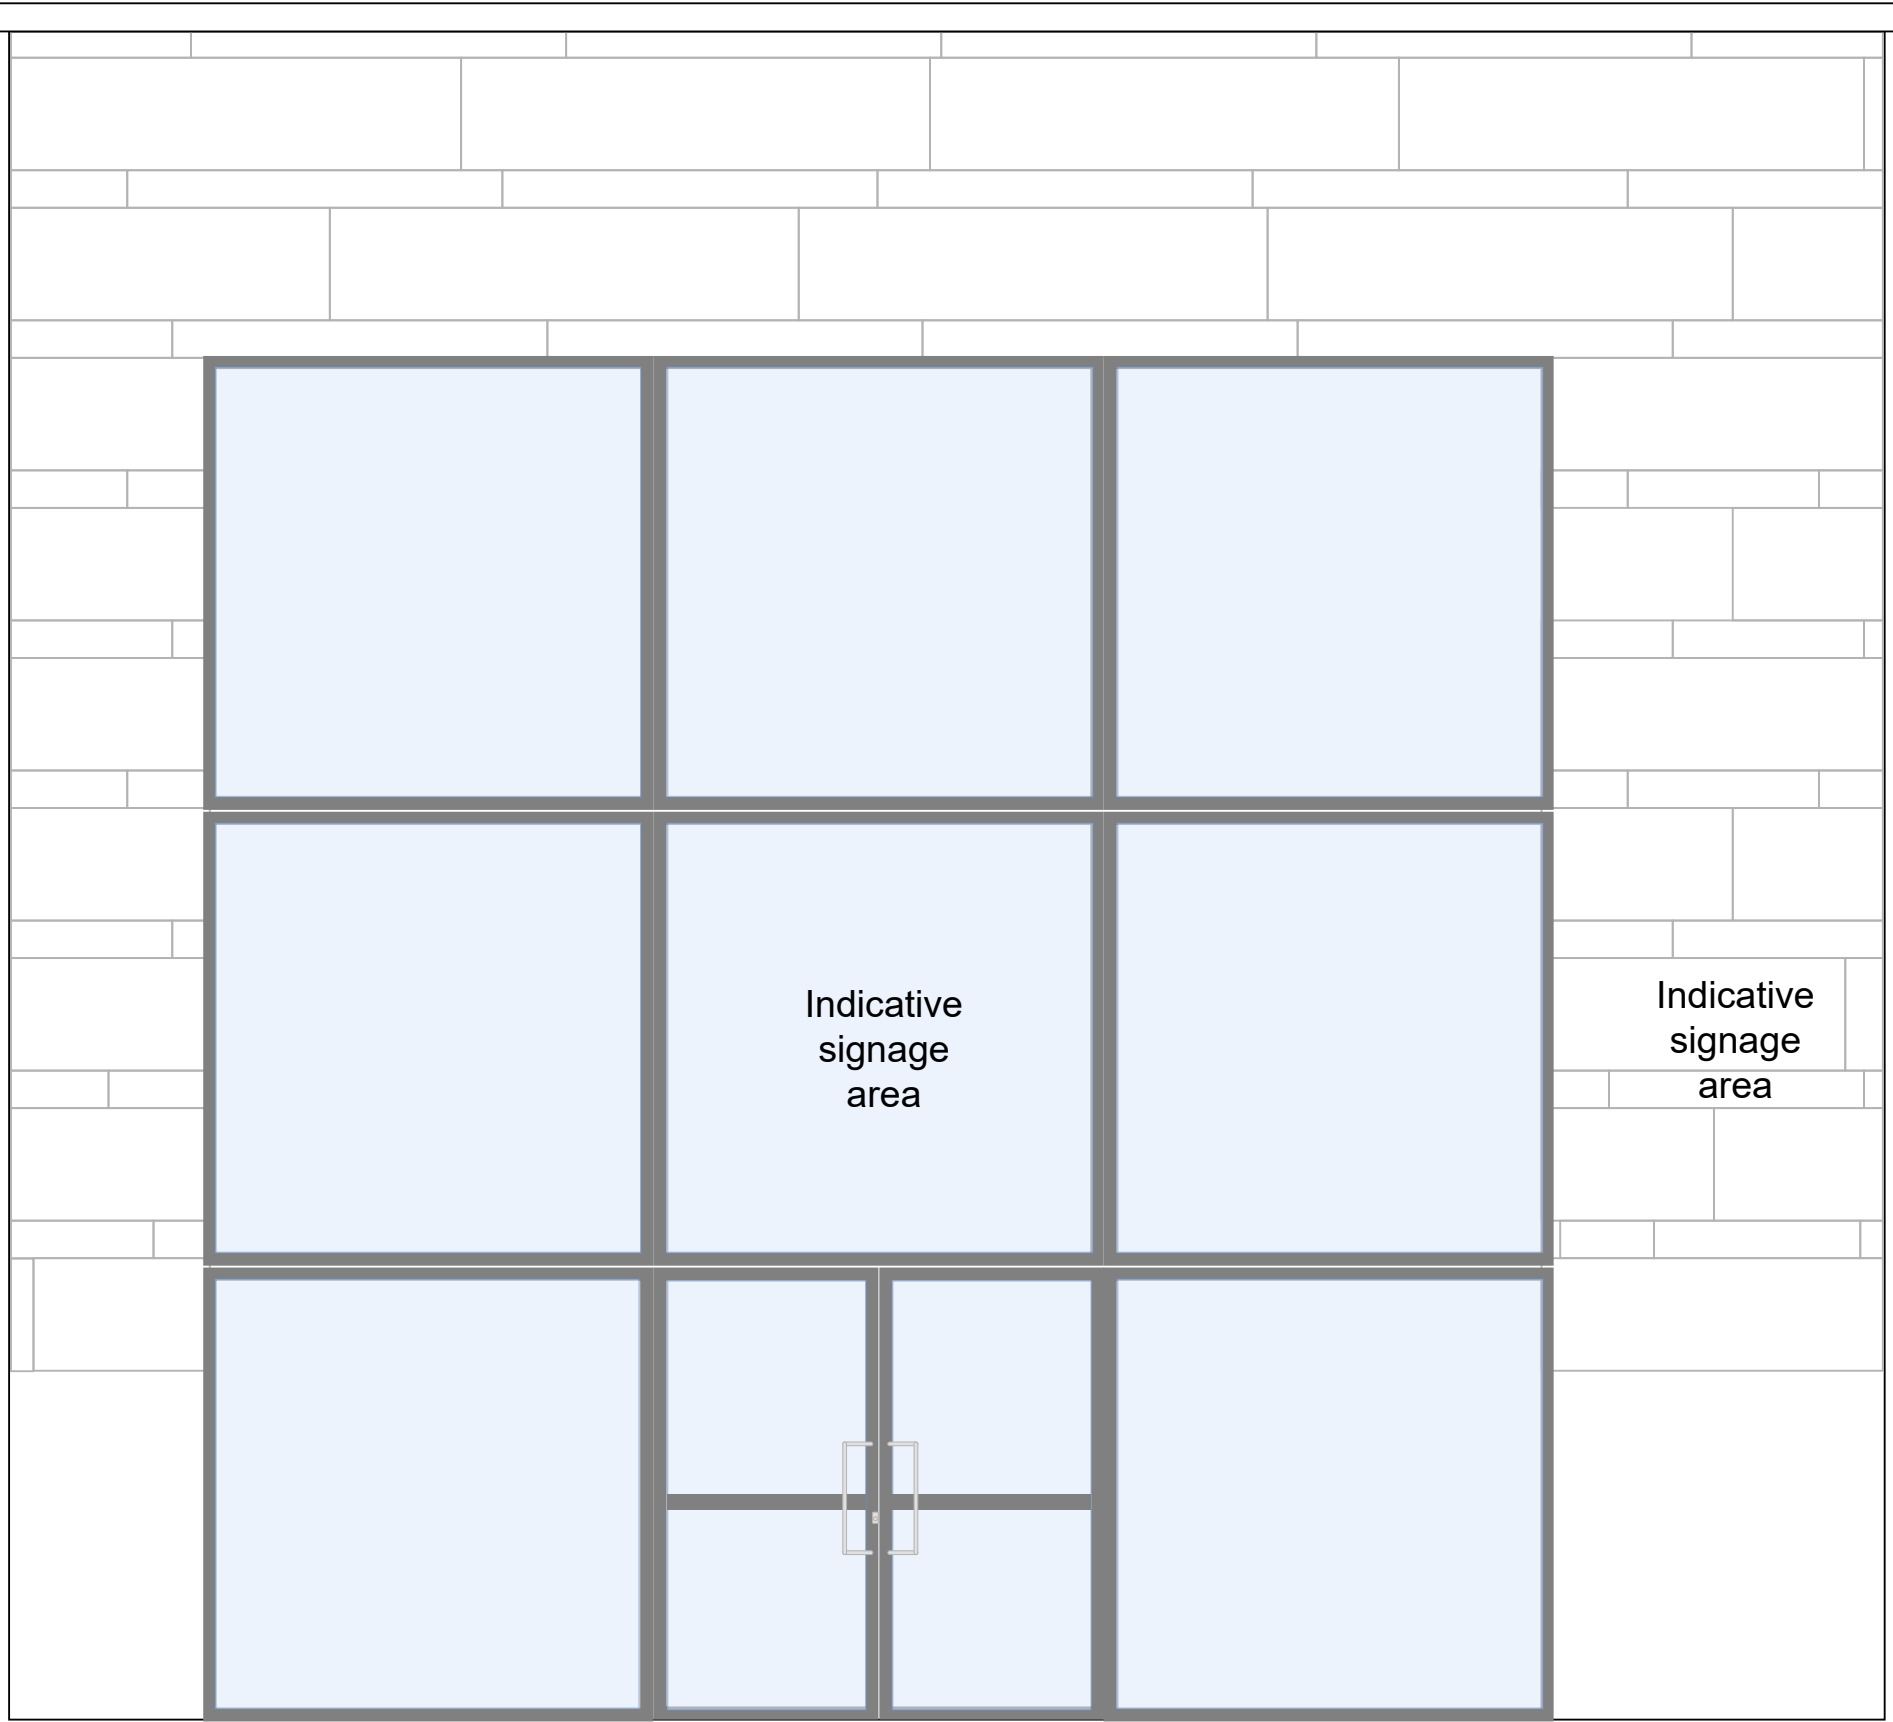

Elevation - Front - Proposed

Scale: |-----1m-----|

