


NOTE THE PROPERTY OF THIS DRAWING AND DESIGN IS VESTED IN BINGHAM HALL PARTNERSHIP LIMITED AND MUST NOT BE COPIED OR REPRODUCED IN ANY WAY WITHOUT THEIR WRITTEN CONSENT

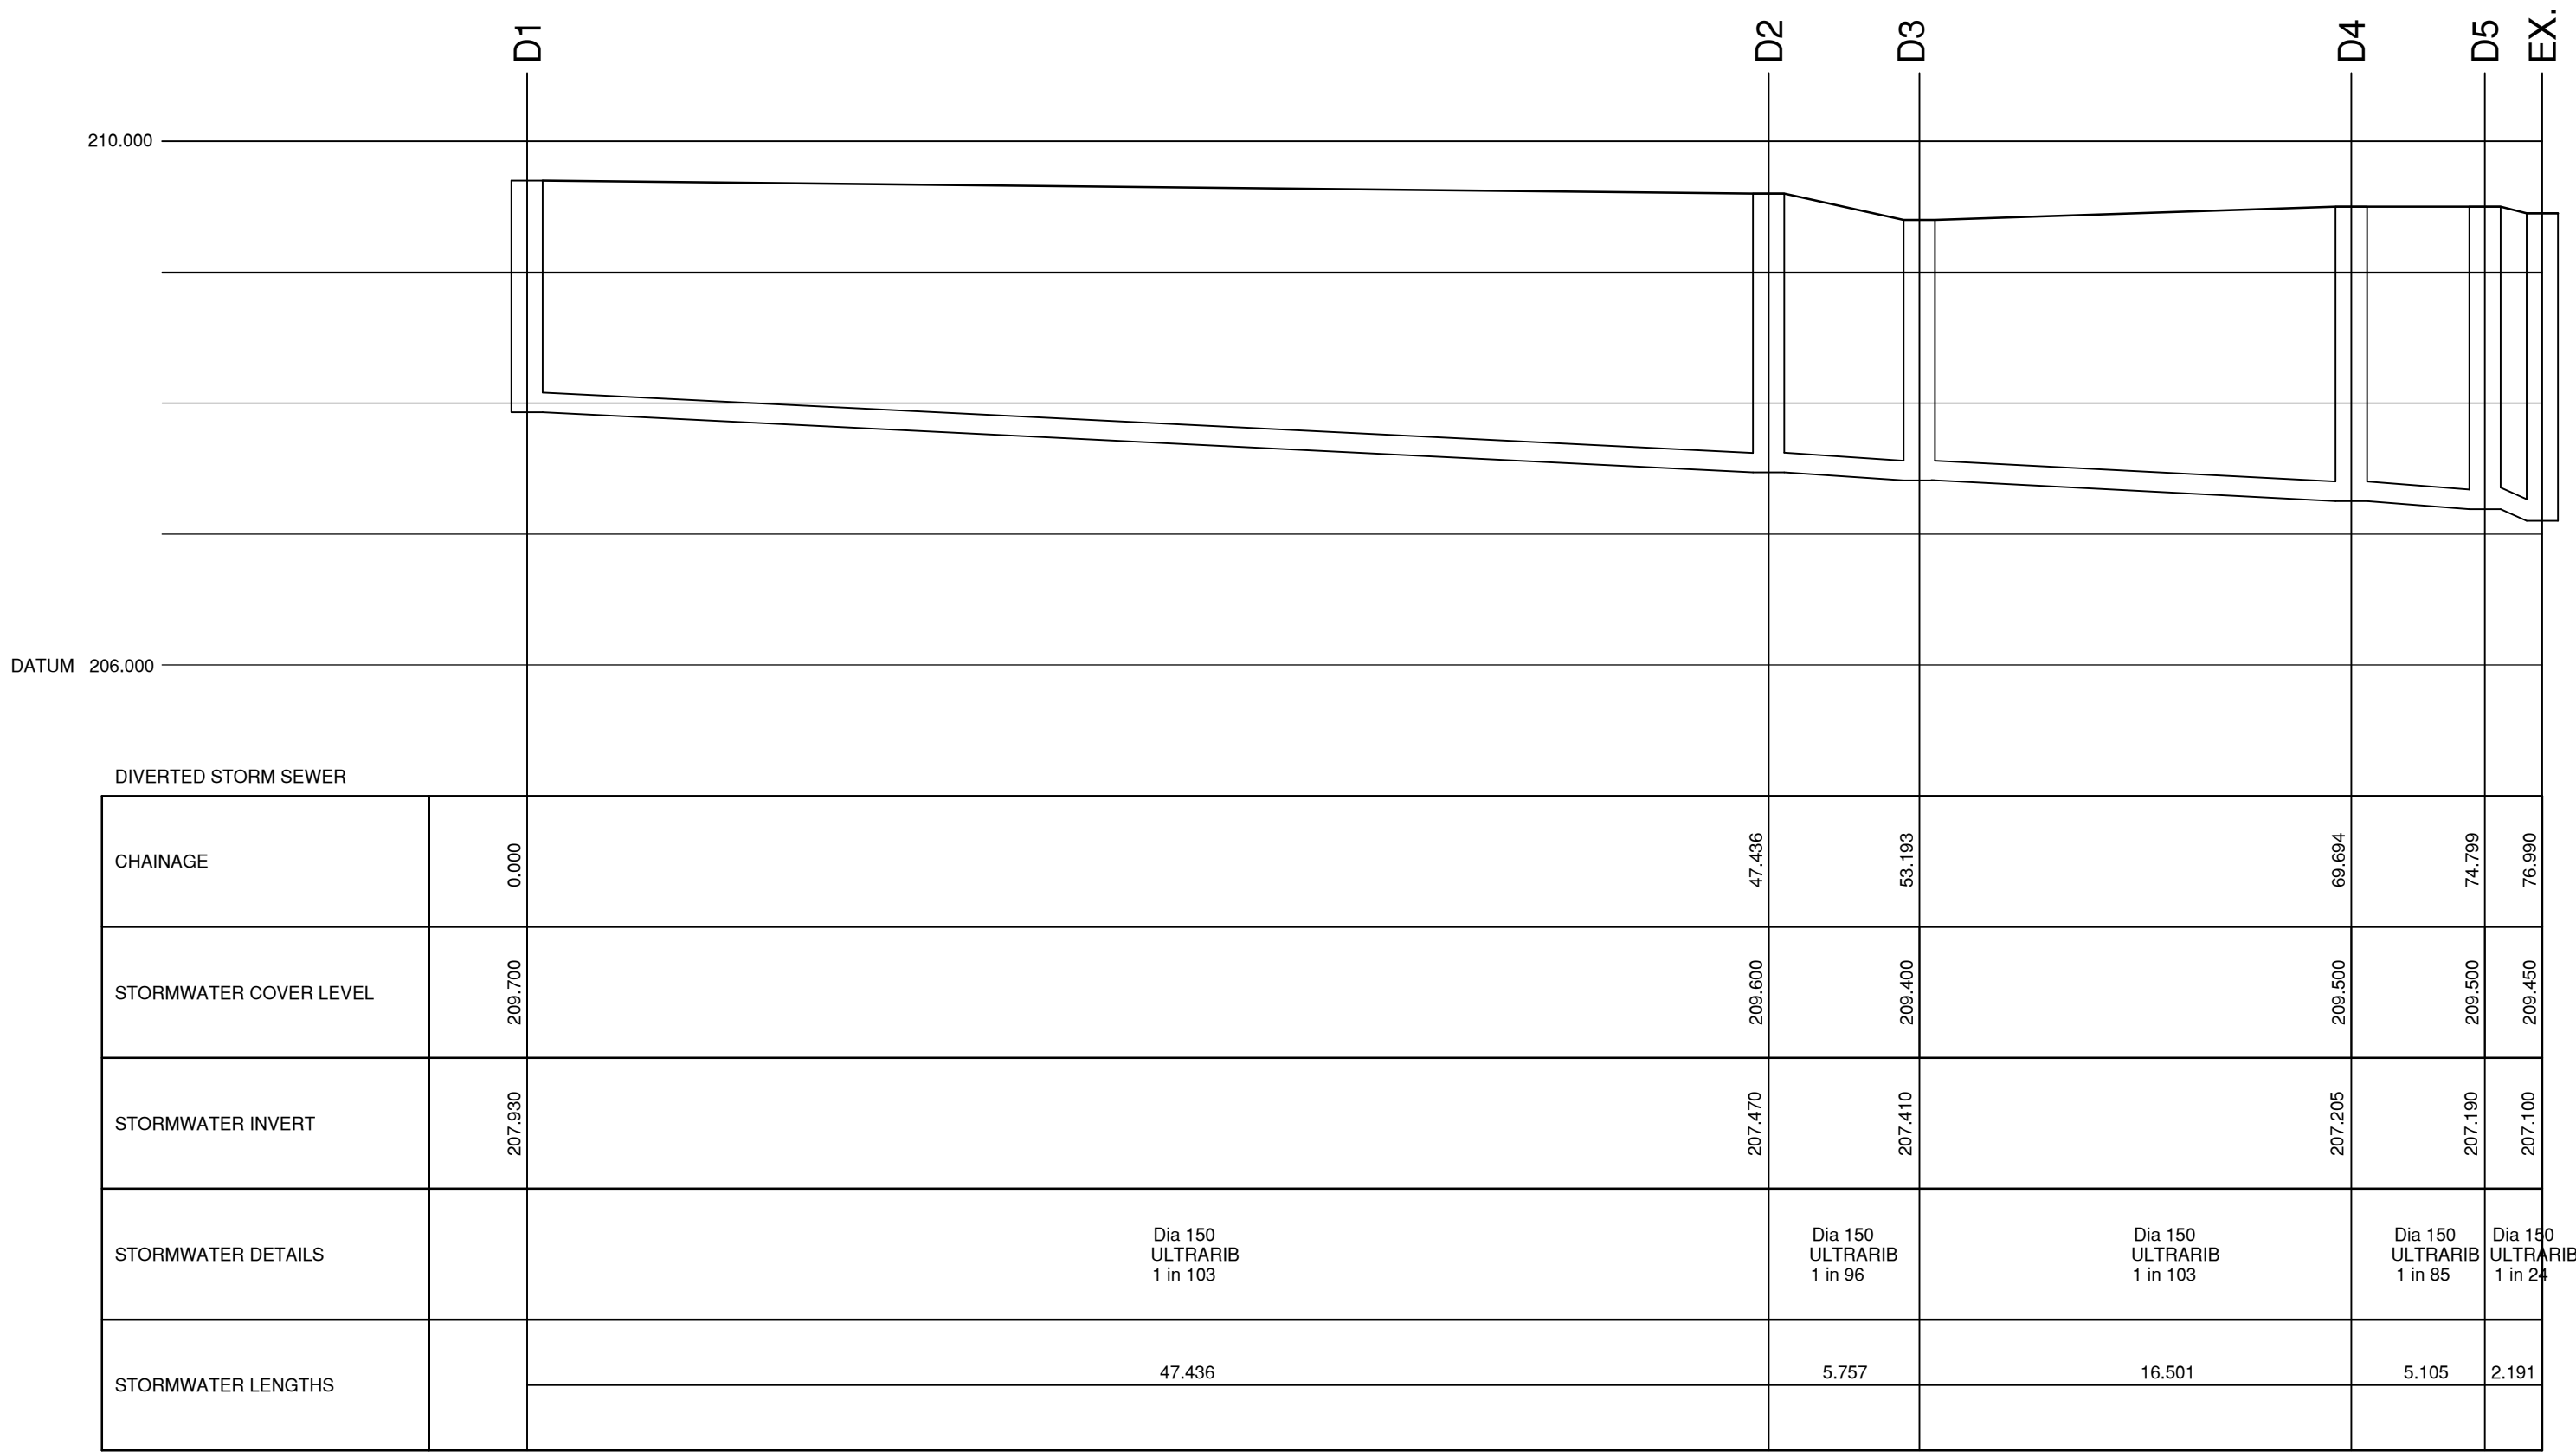

DIVERTED STORMWATER SEWER LONGITUDINAL SECTION.
(SCALE = 1:500 HORIZ; 1:100 VERT.)

P03	AD	09/01/25	STORMWATER INVERT LEVEL AMENDED
P02	AD	01/11/24	FFL RAISED, DRAINAGE LEVELS AMENDED IN RESPONSE
P01	LRJ	13/09/24	INITIAL ISSUE FOR REVIEW/COMMENT
Rev	By	Date	Revision

Bingham Hall

PARTNERSHIP LTD

Consulting Civil & Structural Engineers
5 Ty-Nant Court
Morganstown
Cardiff
CF15 8LW
Telephone (029) 2048 8588

Project Title							
GLYNCORRWG INDUSTRIAL UNITS							
Drawing Title							
PROPOSED DRAINAGE SECTIONS							
Drawing Status							
S2 - SUITABLE FOR INFORMATION							
Architect							
EPT PARTNERSHIP							
Client							
ANDREW SCOTT CONSTRUCTION LTD.							
Scale	Drawn	Drawing Size	Date	Checked			
AS SHOWN	LRJ	A1	SEPT' 24	DTH			
Project No.	Originator	Volume	Level	Type	Role	Number	Rev
ISU - BHP - 02 - XX - DR - C - 50206							P03